




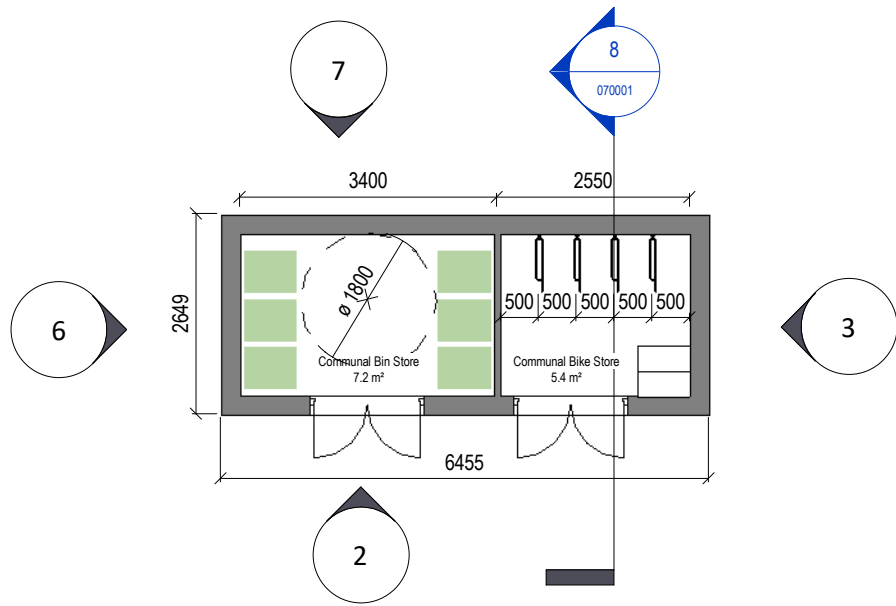


1 Ground Floor Plan
Scale: 1 : 100

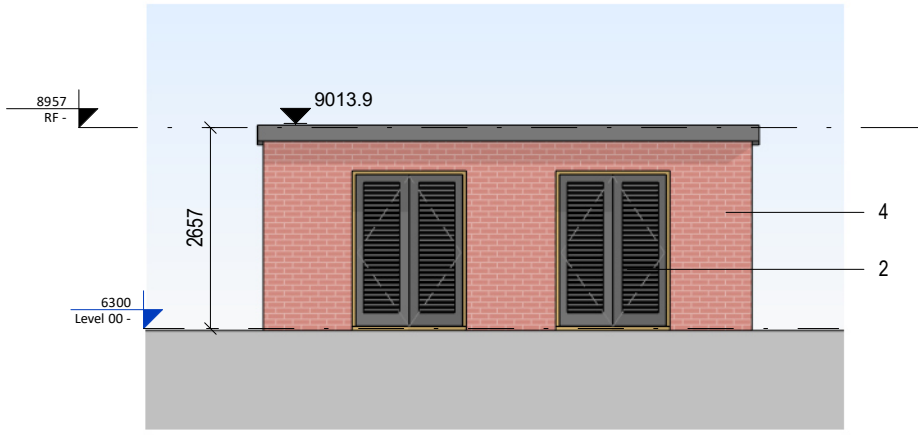

2 Front Elevation
Scale: 1 : 100

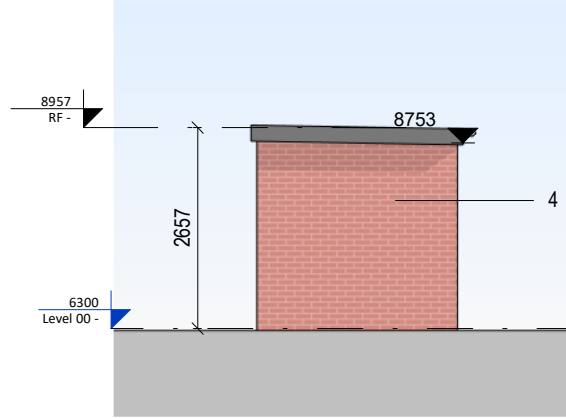


3 Side Elevation A
Scale: 1 : 100

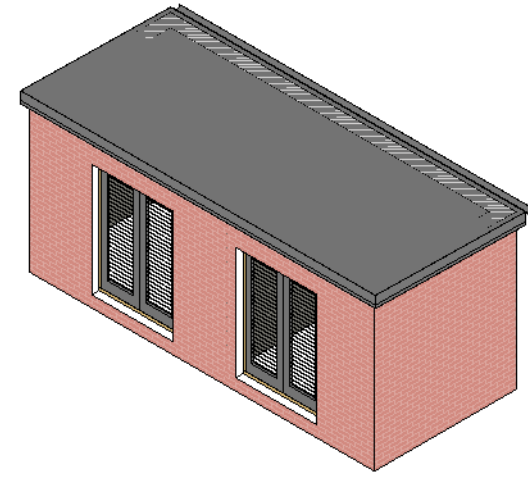


4 3D View
Scale:

Gross Internal Areas	
Name	Area
Level 00	
BX23	12.8 m²
	12.8 m²


BX23 Room Schedule	
Name	Area
Communal Bike Store	5.4 m²
Communal Bin Store	7.2 m²

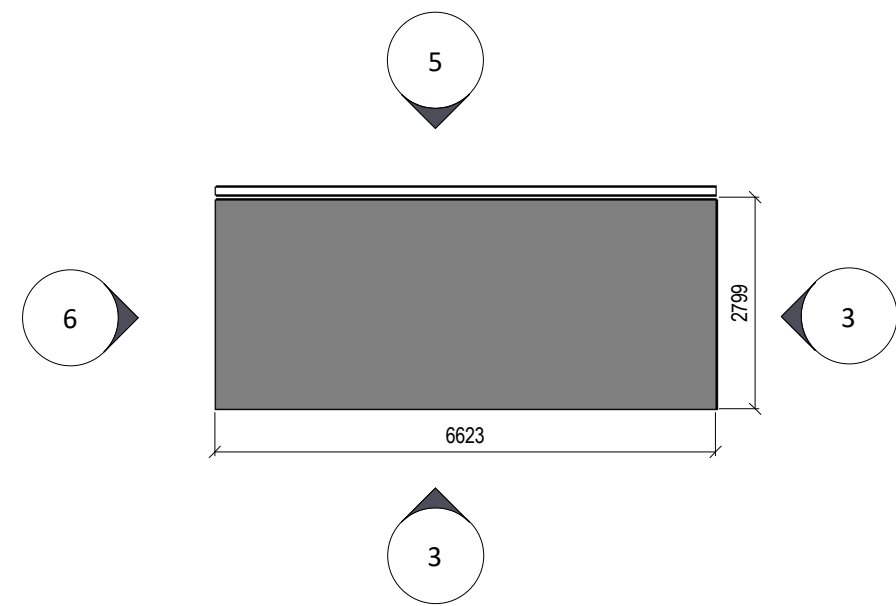


5 Roof Plan
Scale: 1 : 100

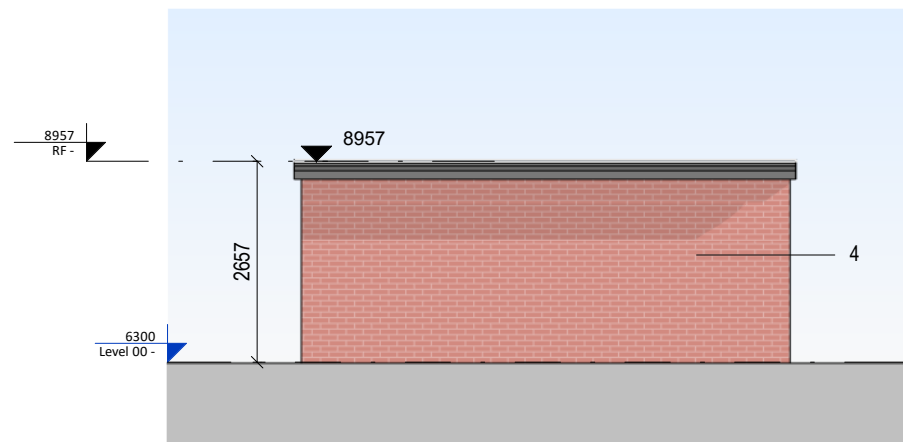


7 Rear Elevation
Scale: 1 : 100

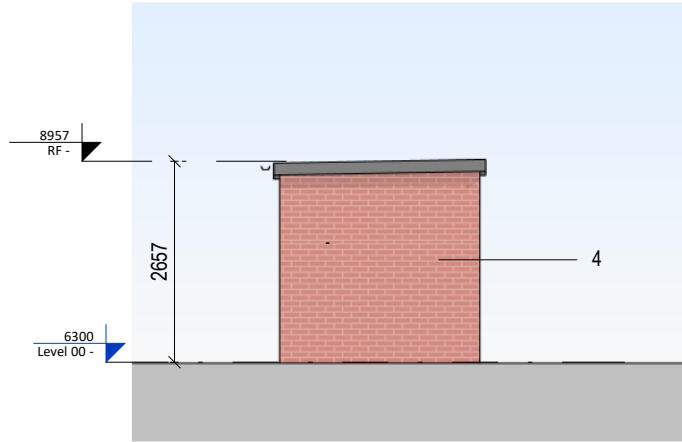

6 Side Elevation B
Scale: 1 : 100

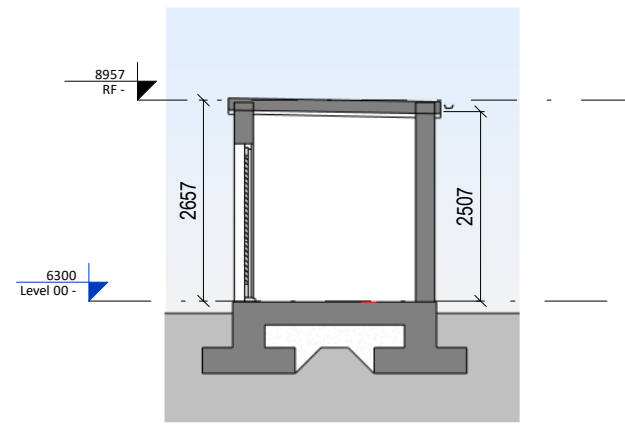


8 Section A-A
Scale: 1 : 100

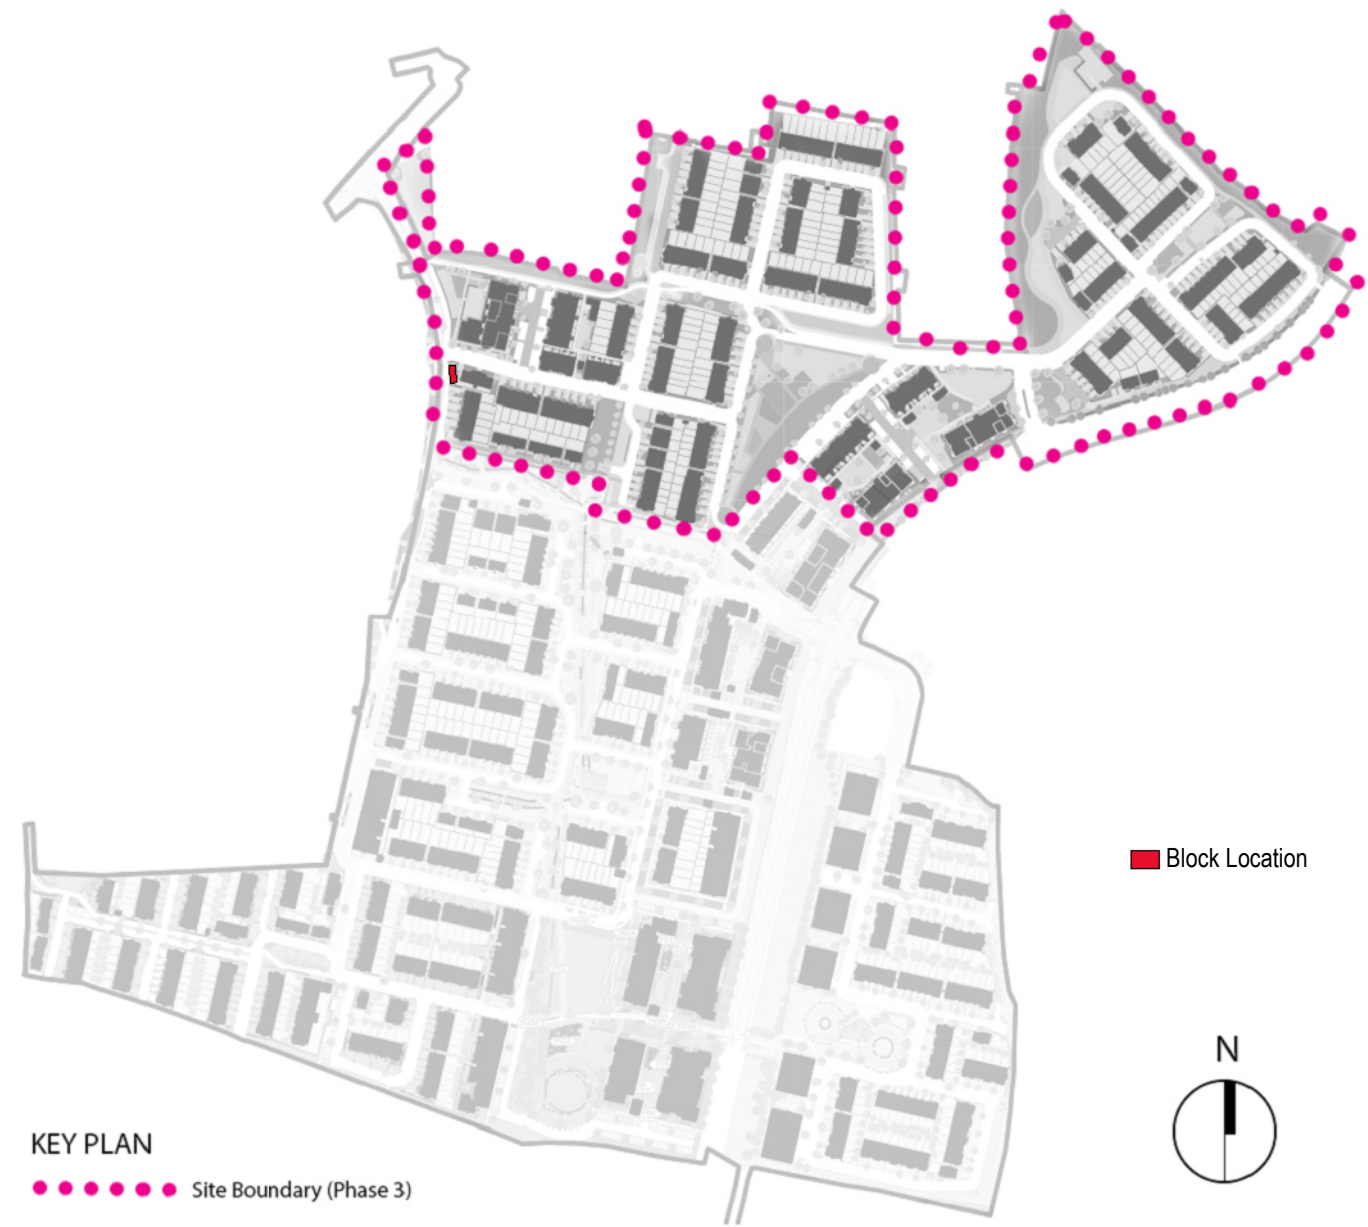


PLANNING - RFI RESPONSE

REV	DATE	DESCRIPTION	BY
00	26/05/2026	PLANNING - RFI RESPONSE	CM
DO NOT SCALE USE FIGURED DIMENSIONS ONLY NOTIFY THE ARCHITECTS OF ANY DISCREPANCIES ON THE DRAWING PRIOR TO WORK PROCEEDING THIS DRAWING IS COPYRIGHT OF MCMAULEY DAYE O'CONNELL ARCHITECTS			

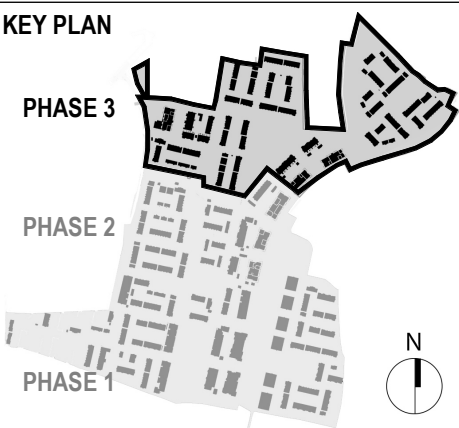

MATERIALS LEGEND

- Selected Composite Timber Cladding
- Composite Timber Doors
- Selected Treated Steel Structure
- Selected Brick (by neighbourhood)

 

NOTE:
Spot Heights & Levels relative to Ground Floor Level.
See site plans for level to ITMs.



Client:	GLENVEAGH LIVING LIMITED
Project:	RESIDENTIAL DEVELOPMENT, BALLYMASTONE, DONABATE
Title:	Block BX23 - BZ08 Bin & Bicycle Store - Plans, Elevations & Section
Sheet No.:	23010-MDO-BX23-XX-DR-A01-070001
Scale as:	As indicated @ A1
Current Rev.:	00
Project No.:	23010

