

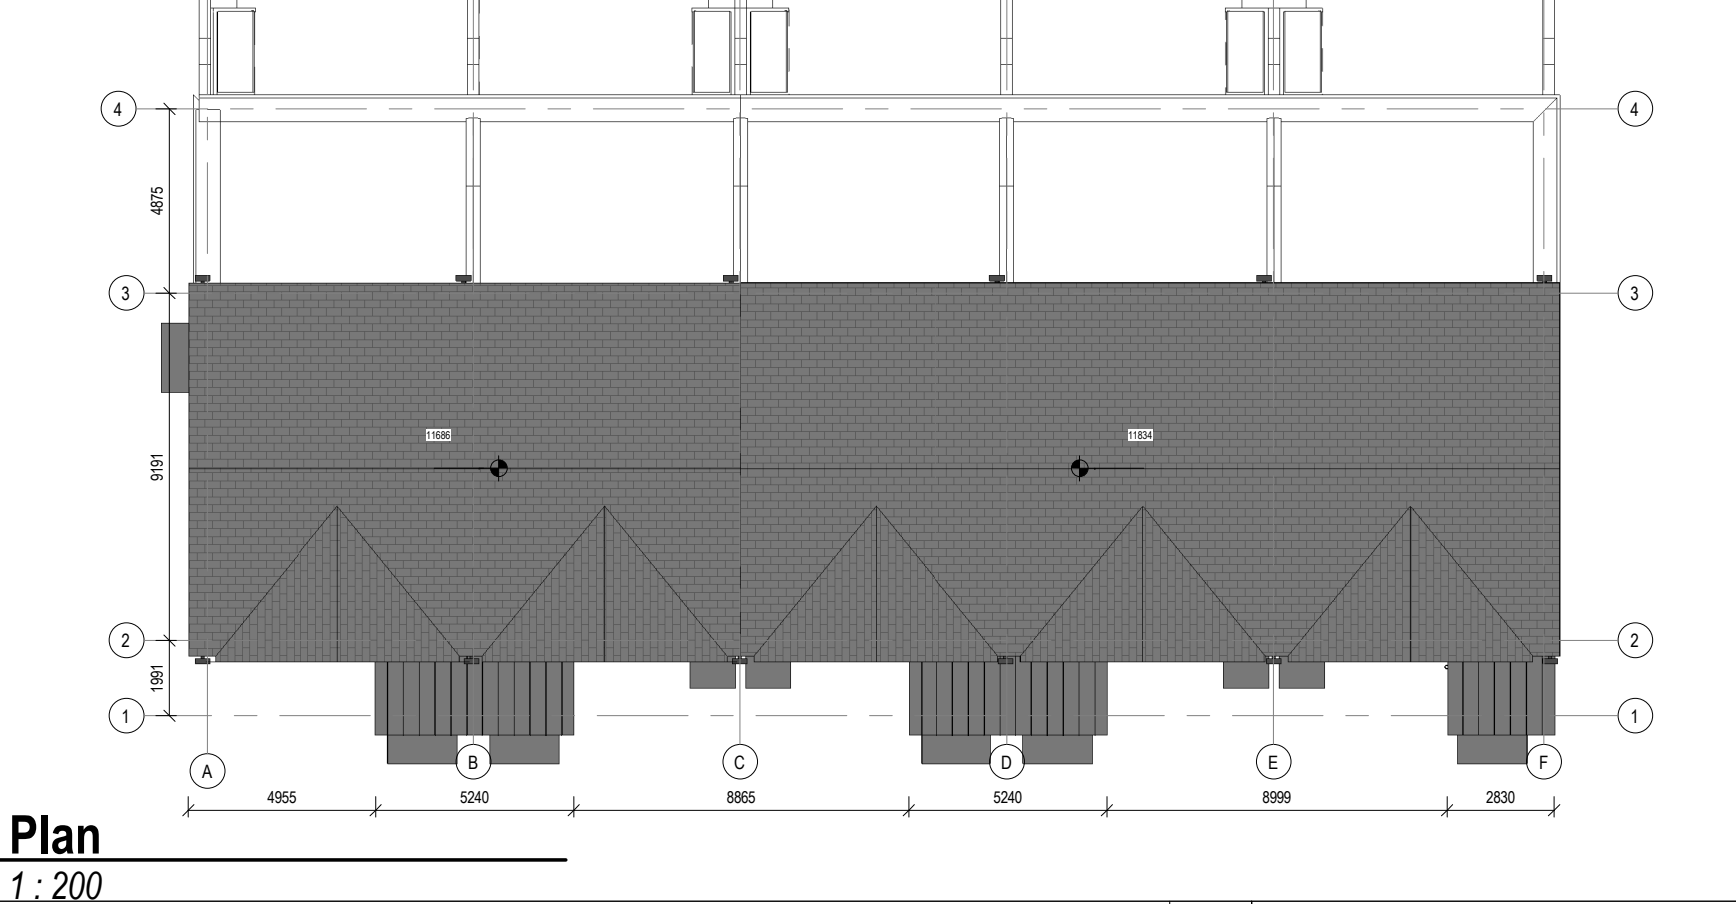
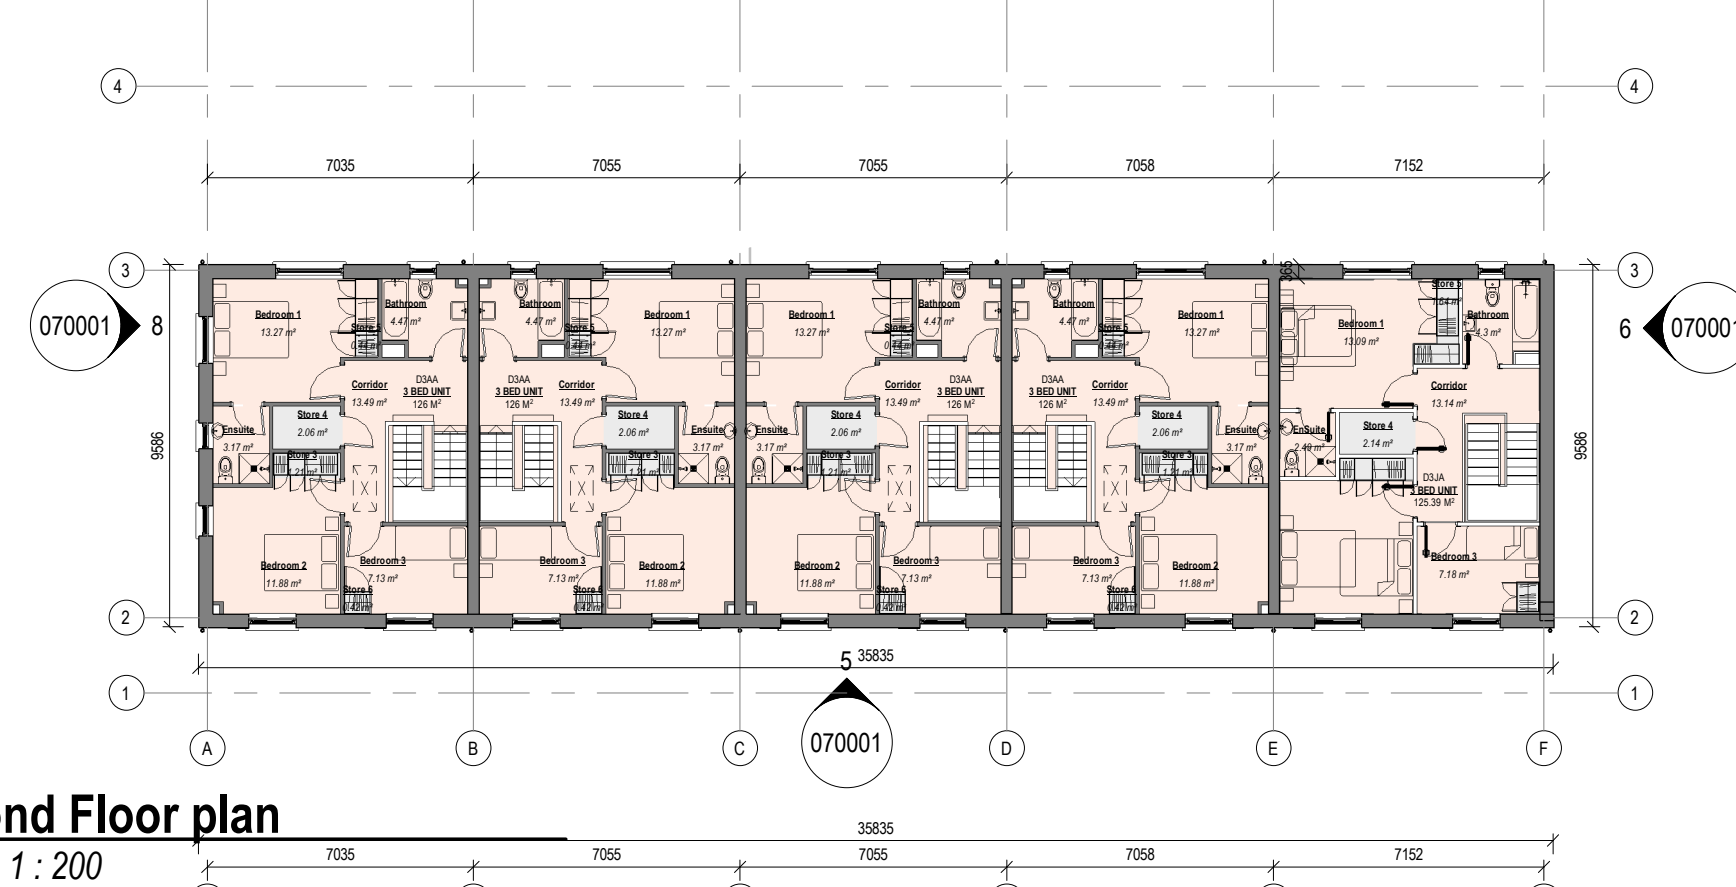
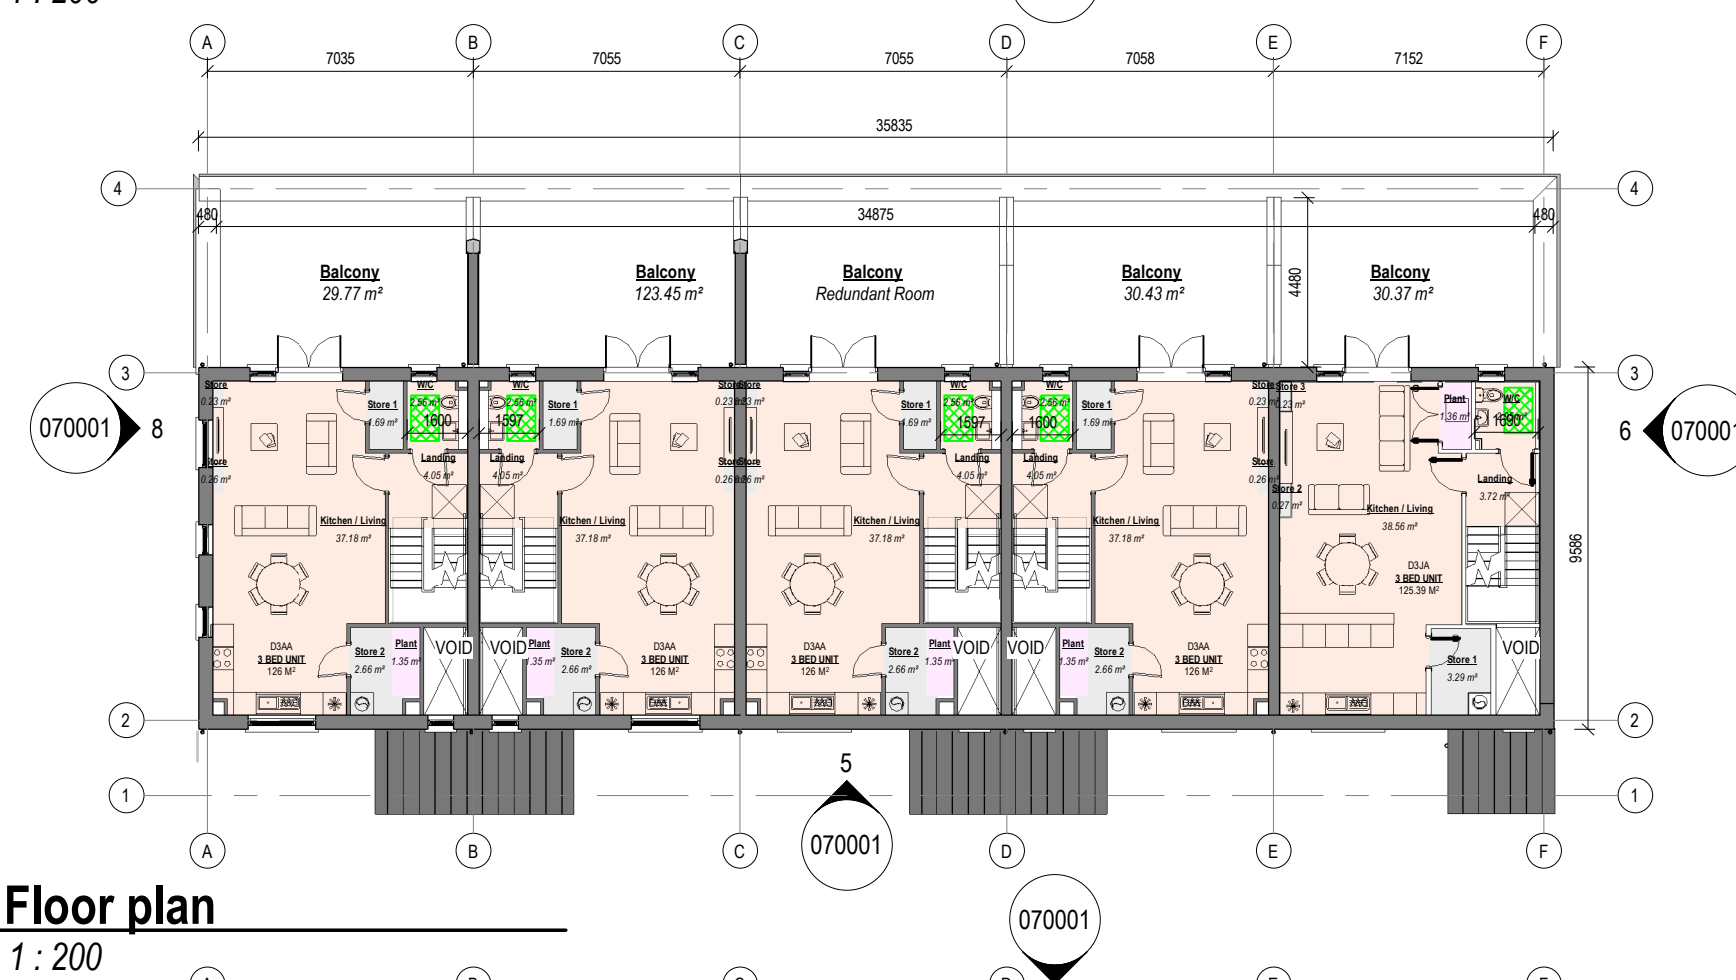


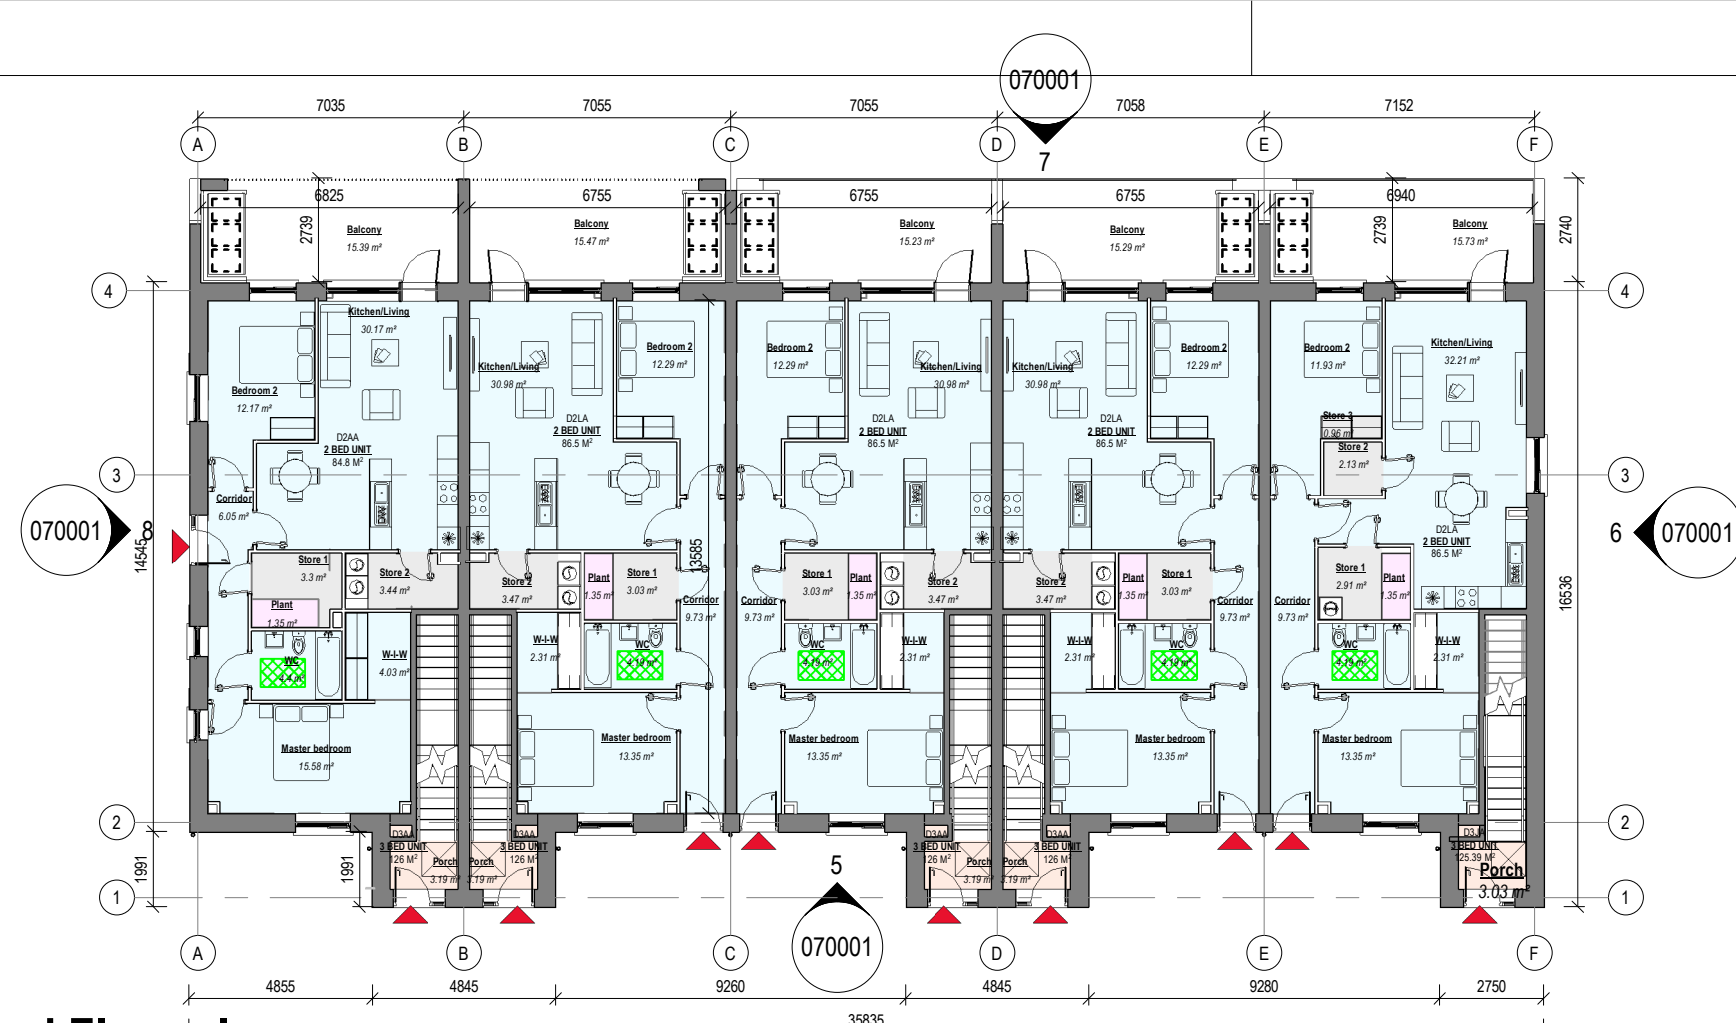

REV	DATE	DESCRIPTION	BY
P01	18/05/2026	DRAFT PLANNING- RFI RESPONSE	VY
P02	26/05/2026	PLANNING - RFI RESPONSE	CM

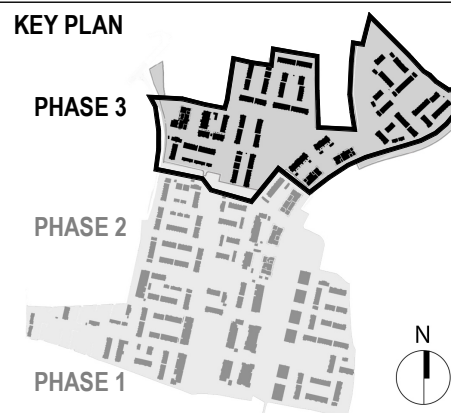

1 Bed	2 Bed	3 Bed	Storage	Plant
750mm x 1200 mm Clear Space				

MATERIALS LEGEND

- Selected Roof Tiles
- Sand-cement Render Finish
- Selected Brick (by neighbourhood)
- Selected Recon Stone/Concrete String Detail
- Plaster door/Window surround
- Composite Front Door (colour by neighbourhood)
- Rational Aura Clad Windows (colour by neighbourhood)
- Metal Cladding
- Front driveway to be permeable brick (refer to CSR layout)
- Boundary treatment in accordance with CSR layout)
- Side Gate - treated and painted timber gate and fence to side passages of dwellings
- Metal Roof/Canopy

BZ04 Axonometric




- Spot Level
- Spot Elevation


NOTE:
Spot heights and Spot Elevations relative to Ground Floor Level.
See site plan for Levels to ITM

BZ04 - 5 No. 3 Bed Units on Second Floor uses BX24 Communal Bin Store

Gross Internal Areas	
Name	Area
Level 00	
GIA 00	492.77 m ²
Level 01	
GIA 01	310.87 m ²
Level 02	
GIA 02	310.87 m ²
	1114.52 m ²

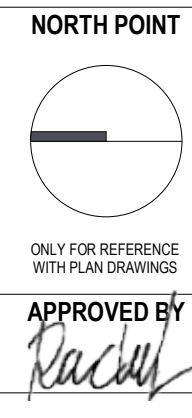

22/05/2026 13:16:29

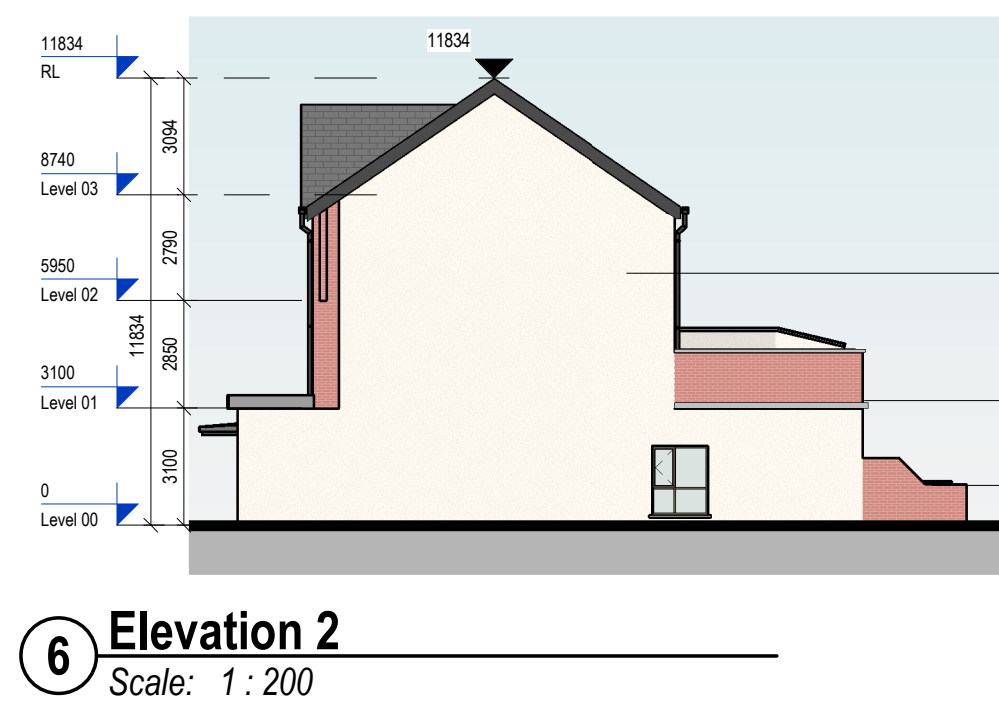

Elevation 1

Scale: 1 : 200



Elevation 2

Scale: 1 : 200


Elevation 3

Scale: 1 : 200




Elevation 4

Scale: 1 : 200

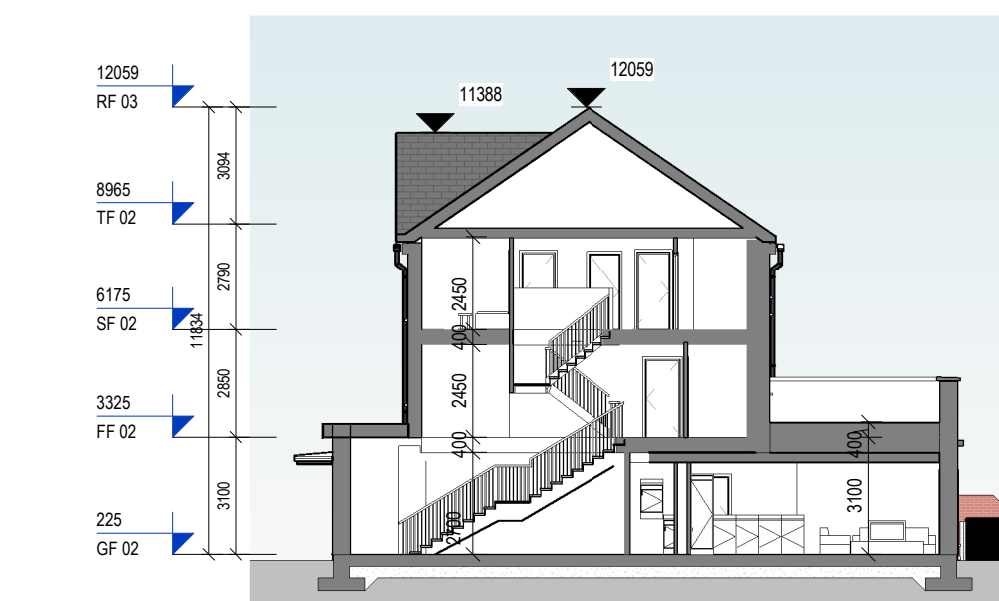

Section BB

Scale: 1 : 200

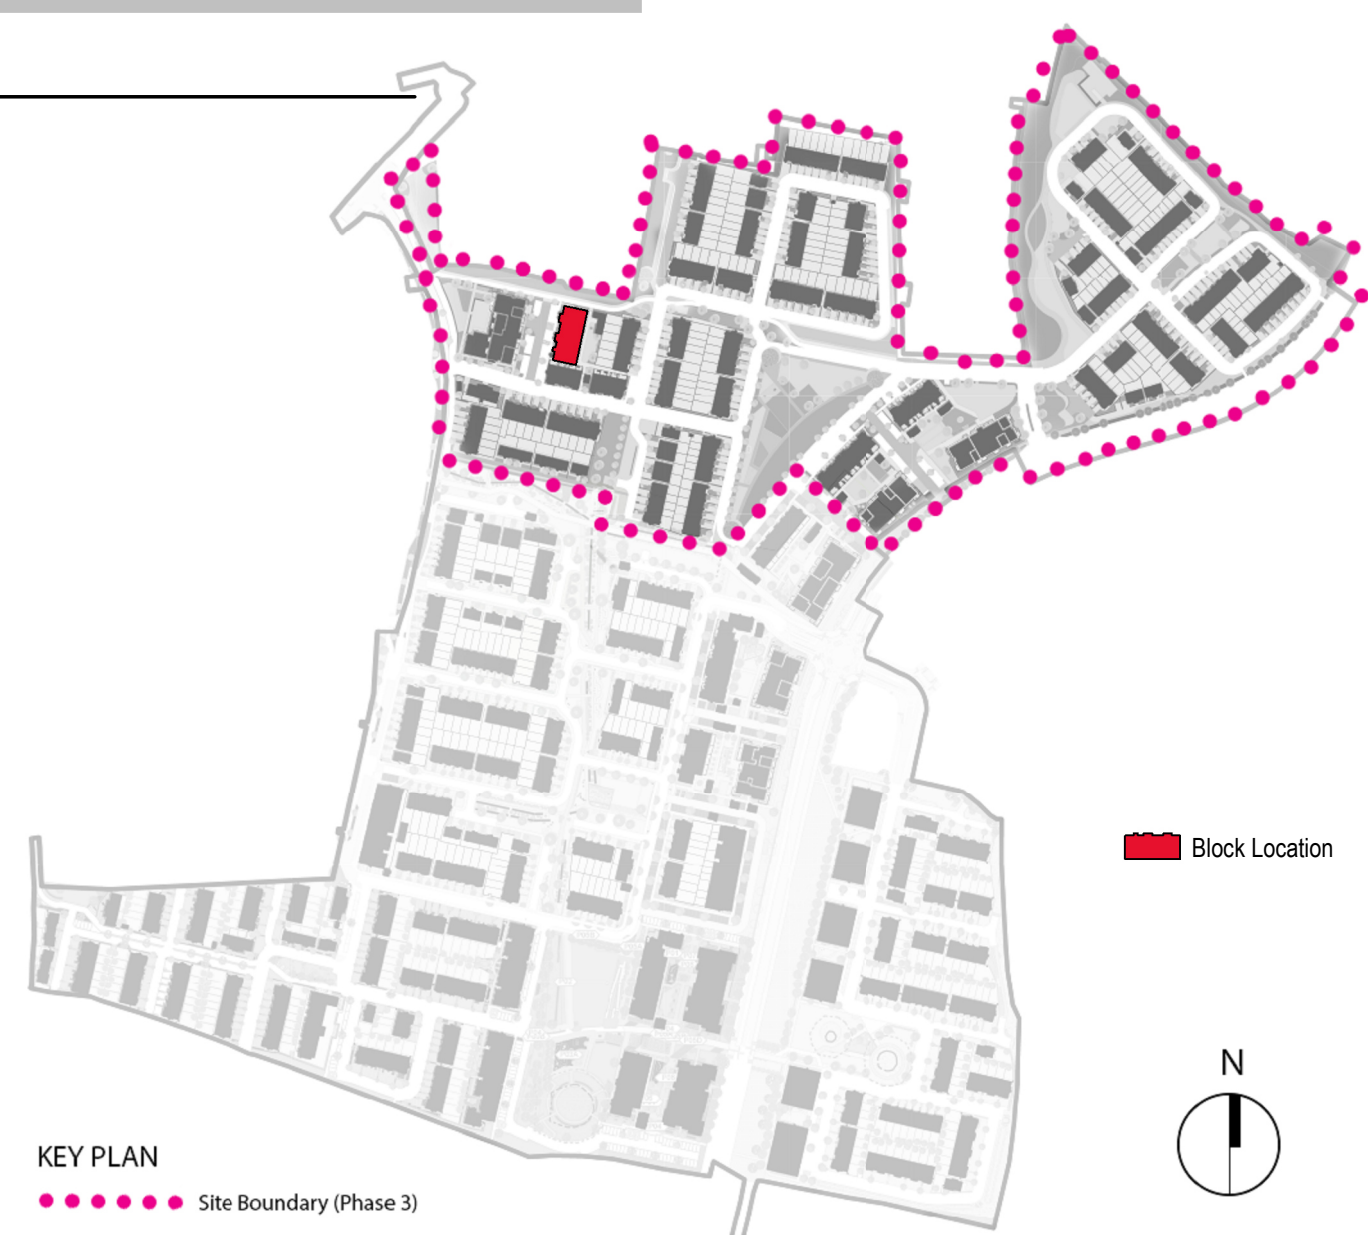

PLANNING - RFI RESPONSE

Client:	Glenveagh Living Limited
Project:	Residential Development, Ballymestone, Donabate
Title:	Duplex Block BZ04 - Plans, Elevations and Sections
Sheet No.:	23010-MDO-BZ04-ZZ-DR-A01-070001
Scale as:	As indicated @ A1
Current Rev.:	P02
Project No.:	23010

