


Boundary Legend

Site Boundary

Notes:
- Do not scale from this drawing. Use figured dimensions in all cases.
- Verify dimensions on site and report any discrepancies to the Architect immediately.
- This drawing to be read in conjunction with the Architect's Specification.
- This drawing is copyright and may only be reproduced with the permission of Reddy Architecture & Urbanism.

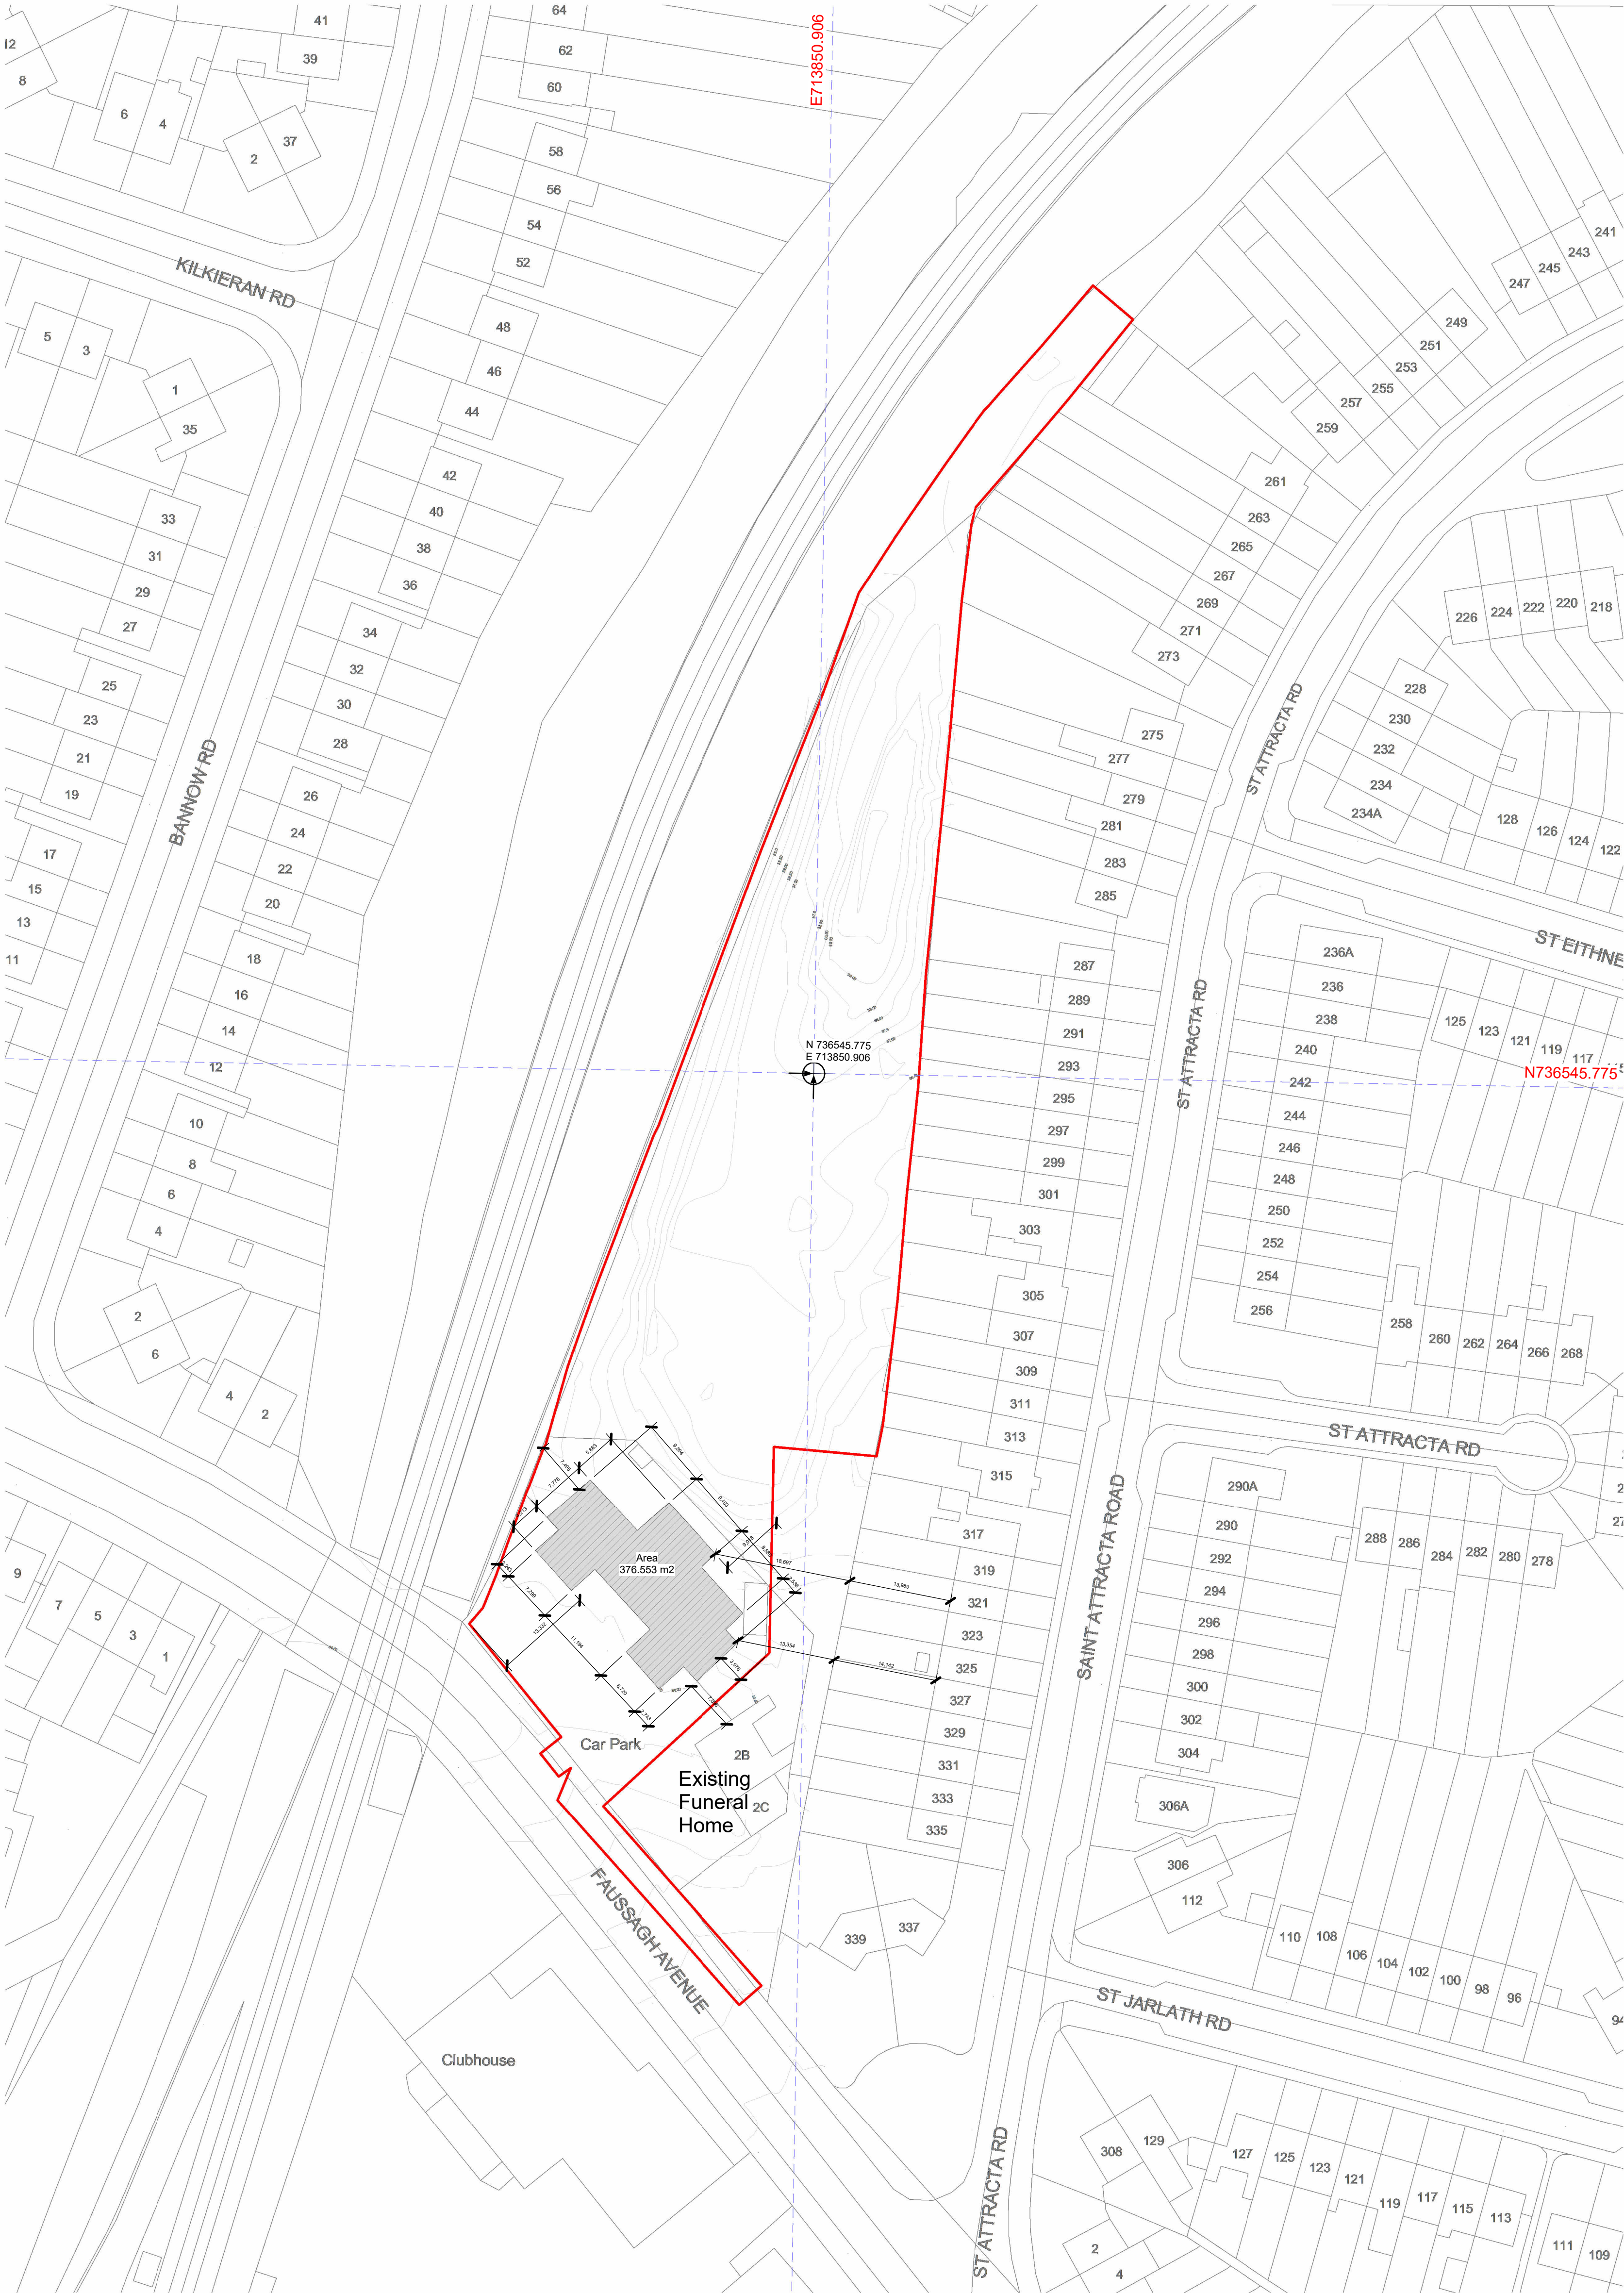

Site Layout Plan.
1 : 500

Rev.	Date	Drwn	Details of Issue / Revision
Issues & Revisions			

W: www.reddyarchitecture.com
E: info@reddyarchitecture.com

Client Details:
Grant Thornton

Project Details:
**Student Residence Fassaugh Avenue
Cabra, Dublin**

Drawing
Existing Site Plan

Job No. P25-035D	Sheet Size: A0_Portrait	Scale@A As indicated
Issue Date: 07/11/2025	Drawn By: AC	Reviewed By: PM

Status P0	Purpose of Issue Stage 3 - Planning Application
Project - System - Spatial Zone - Level - Type - Originator - Revision	

FAC-02-XX-L00-DR-RAU-AR-0002