
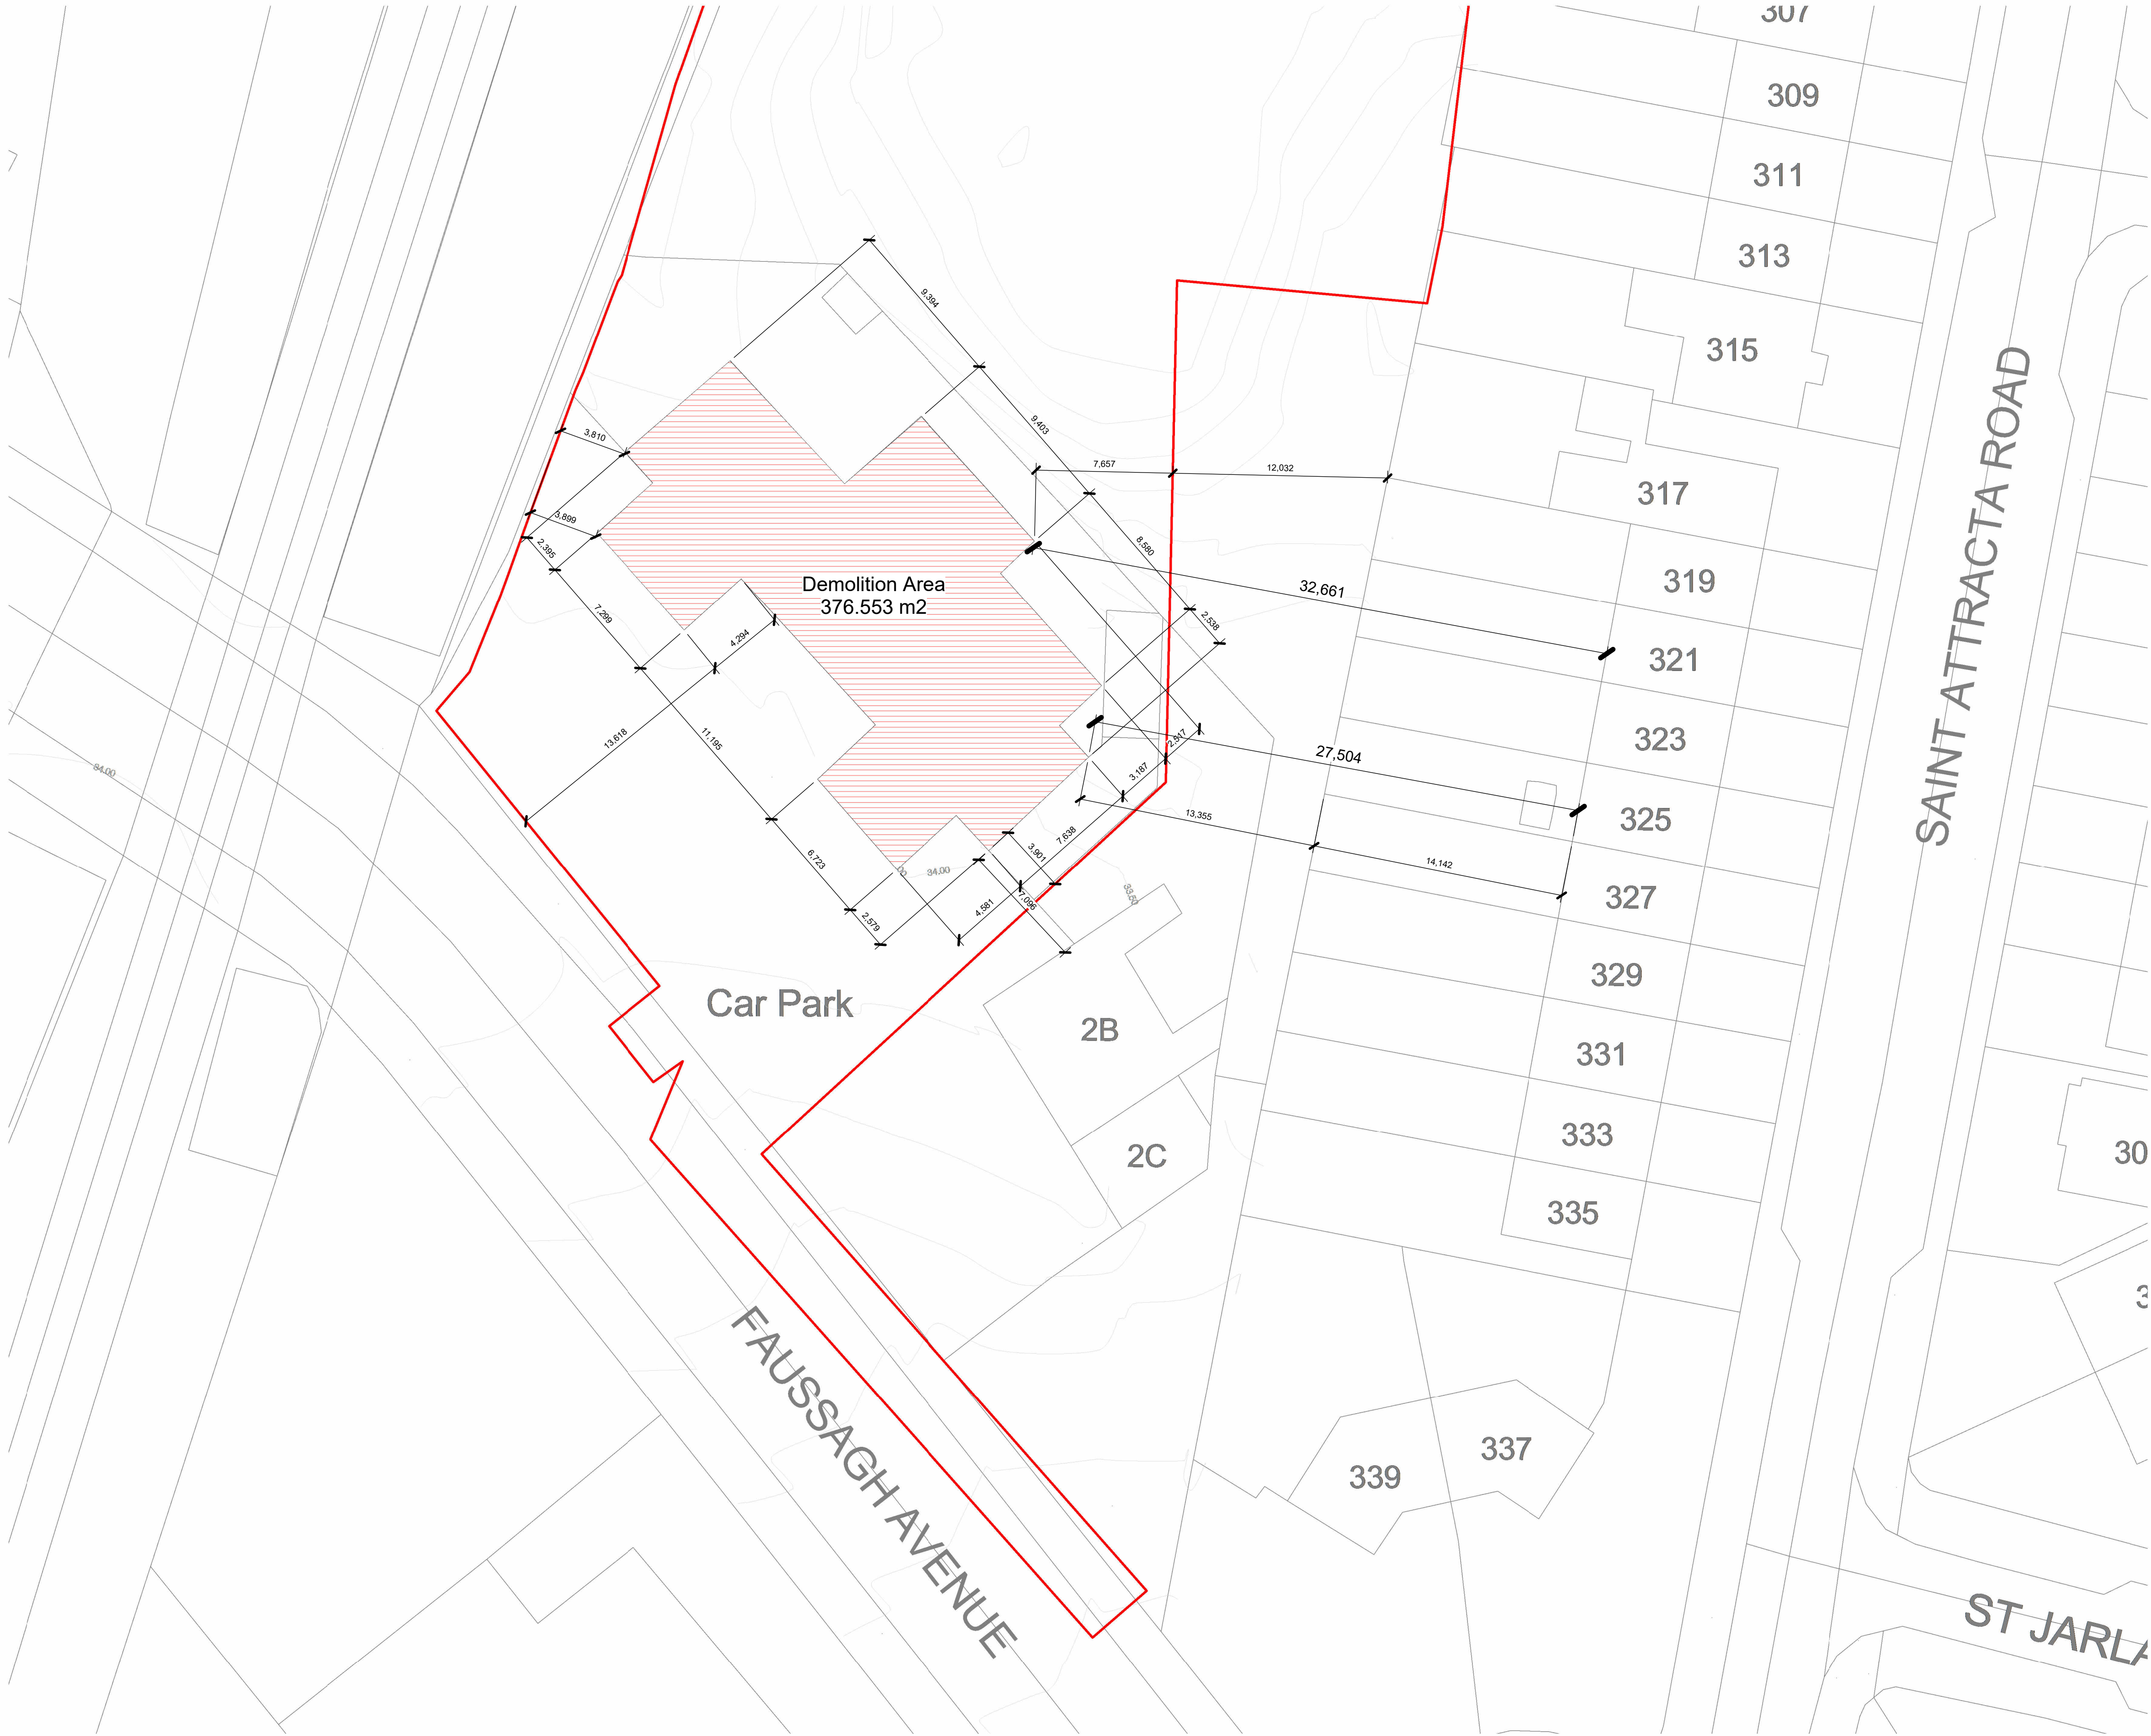


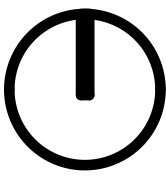

Existing Site Plan - Demolition  
1 : 200

#### Notes:

- Do not scale from this drawing. Use figured dimensions in all cases.
- Verify dimensions on site and report any discrepancies to the Architect immediately.
- This drawing to be read in conjunction with the Architect's Specification.
- This drawing is copyright and may only be reproduced with the Architect's permission.

#### Boundary Legend

- Site Boundary
- Demolition

| Rev.               | Date | Drwn | Details of Issue / Revision |
|--------------------|------|------|-----------------------------|
| Issues & Revisions |      |      |                             |



W: [www.reddyarchitecture.com](http://www.reddyarchitecture.com)  
E: [info@reddyarchitecture.com](mailto:info@reddyarchitecture.com)

Client Details:  
**Grant Thornton**

Project Details:  
**Student Residence Fassaugh Avenue  
Cabra, Dublin**

Drawing  
**Existing Site Plan - Demolitions**

|                                  |                                   |                                |
|----------------------------------|-----------------------------------|--------------------------------|
| Job No.<br><b>P25-035D</b>       | Sheet Size:<br><b>A0_Portrait</b> | Scale@A<br><b>As Indicated</b> |
| Issue Date:<br><b>07/11/2025</b> | Drawn By:<br><b>AC</b>            | Reviewed By:<br><b>PM</b>      |

|                     |                                                           |
|---------------------|-----------------------------------------------------------|
| Status<br><b>P0</b> | Purpose of Issue<br><b>Stage 3 - Planning Application</b> |
|---------------------|-----------------------------------------------------------|

|   |          |
|---|----------|
| Project - System - Spatial Zone - Level - Type - Originator -<br><b>FAC-02-XX-L00-DR-AU-AR-0004</b> | Revision |
|---|----------|