


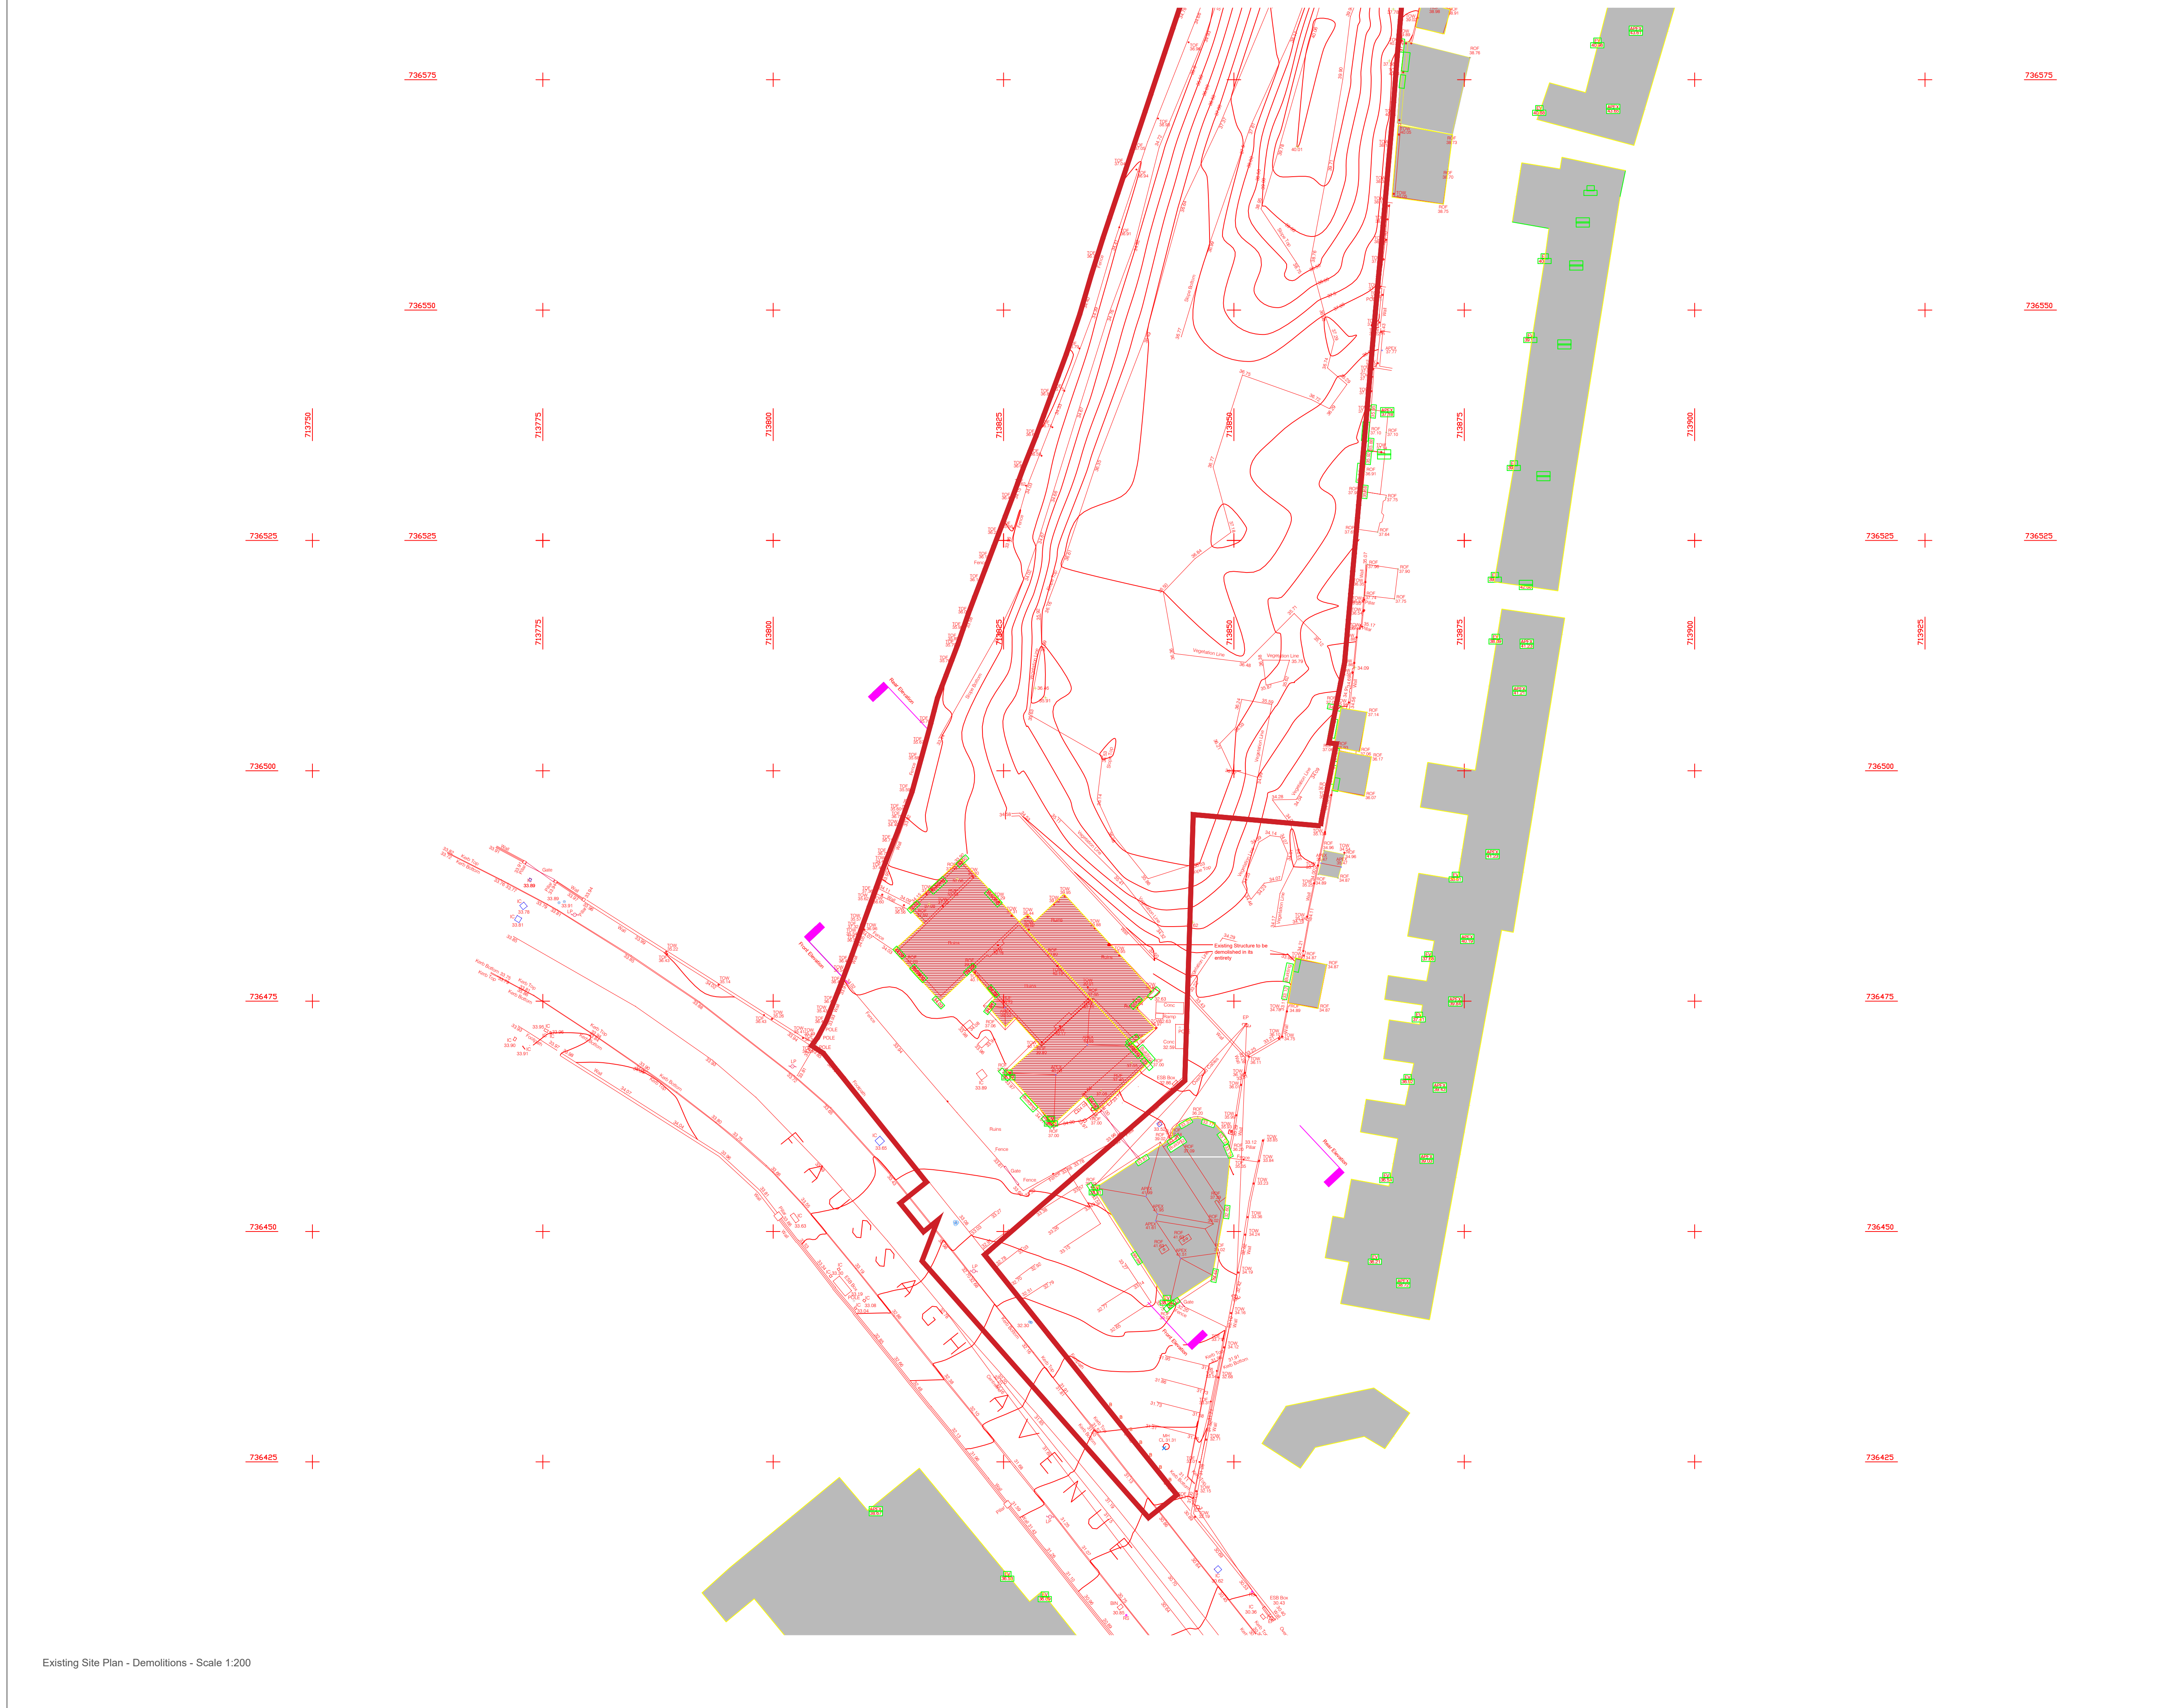

Notes:

- Do not scale from this drawing. Use figured dimensions and callouts on site and report any discrepancies immediately to the architect.
- This drawing is to be read in conjunction with the other drawings in the set.
- This drawing is copyright and may be reproduced without the written permission of the architect.

Drawing Notes:

Key Plan Existing & Demolitions NTS

- Area of Demolitions
- Site Boundary

Rev.	Date	Drawn	Details of Issue /
P3-5-21	21/08/2023	PJC	Issued for Stage 02 Pre-Planning

Issues & Revisions

Dartry	21/08/2023	DD6	1:200	01	498
www.reddyarchitecture.com					
info@reddyarchitecture.com					

Client:

Mr. Thornton

Project:

Residence Fassauga

Dublin 07

Drawing:

Existing Site Plan - Demolitions 2

Job No.	P25-0350	Sheet	A1	Scale	1:200
Issue Date	21/08/2023	Drawn By	PJC	Reviewed By	LW

Status	P3	Purpose of Issue	Stage 02 -
--------	----	------------------	------------

Project - System -	Site Plan	Revision	01
Originator -	Reddy Architecture	Number	01

FAC-02-ZZ-L00-DR-RA-P3-A8-H005