
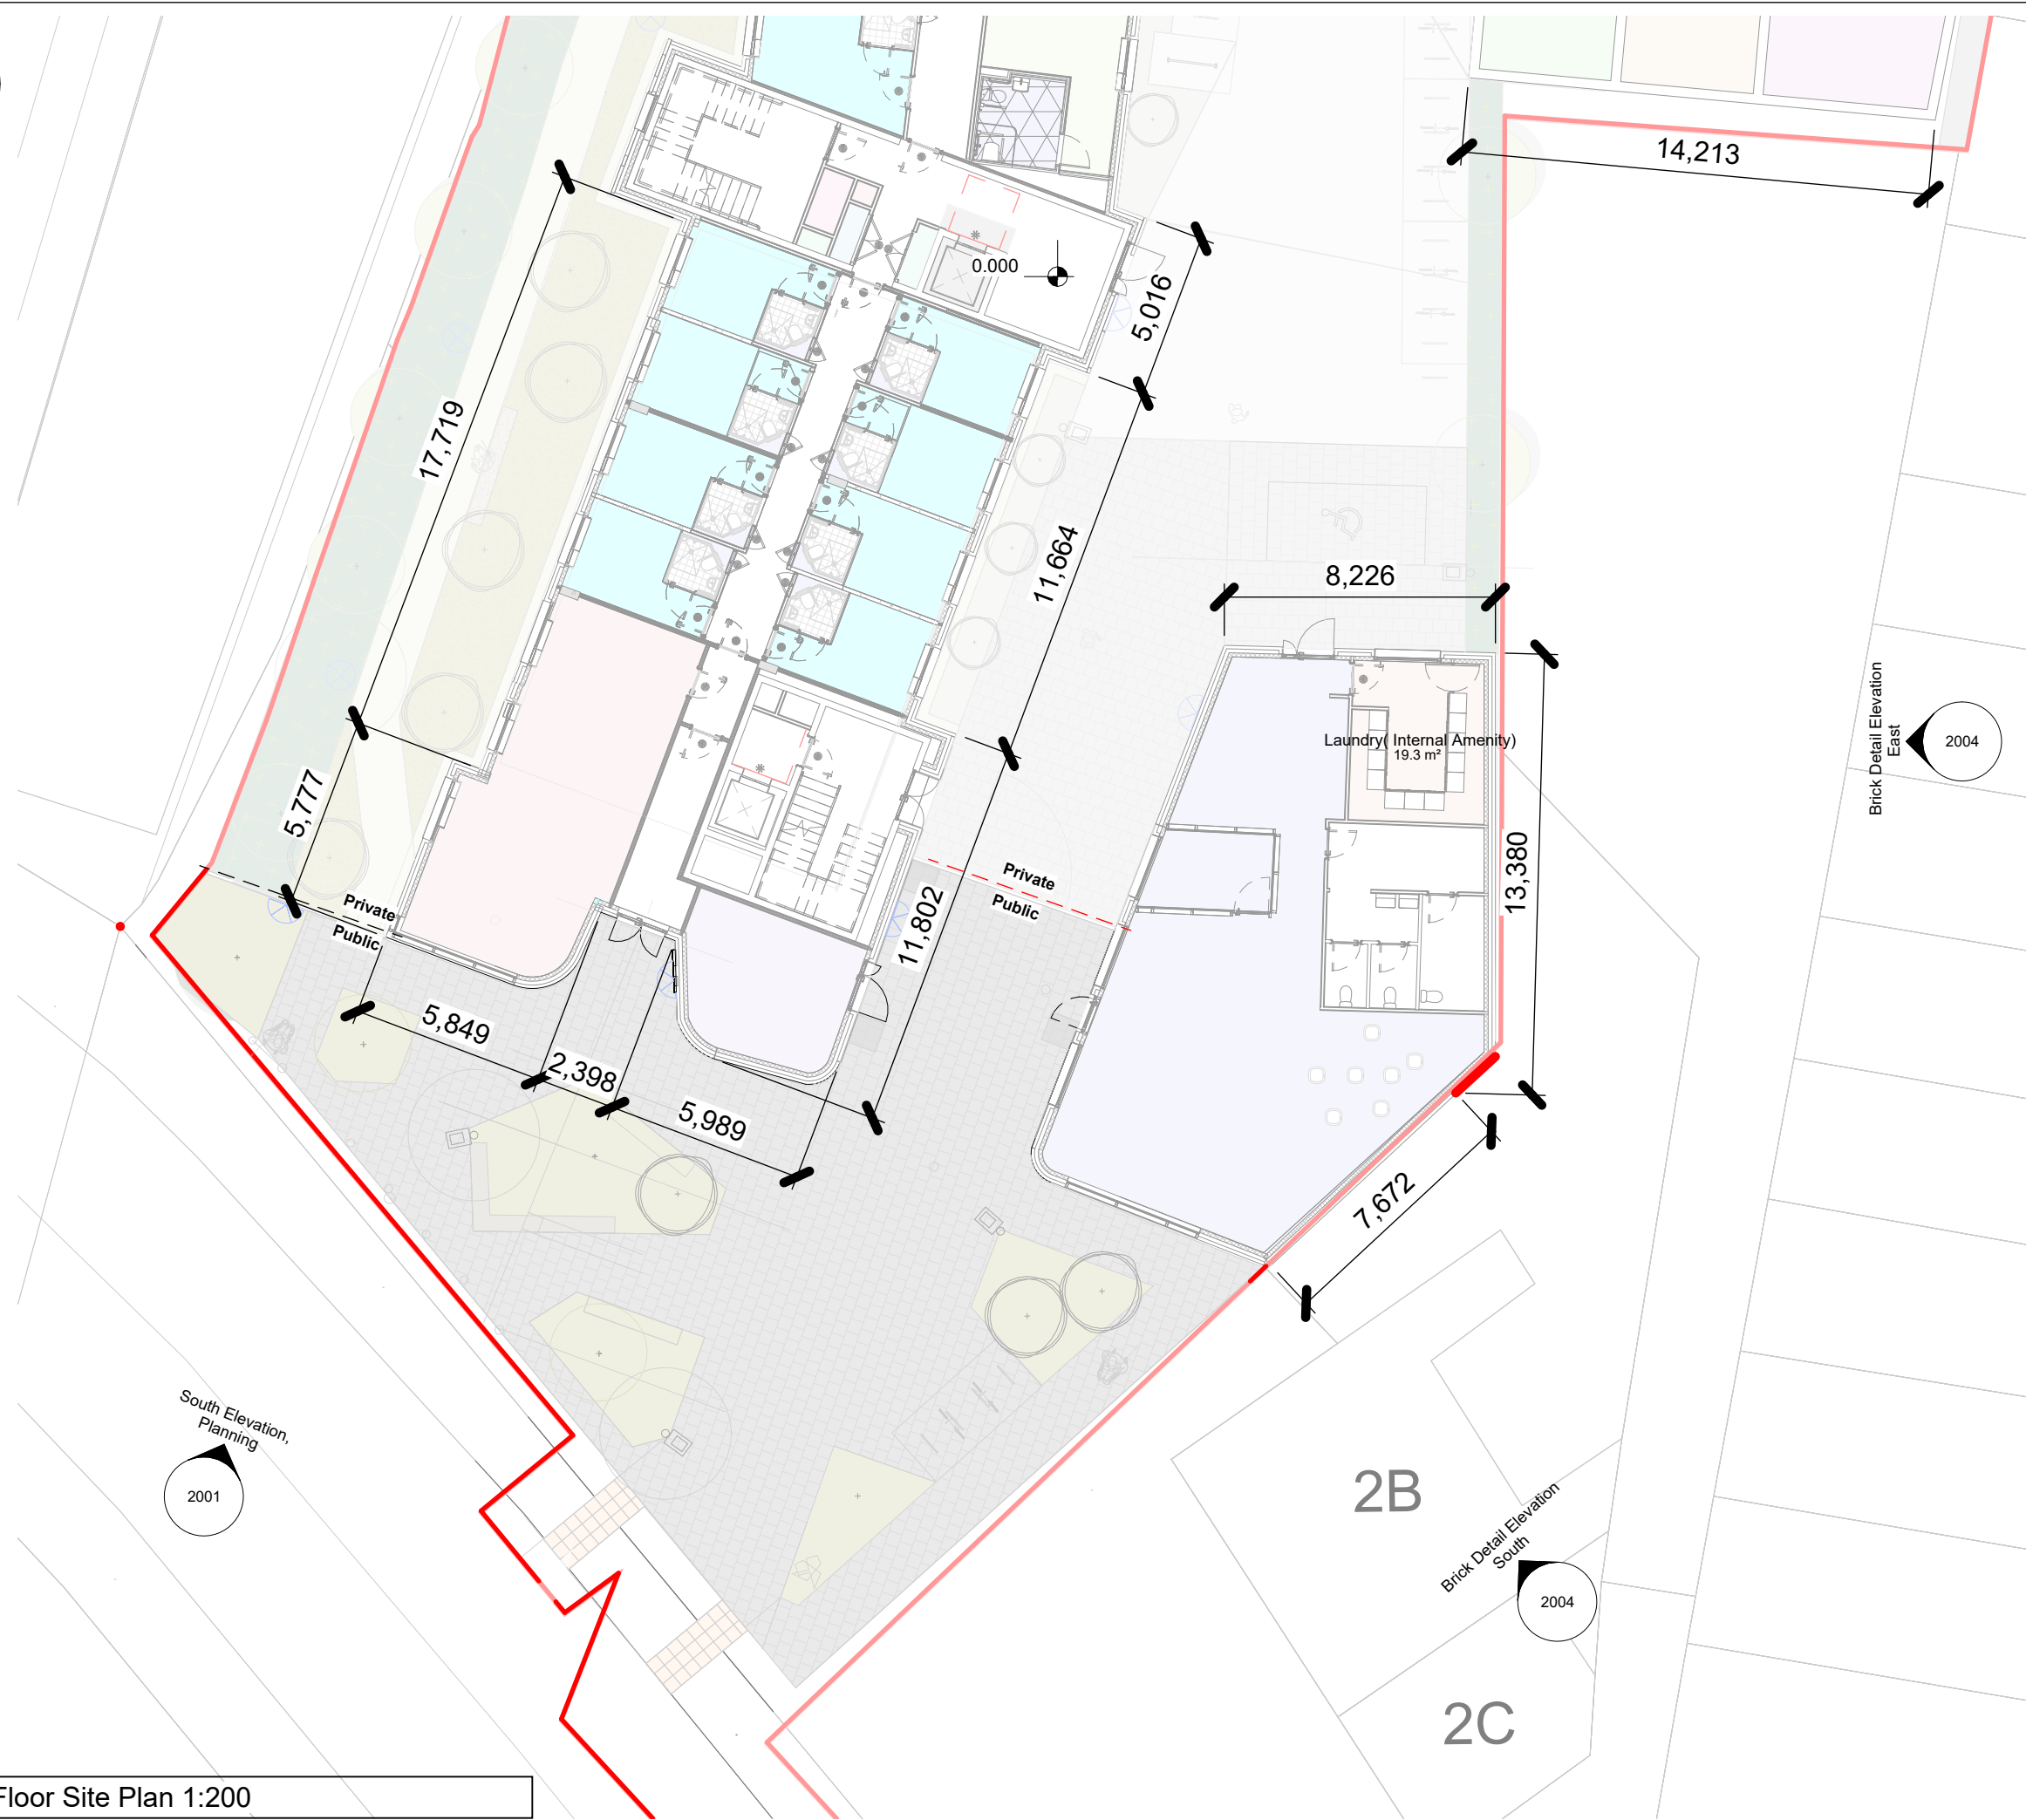


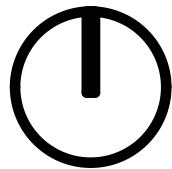

Ground Floor Site Plan 1:200

Note

- Do not scale from this drawing. Use figured dimensions in all cases.
- Verify dimensions on site and report any discrepancies to the Architect immediately.
- This drawing to be read in conjunction with the Architect's Specification.
- © This drawing is copyright and may only be reproduced with the Architects permission.

Rev.	Date	Drwn	Details of Issue / Revision
------	------	------	-----------------------------

Issues & Revisions



W:
www.reddyarchitecture.com
info@reddyarchitecture.com

Client
Details:
Grant Thornton

Project
Details:
Student Residence Fassagh Avenue
Cabra, Dublin

Drawing
Title:
Proposed Access and Service

Job
No: P25-035D

Sheet Size:
A3_Landscape

Scale:
@A
e A₃ as indicated

Issue Date:
07/11/2025

Drawn By:
AC

Reviewed
By: PM

Status:
P0

Purpose of
Issue:
Stage 3 - Planning Application

Project - System - Spatial Zone - Level - Type - Originator -
Role - Number

Revision

FAC-02-XX-L00-DR-RAU-AR-1010