



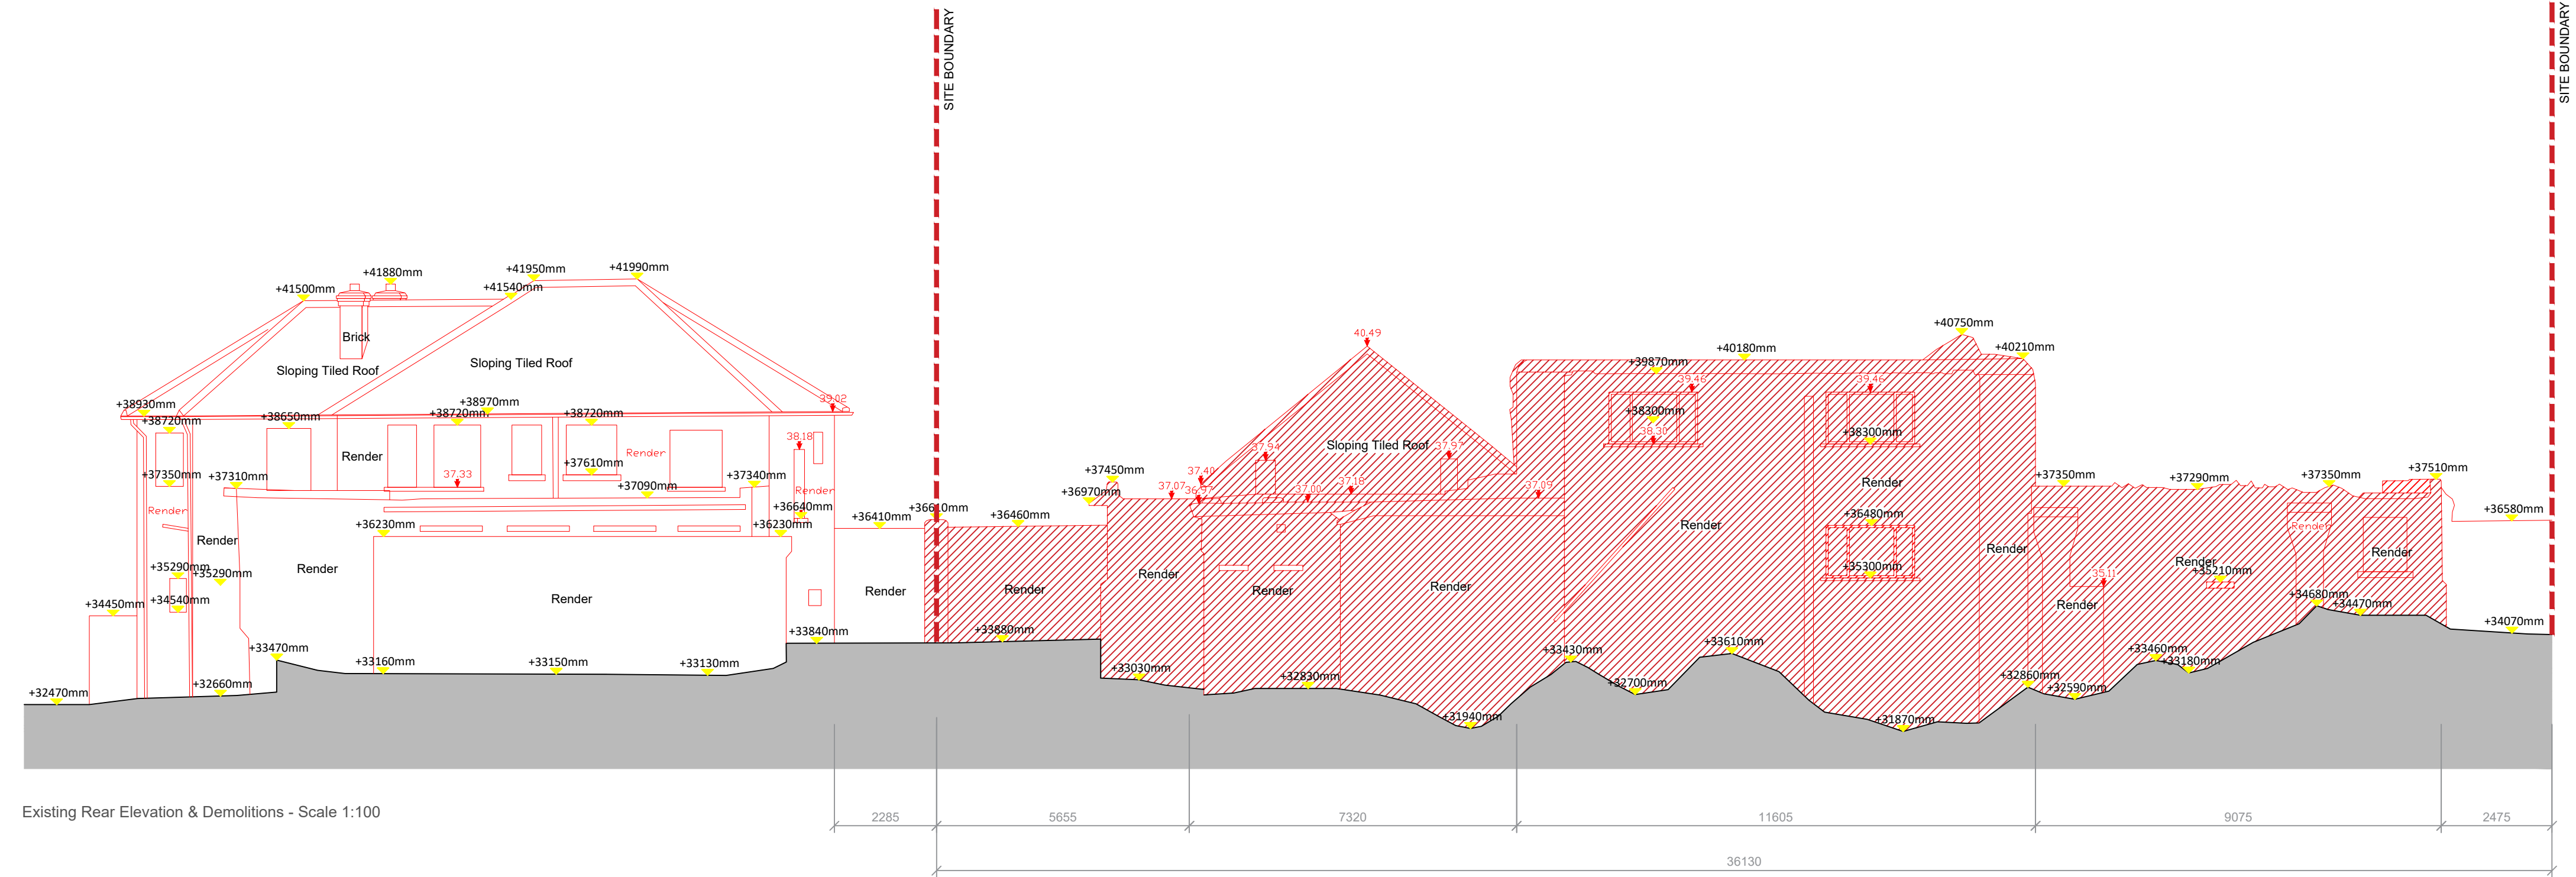

Notes:

- Do not scale from this drawing. Use figured dimensions and dimensions on site and report any discrepancies to the architect.
- This drawing is to be read in conjunction with the site plan and may be subject to change without notice.

Drawing Notes:

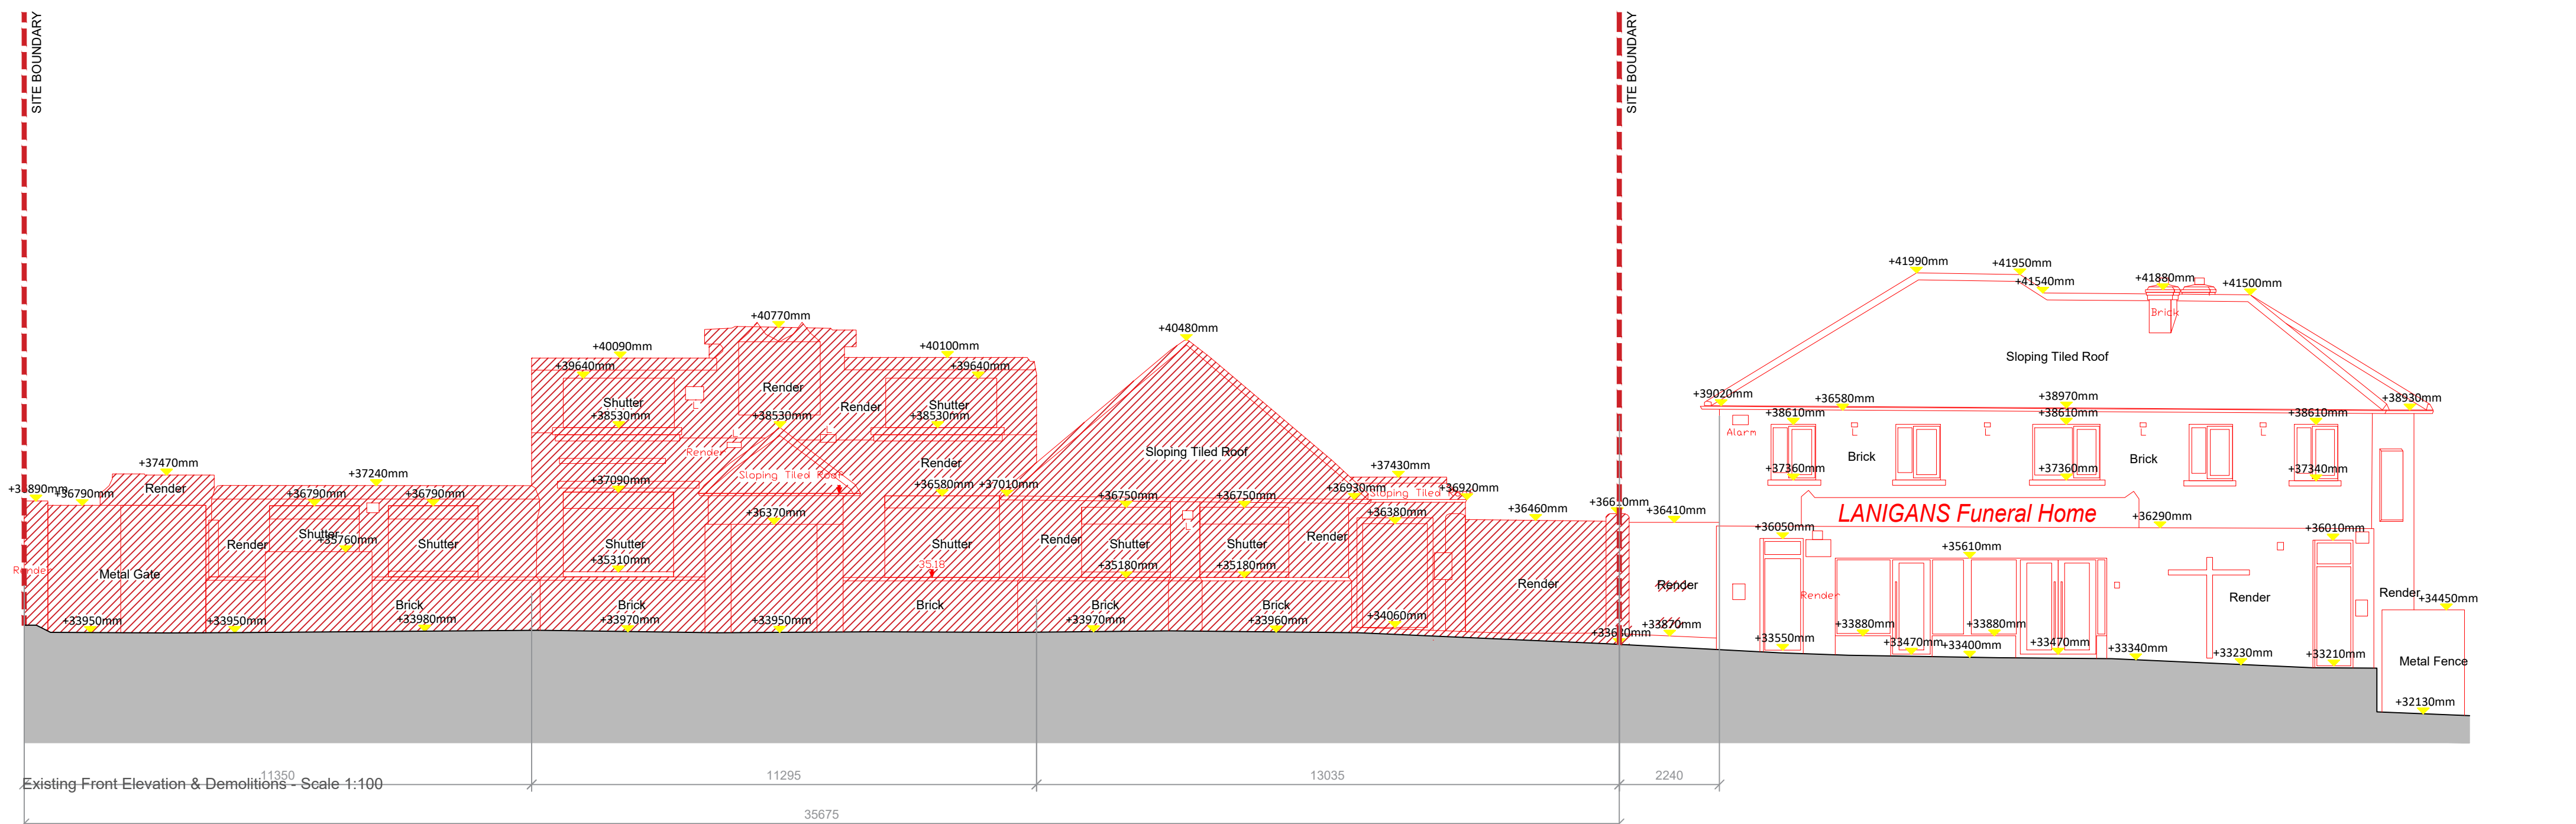

Key Plan Existing & Demolitions NTS

Area of Demolitions

Site Boundary

Rev.	Date	Drawn	Details of Issue /		
P3-5-3	21/08/2023	PJC	Issued for Stage 02 Pre-Planning		
Issues & Revisions					
Dartry Bally Road BD6 T9E2353 (0)1 498 0600 www.reddyarchitecture.com info@reddyarchitecture.com					
Client: Thornton					
Project: Resident Residence Fassauga Dublin 07					
Drawing: Existing Elevations - Demolitions					
Job No. P25-035D	Sheet Size: A1	Scale: 1:100			
Issue Date: 21/08/2023	Drawn By: PJC	Reviewed By: LW			
Status: P3	Purpose of Issue: Stage 02 -				
Project - System - Spoke Zone Plan 04 Revision					
Originator - Rate - Number: FAC-02-ZZ-XXX-DR-RAB3-AR-1009					

© Copyright Reddy Architecture & Urbanism