


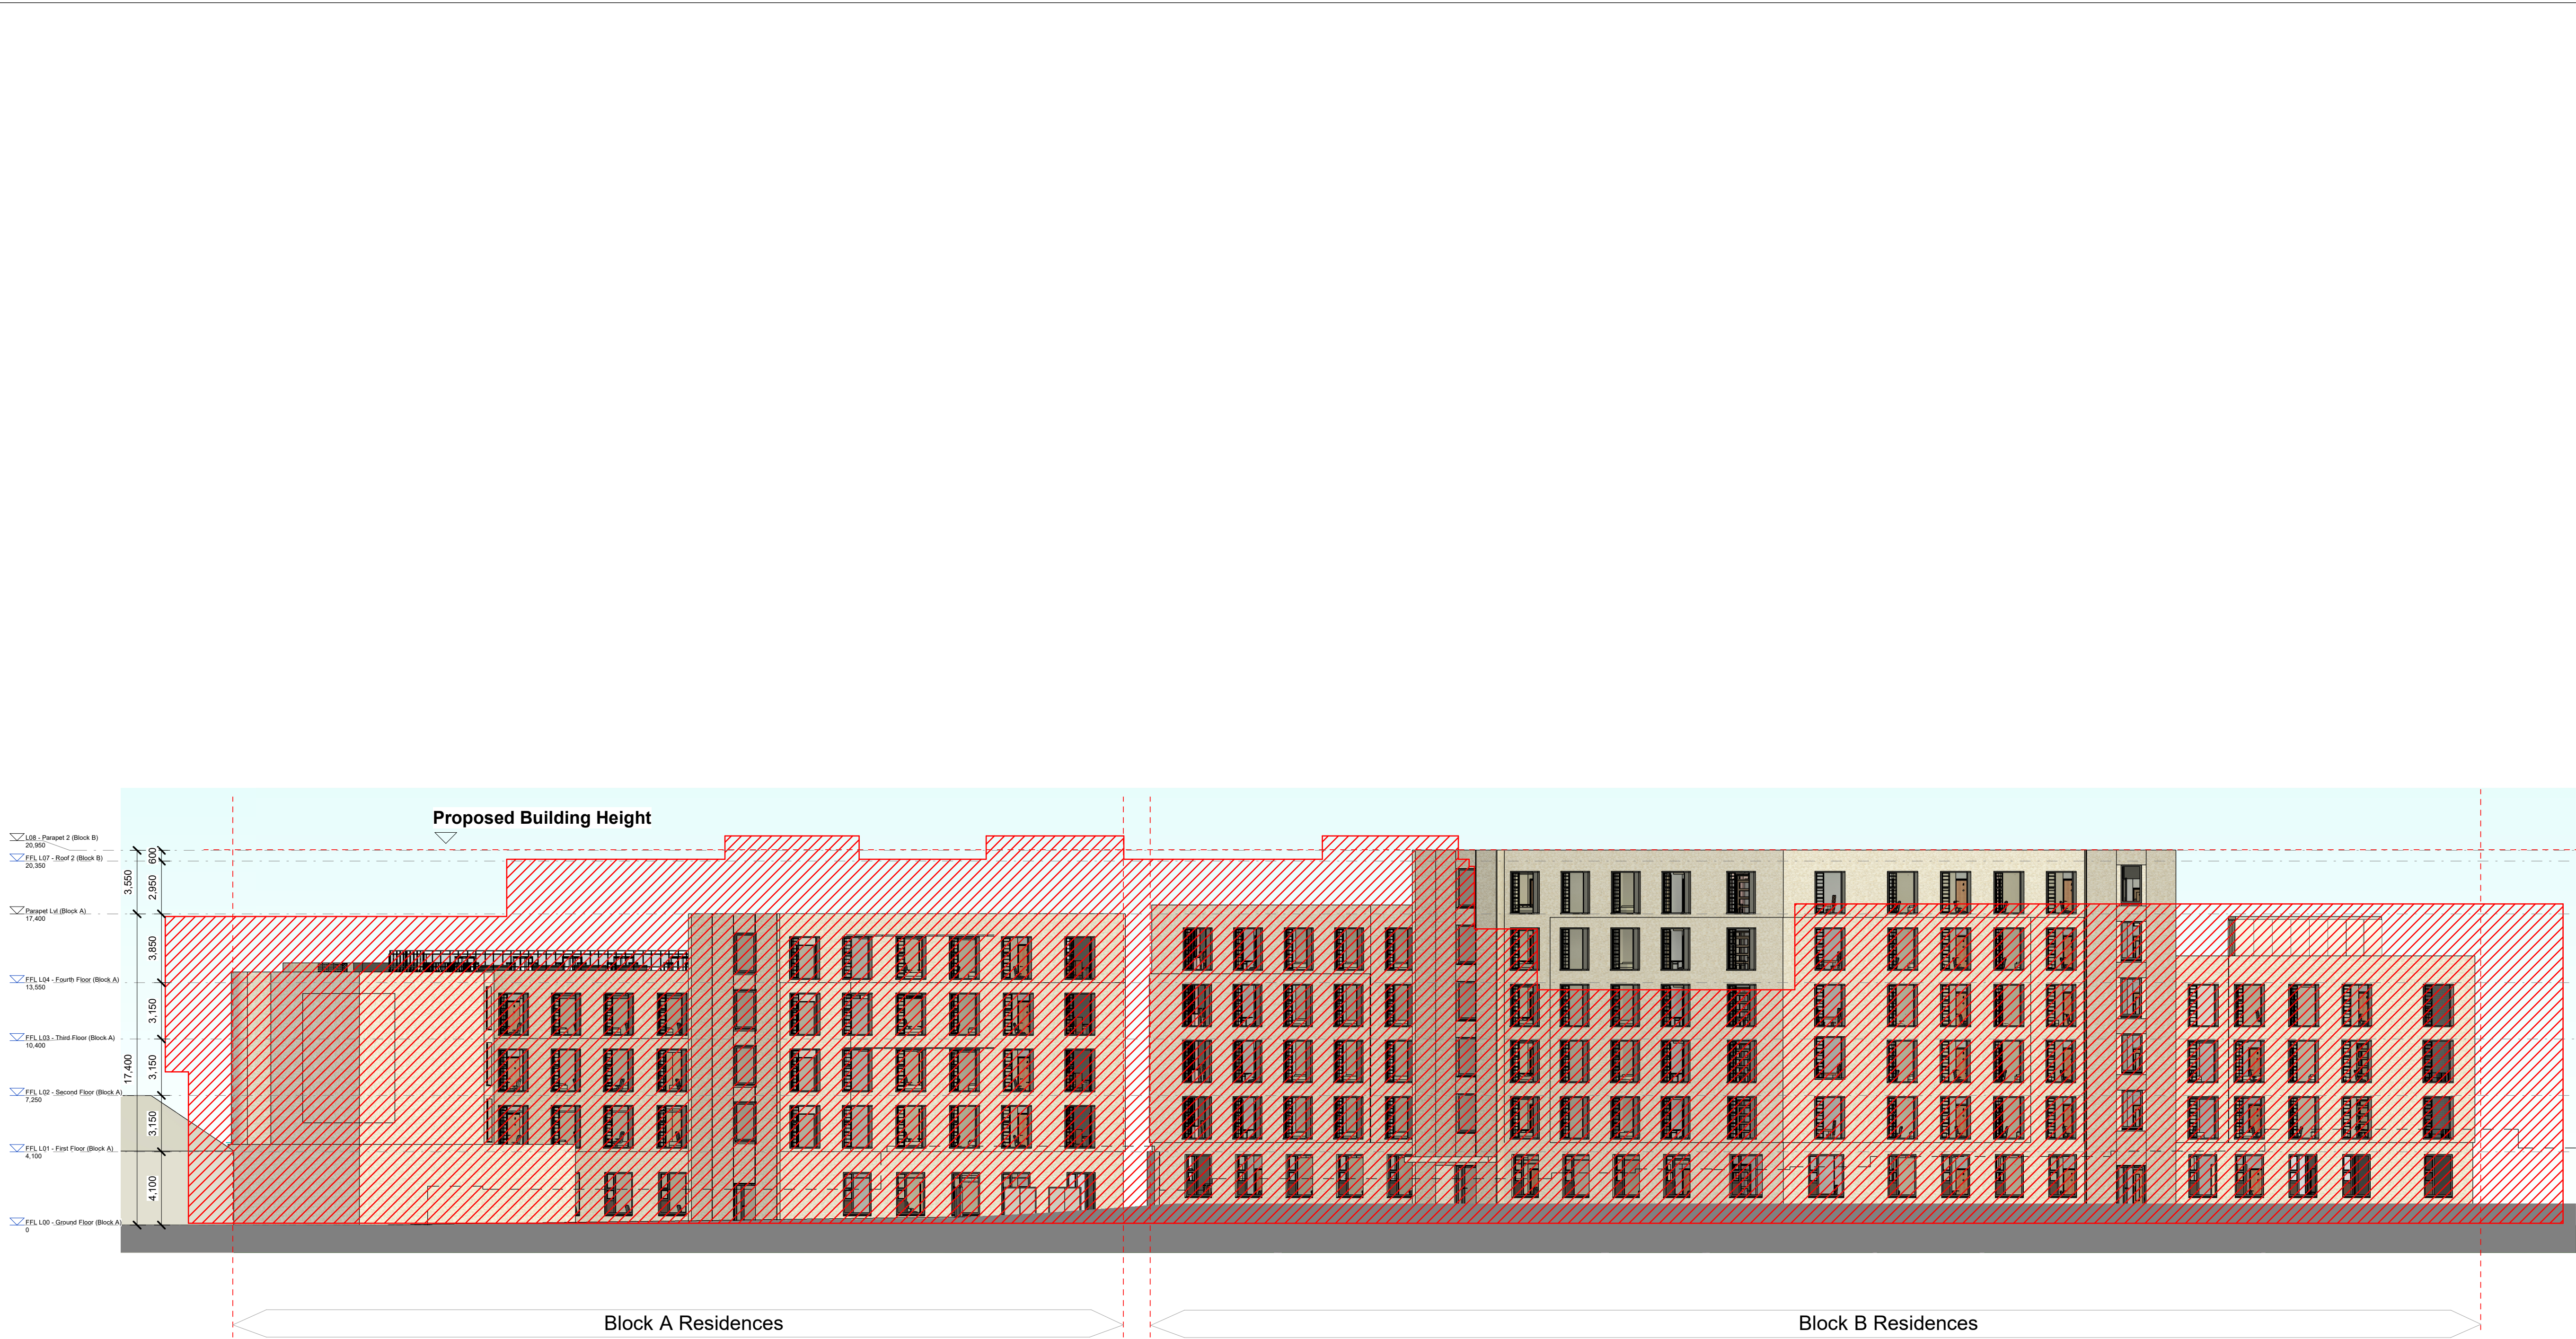

East Elevation
1:200

Notes:

- Do not scale from this drawing. Use figured dimensions in all cases.
- Verify dimensions on site and report any discrepancies to the Architect immediately.
- This drawing to be read in conjunction with the Architect's Specification.
- This drawing is copyright and may only be reproduced with the written permission of Reddy Architecture & Urbanism.

Legend

- Site Boundary
-  Previous Refused Proposal

Rev.	Date	Drwn	Details of Issue / Revision
Issues & Revisions			
 reddyQ+U W: www.reddyarchitecture.com E: info@reddyarchitecture.com			
Client Details: Grant Thornton			
Project Details: Student Residence Fassaugh Avenue Cabra, Dublin			
Drawing Title: Refused Development Elevations Overlayed on Proposed Scheme			
Job No. P25-035D	Sheet Size: A0_Portrait	Scale@A 1 : 200	
Issue Date: 07/11/2025	Drawn By: AC	Reviewed By: PM	
Status P0	Purpose of Issue Stage 3 - Planning Application		
Project - System - Spatial Zone - Level - Type - Originator - FAC-02-XX-XXX-DR-RAU-AR-2003			Revision