





Brick Detail South Elevation
1:100

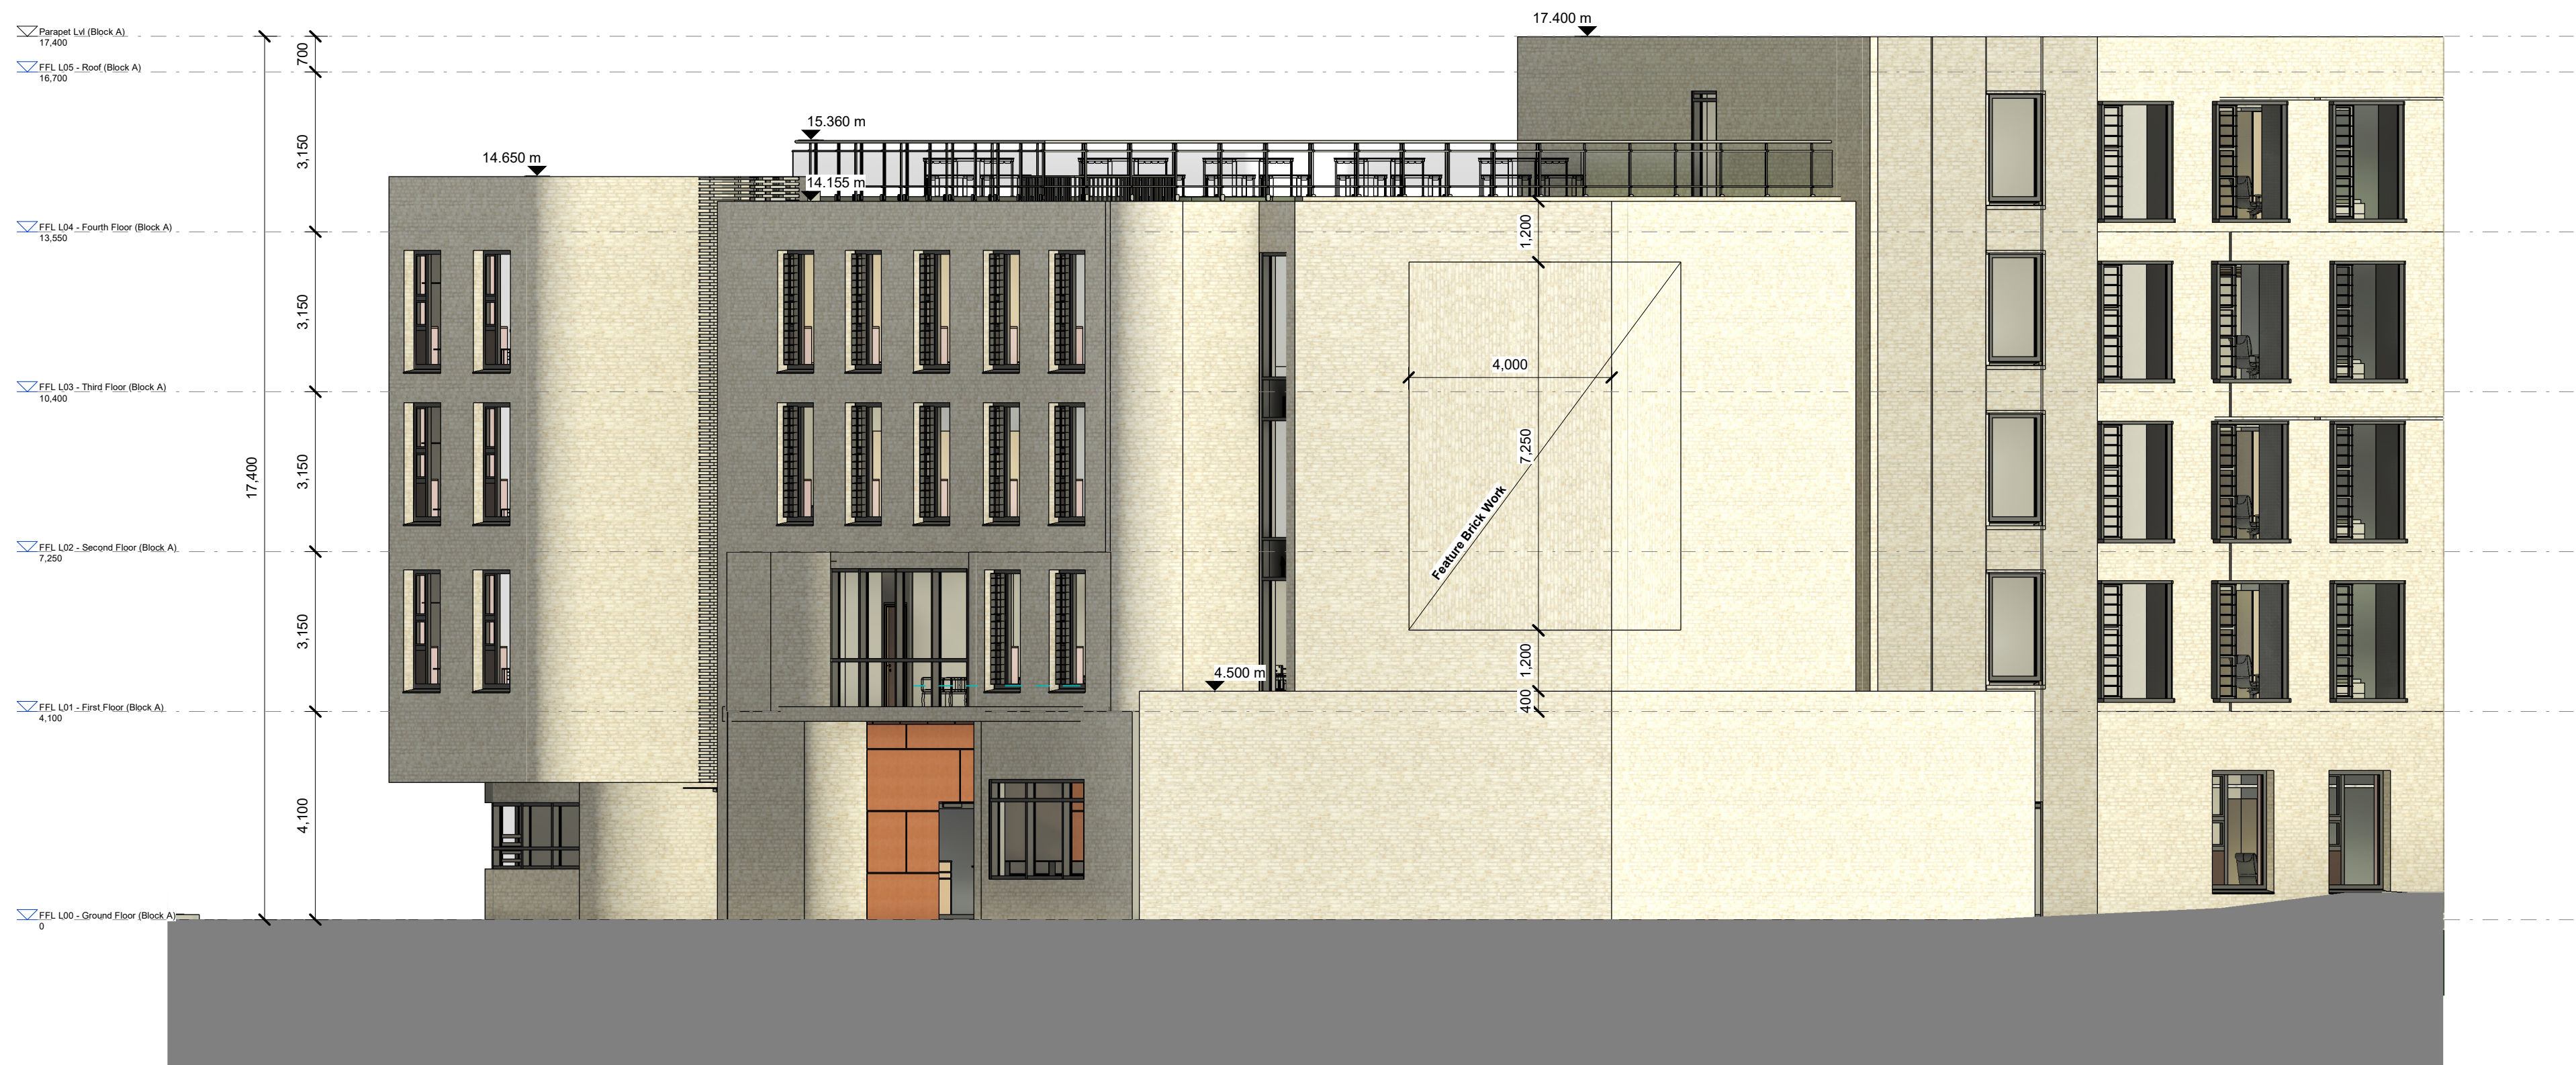

Brick Detail East Elevation
1:100

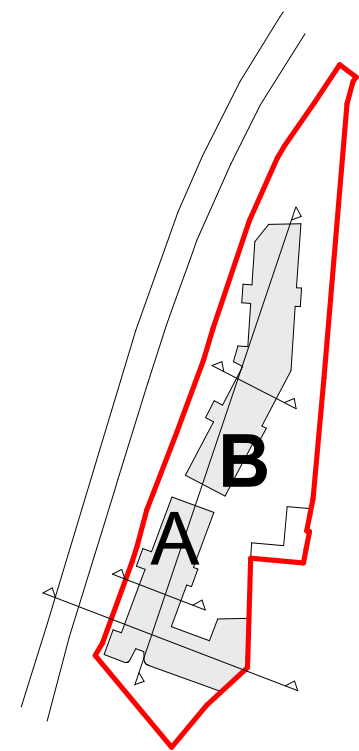

Notes:

- Do not scale from this drawing. Use figured dimensions in all cases.
- Verify dimensions on site and report any discrepancies to the Architect immediately.
- This drawing to be read in conjunction with the Architect's Specification.
- This drawing is copyright and may only be reproduced with the Architect's permission.

Rev.	Date	Drwn	Details of Issue / Revision
Issues & Revisions			
 W: www.reddyarchitecture.com E: info@reddyarchitecture.com			
Client Details: Grant Thornton			
Project Details: Student Residence Fassaugh Avenue Cabra, Dublin			
Drawing Proposed Soldier Course Brick on East Elevation			
Job No. P25-035D	Sheet Size: A0_Portrait	Scale@A As indicated	
Issue Date: 07/11/2025	Drawn By: AC	Reviewed By: PM	
Status P0	Purpose of Issue Stage 3 - Planning Application		
Project - System - Spatial Zone - Level - Type - Originator - FAC-02-XX-XXX-DR-RAU-AR-2004			Revision