
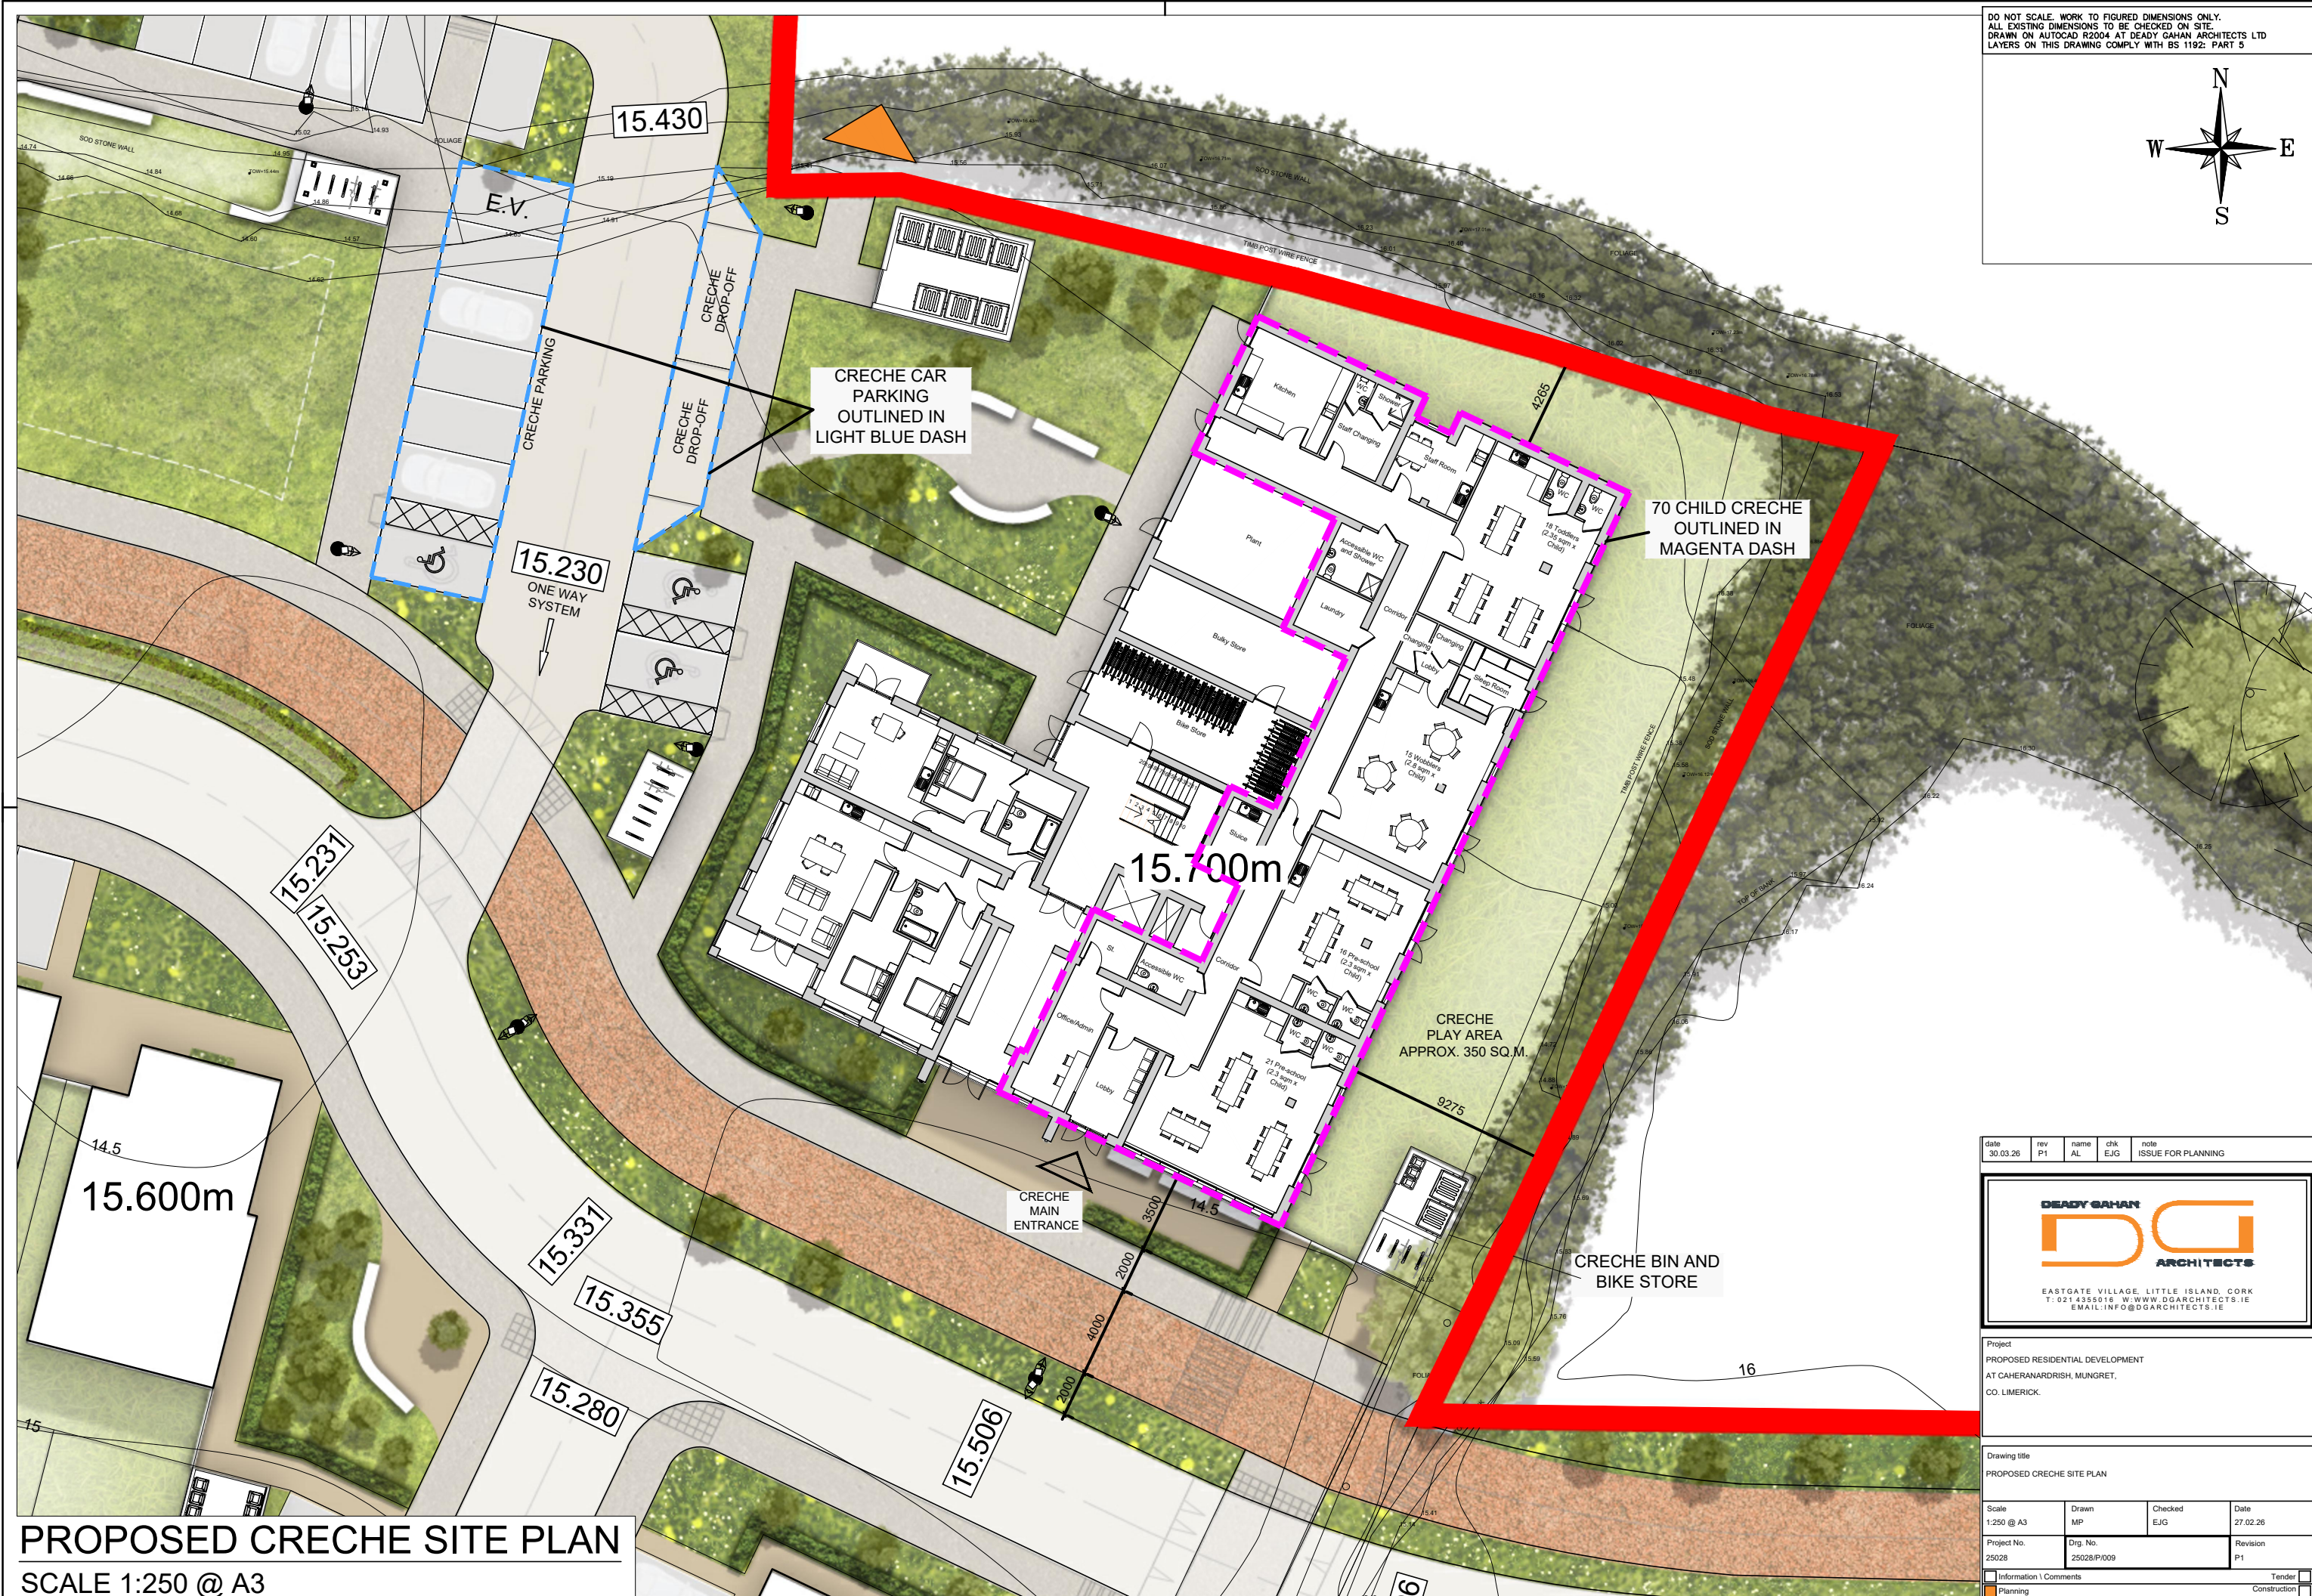


DO NOT SCALE. WORK TO FIGURED DIMENSIONS ONLY.
ALL EXISTING DIMENSIONS TO BE CHECKED ON SITE.
DRAWN ON AUTOCAD R2004 AT DEADY GAHAN ARCHITECTS LTD
LAYERS ON THIS DRAWING COMPLY WITH BS 1192: PART 5

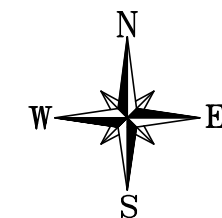

PROPOSED CRECHE SITE PLAN

SCALE 1:250 @ A3

date	rev	name	chk	note
30.03.26	P1	AL	EJG	ISSUE FOR PLANNING

DEADY GAHAN
DG
ARCHITECTS

EASTGATE VILLAGE, LITTLE ISLAND, CORK
T: 021 4355016 W: WWW.DGARCHITECTS.IE
EMAIL: INFO@DGARCHITECTS.IE

Project
PROPOSED RESIDENTIAL DEVELOPMENT
AT CAHERANARDISH, MUNGRET,
CO. LIMERICK.

Drawing title
PROPOSED CRECHE SITE PLAN

Scale 1:250 @ A3	Drawn MP	Checked EJG	Date 27.02.26
Project No. 25028	Drg. No. 25028/P/009	Revision P1	

Information / Comments	Tender
Planning	Construction