

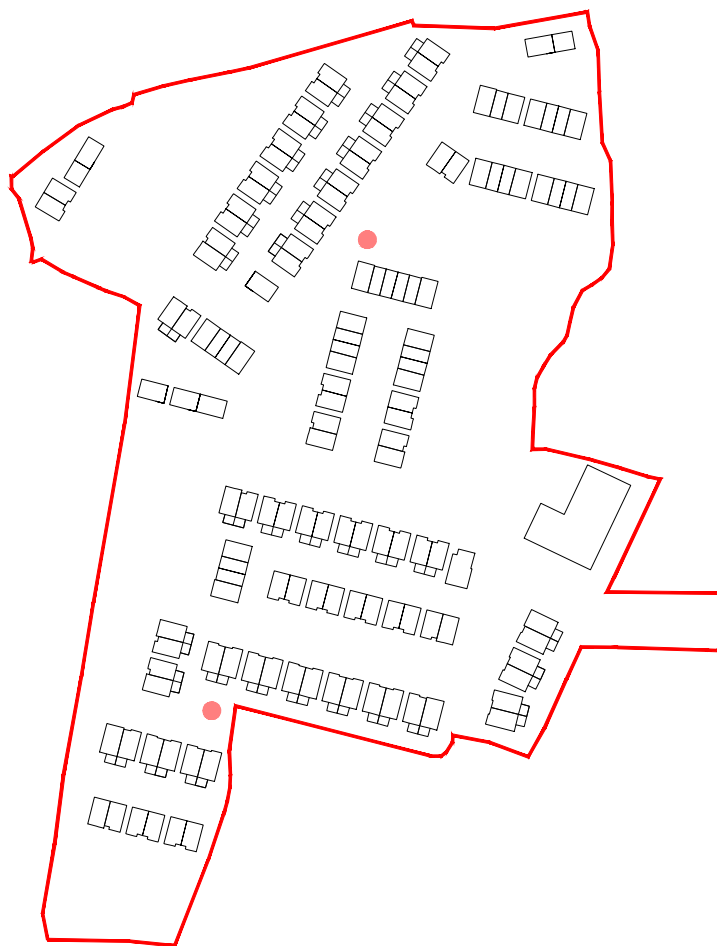
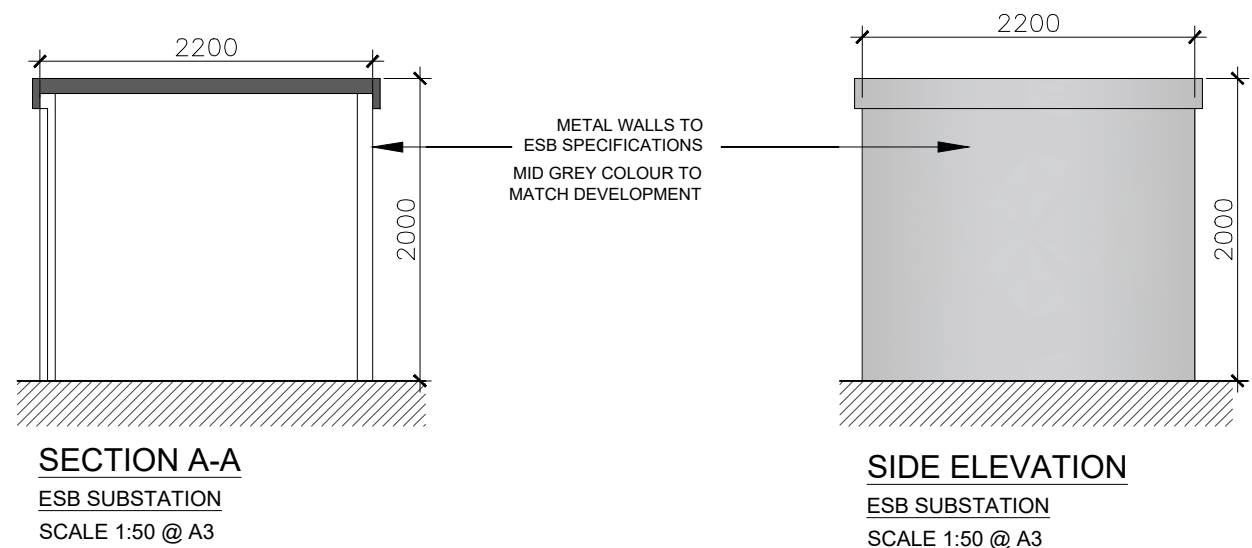
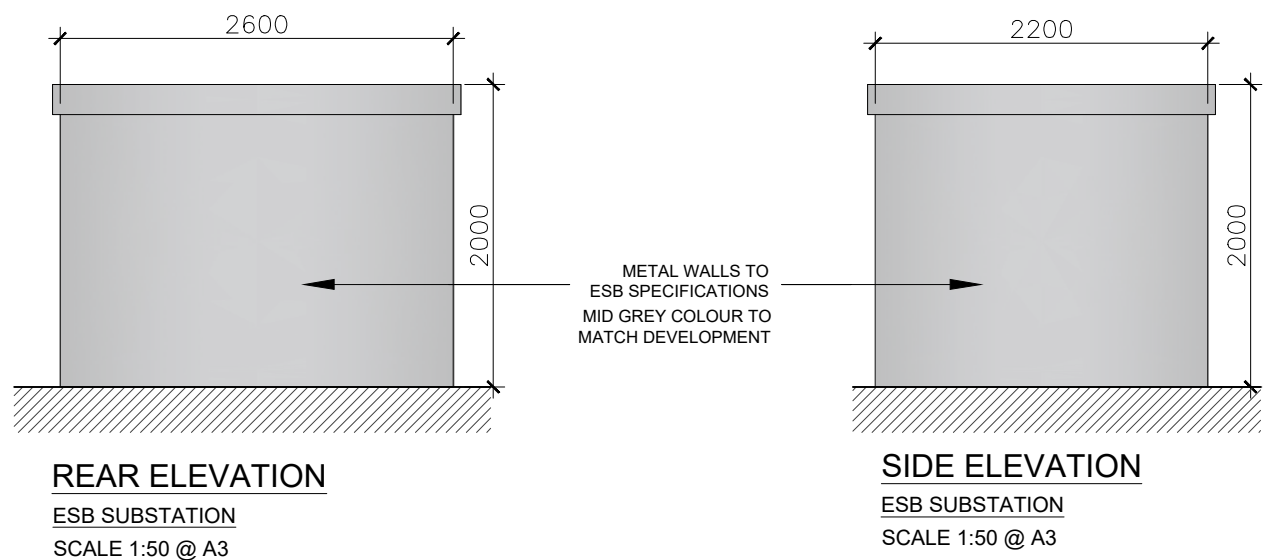


DO NOT SCALE, WORK TO FIGURED DIMENSIONS ONLY.
ALL EXISTING DIMENSIONS TO BE CHECKED ON SITE.
DRAWN ON AUTOCAD R2004 AT DEADY GAHAN ARCHITECTS LTD
LAYERS ON THIS DRAWING COMPLY WITH BS 1192: PART 5

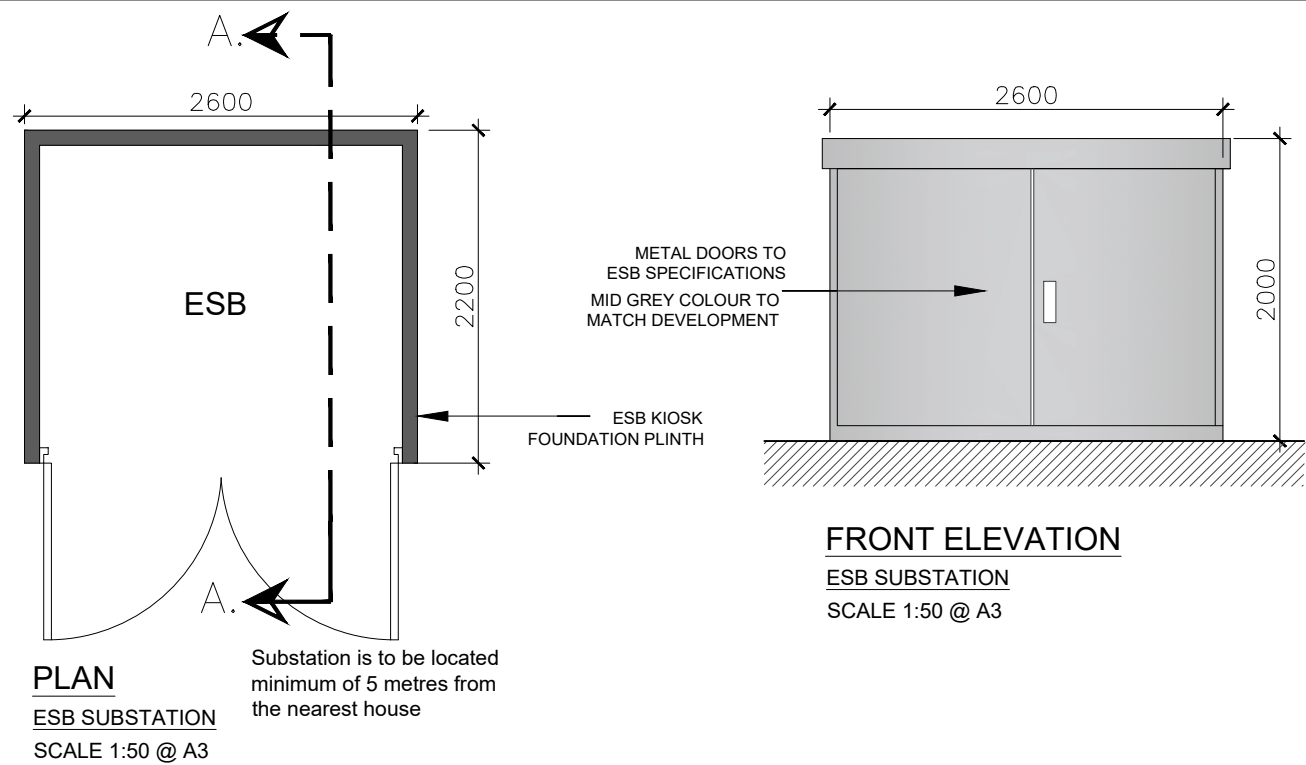


LOCATION KEY
NTS @ A3
No. 02 ESB SUBSTATIONS

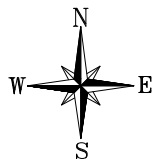

ESB Substation

GROSS INTERNAL AREA
4.9 SQ.M.

date	rev	name	chk	note
12.03.26	P1	MP	EJG	ISSUE FOR PLANNING

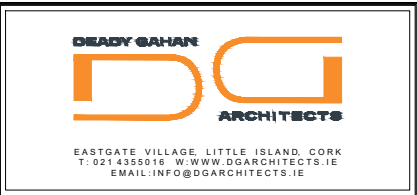

Project
PROPOSED RESIDENTIAL DEVELOPMENT
AT CAHERANARDRISH, MUNGRET,
CO. LIMERICK.

Drawing title
PROPOSED ESB SUBSTATIONS
PLAN, ELEVATIONS AND SECTION AA

Scale 1:50 @A3	Drawn MP	Checked EJG	Date 27.02.26
Project No. 25028	Dwg. No. 25028/P/016	Revision P1	

☐ Information \ Comments
☒ Planning

Tender ☐
Construction ☐

Note
Please refer to Site Plan (drawing no. 25028/P/003) for orientation.

PROPOSED ESB SUBSTATIONS
SCALE 1:50 @ A3