



PROPOSED RESIDENTIAL DEVELOPMENT AT CAHERANARDRISH, MUNGRET, CO. LIMERICK

PROJECT NO.: 25028


DRAWING NO.: 25028_P_310A | UNIT TYPE C2_CA1 | 3D RENDER

DATE: 30.03.26




EASTGATE VILLAGE, LITTLE ISLAND, CORK
T: 021 4355016 W: WWW.DGARCHITECTS.IE
EMAIL: INFO@DGARCHITECTS.IE

DO NOT SCALE. WORK TO FIGURED DIMENSIONS ONLY.
ALL EXISTING DIMENSIONS TO BE CHECKED ON SITE.
DRAWN ON AUTOCAD R2004 AT DEADY GAHAN ARCHITECTS LTD
LAYERS ON THIS DRAWING COMPLY WITH BS 1192: PART 5

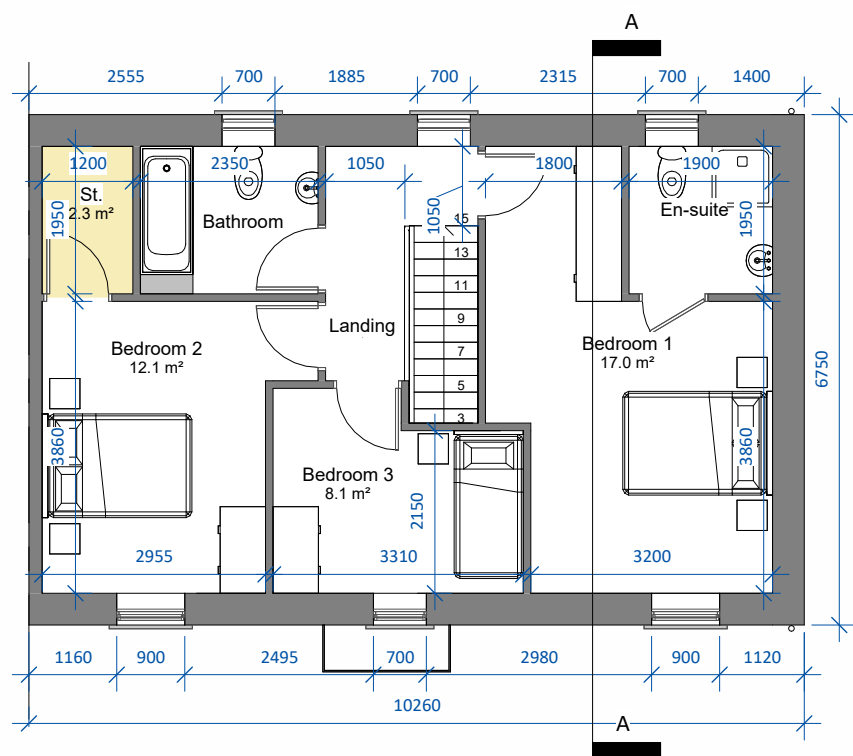

First Floor Level

SCALE 1 : 100

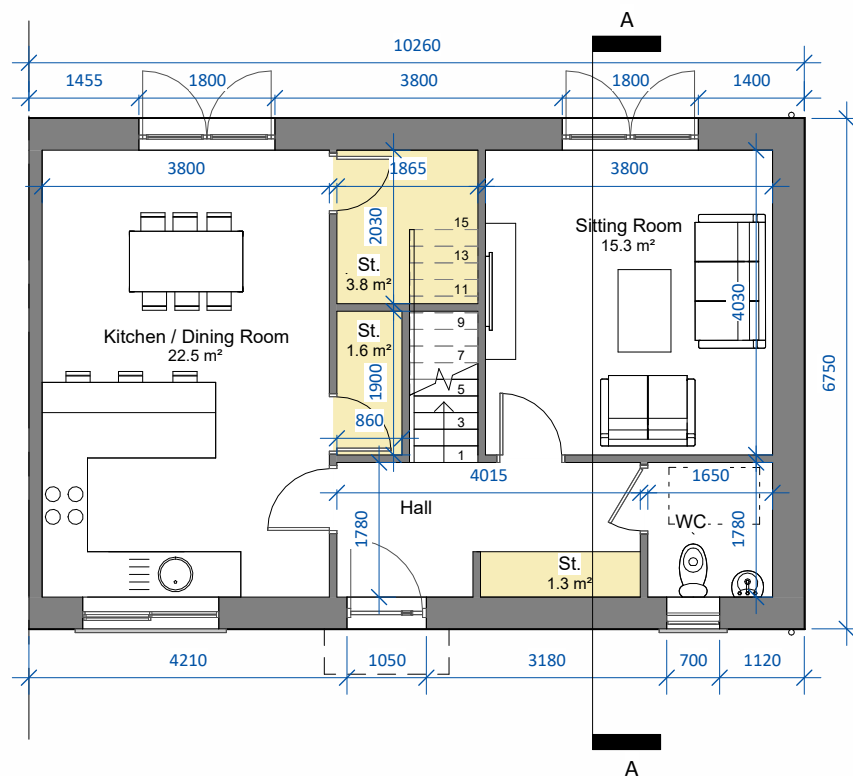

Ground Floor Level

SCALE 1 : 100

Unit Type C2_CA1 - 3-bed		
5 Person - Semi-Detached		
Area -	114.2 m²	1229 ft²
St.	9.0 m²	





Front Elevation

SCALE 1 : 100



Rear Elevation

SCALE 1 : 100

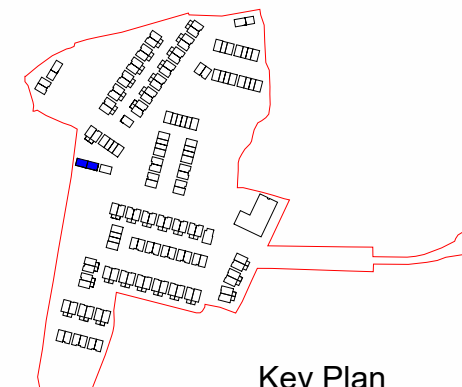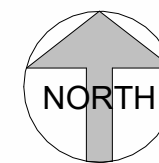


Key Plan

SCALE 1 : 7000


Note: C2(m) refers to mirrored version of Unit Type C2

Note: See Site Plan 25028/P/003 for orientation and F.F.L's.

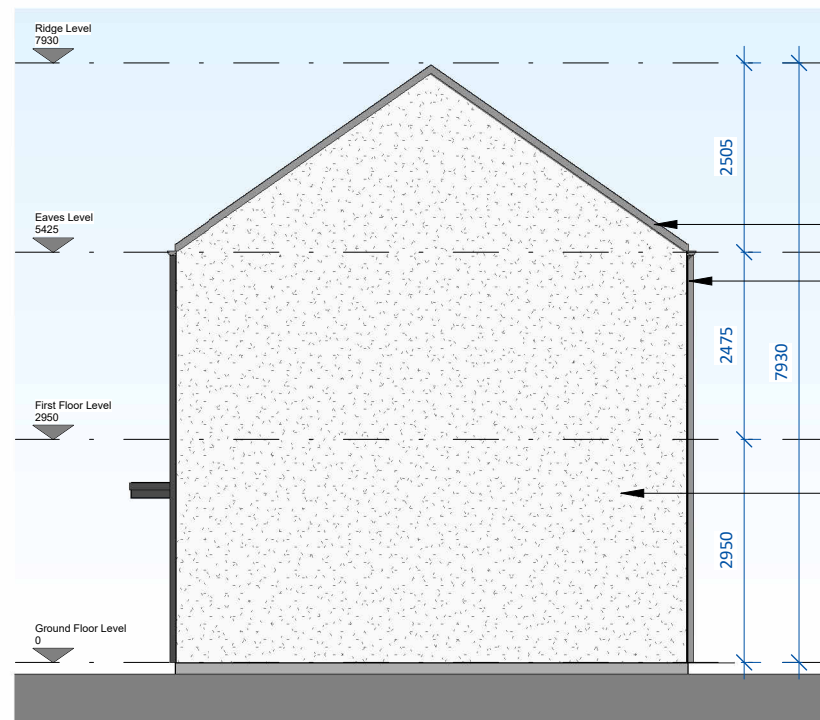

Side Elevation 01


SCALE 1 : 100

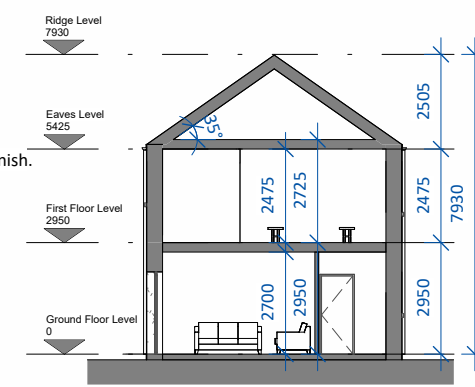

Section AA

SCALE 1 : 200

date	rev	name	chk	note
23.03.26	P1	MP	EJG	ISSUE FOR PLANNING

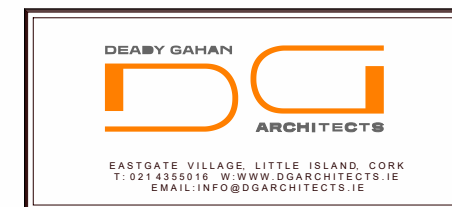

Project
PROPOSED RESIDENTIAL DEVELOPMENT IN
CAHERANARDRISH, MUNGRET,
CO. LIMERICK

Drawing title			
HOUSE TYPE C2_CA1 - FLOOR PLANS, ELEVATIONS AND SECTION A-A			
Scale	Drawn	Checked	Date
As indicated @ A3	MP	EJG	23.03.26
Project No.	Dwg. No.	Revision	
25028	25028/P/310	P1	
Information \ Comments			Tender
Planning			Construction