



PROPOSED RESIDENTIAL DEVELOPMENT AT CAHERANARDRISH, MUNGRET, CO. LIMERICK

PROJECT NO.: 25028


DRAWING NO.: 25028_P_340A | UNIT TYPE C5_CA1 | 3D RENDER

DATE: 30.03.26




EASTGATE VILLAGE, LITTLE ISLAND, CORK
T: 021 4355016 W: WWW.DGARCHITECTS.IE
EMAIL: INFO@DGARCHITECTS.IE

DO NOT SCALE. WORK TO FIGURED DIMENSIONS ONLY.
ALL EXISTING DIMENSIONS TO BE CHECKED ON SITE.
DRAWN ON AUTOCAD R2004 AT DEADY GAHAN ARCHITECTS LTD
LAYERS ON THIS DRAWING COMPLY WITH BS 1192: PART 5

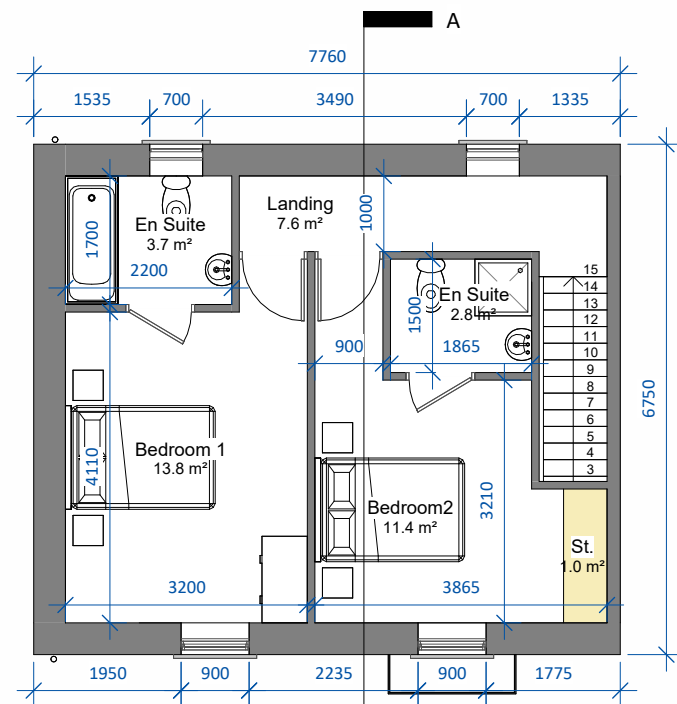


First Floor Level

SCALE 1 : 100

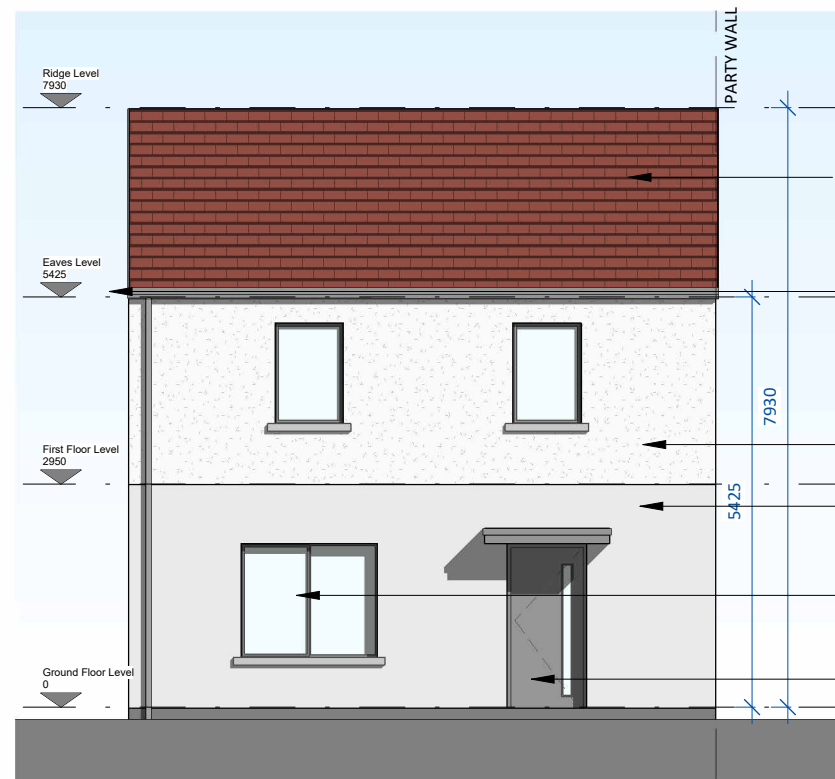


Front Elevation

SCALE 1 : 100

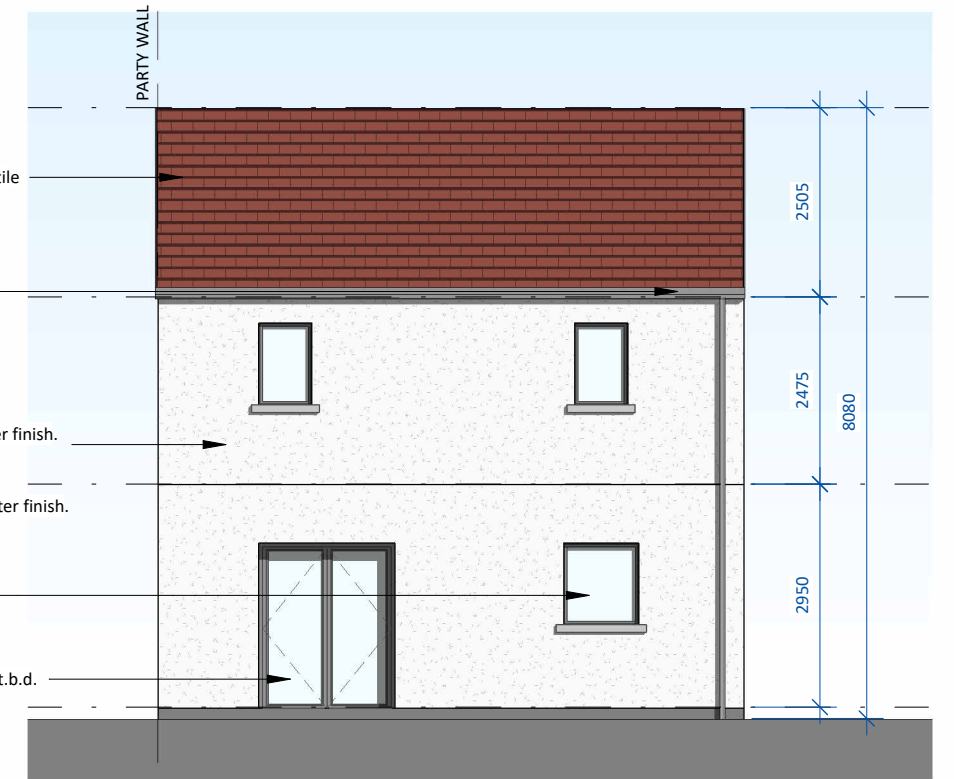


Rear Elevation

SCALE 1 : 100

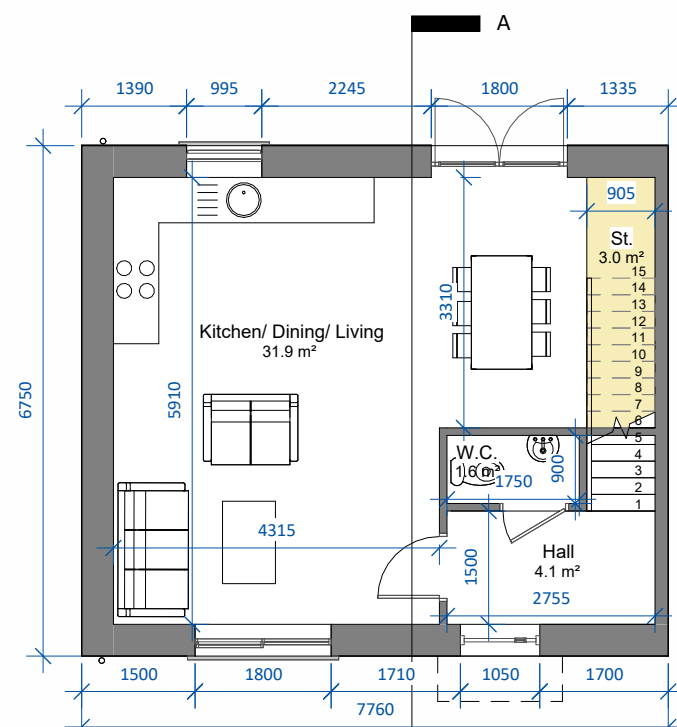


Ground Floor Level

SCALE 1 : 100

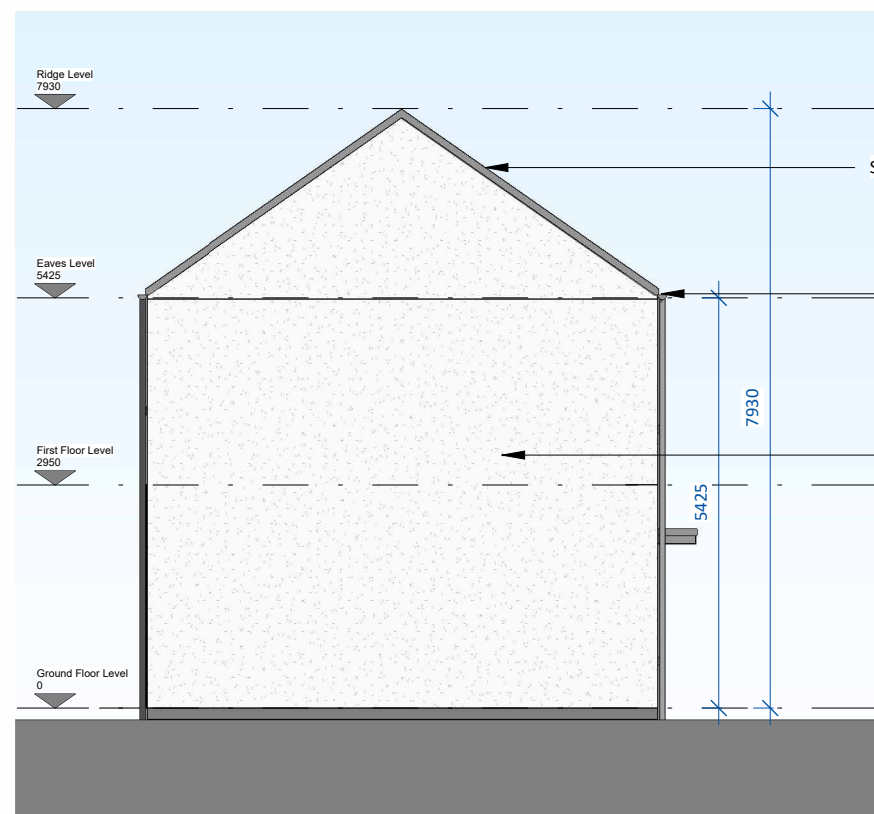

Side Elevation

SCALE 1 : 100

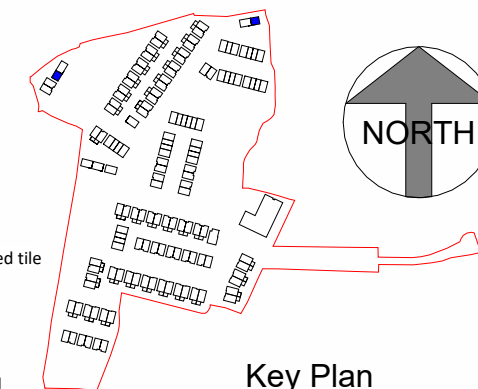


Key Plan

SCALE 1 : 7000

Note: C5(m) refers to mirrored version of Unit Type C5

Note: Position of north point and levels vary. See Site Plan 25028/P/003 for orientation and F.F.L's.


date	rev	name	chk	note
23.03.26	P1	MP	EJG	ISSUE FOR PLANNING

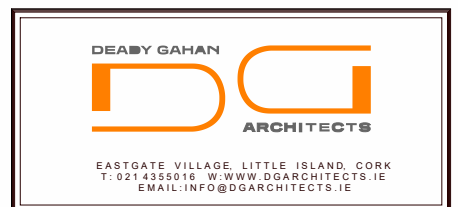

Project
PROPOSED RESIDENTIAL DEVELOPMENT IN
CAHERANARDRISH, MUNGET,
CO. LIMERICK

Drawing title HOUSE TYPE C5_CA1 - FLOOR PLANS, ELEVATIONS AND SECTION A-A			
Scale As indicated @ A3	Drawn MP	Checked EJG	Date 23.03.26
Project No. 25028	Dwg. No. 25028/P/340	Revision P1	
☐ Information \ Comments		☐ Tender	
☒ Planning		☐ Construction	

Unit Type C5_CA1 - 2-bed		
4 Person - Semi-Detached		
Area -	84.7 m²	912 ft²
St.	4.0 m²	

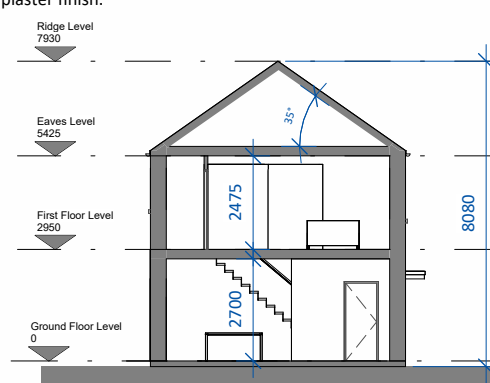

Section A-A

SCALE 1 : 200