



PROPOSED RESIDENTIAL DEVELOPMENT AT CAHERANARDRISH, MUNGRET, CO. LIMERICK

PROJECT NO.: 25028


DRAWING NO.: 25028_P_390A | UNIT TYPE C10_CA1 | 3D RENDER

DATE: 30.03.26

DEADY GAHAN
DG
ARCHITECTS

EASTGATE VILLAGE, LITTLE ISLAND, CORK
T: 021 4355016 W: WWW.DGARCHITECTS.IE
EMAIL: INFO@DGARCHITECTS.IE

DO NOT SCALE. WORK TO FIGURED DIMENSIONS ONLY.
ALL EXISTING DIMENSIONS TO BE CHECKED ON SITE.
DRAWN ON AUTOCAD R2004 AT DEADY GAHAN ARCHITECTS LTD
LAYERS ON THIS DRAWING COMPLY WITH BS 1192: PART 5

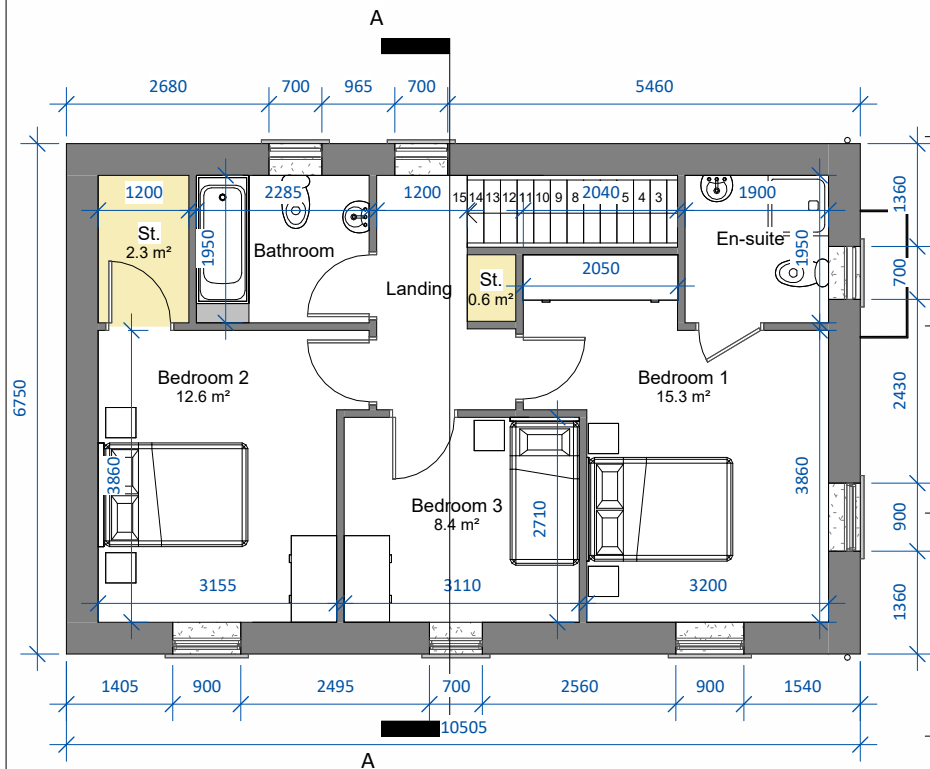

First Floor Level

SCALE 1 : 100




Front Elevation

SCALE 1 : 100



Rear Elevation


SCALE 1 : 100

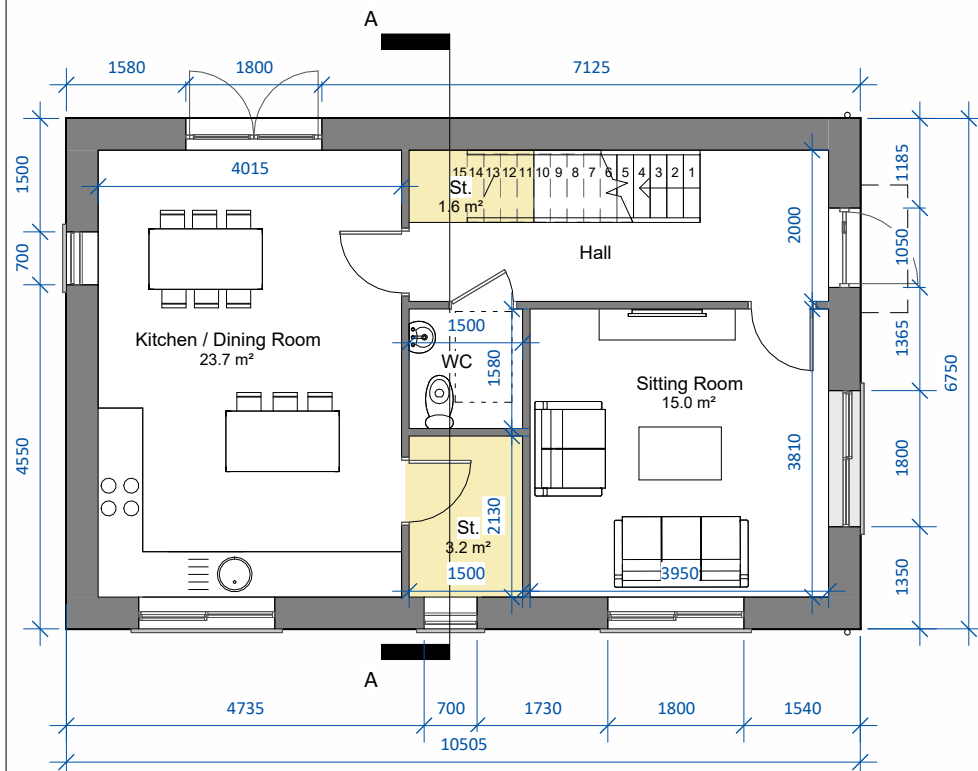

Ground Floor Level


SCALE 1 : 100

Note: See Site Plan
25028/P/003 for
orientation and F.F.L's.

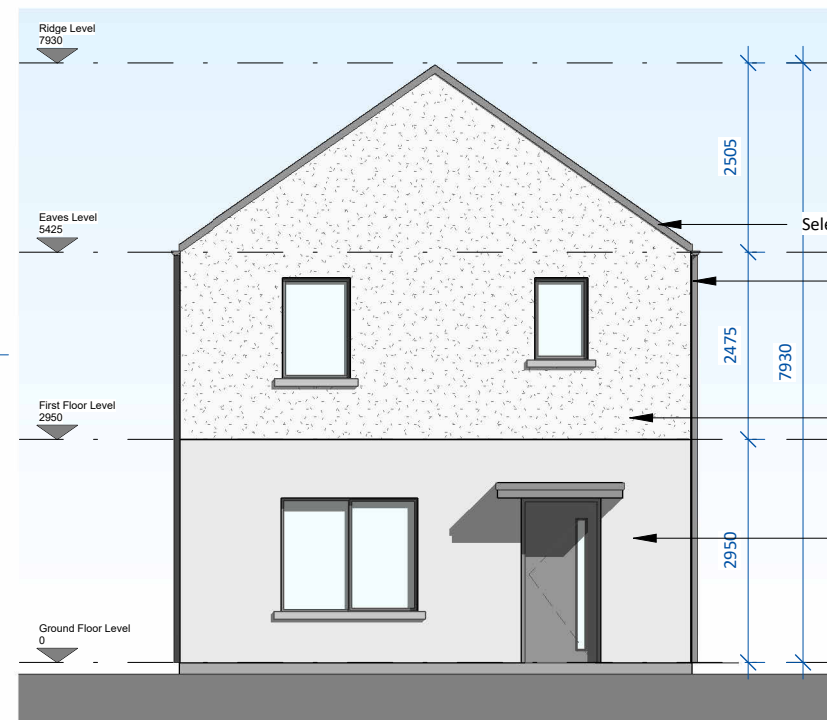


Side Elevation 01

SCALE 1 : 100

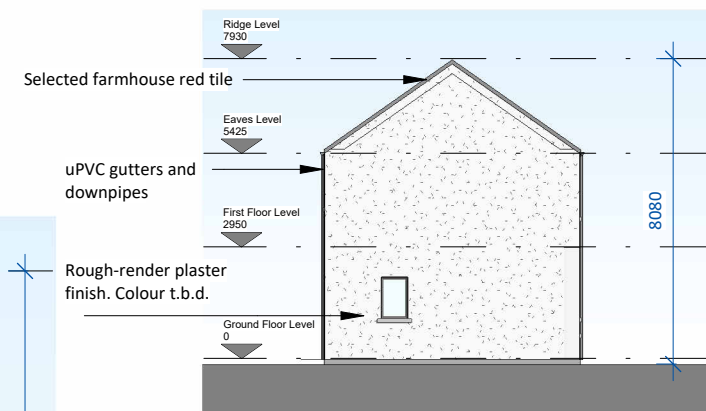


Side Elevation 2

SCALE 1 : 200

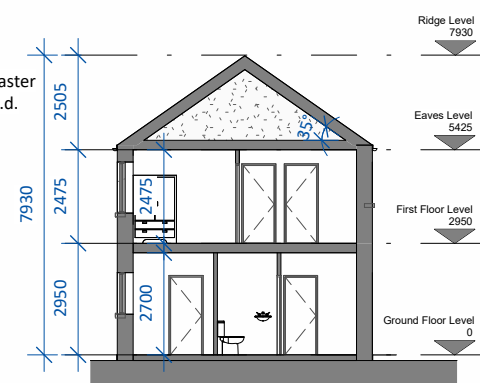

Section AA


SCALE 1 : 200

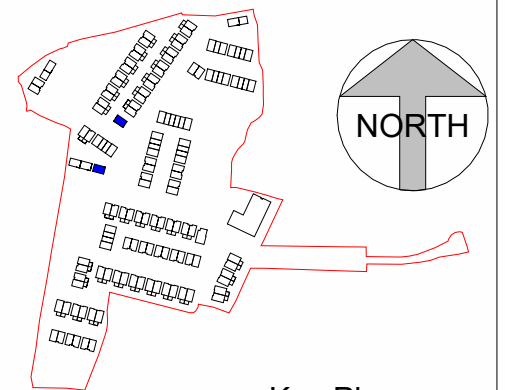

Key Plan

SCALE 1 : 7000

date	rev	name	chk	note
23.03.26	P1	MP	EJG	ISSUE FOR PLANNING

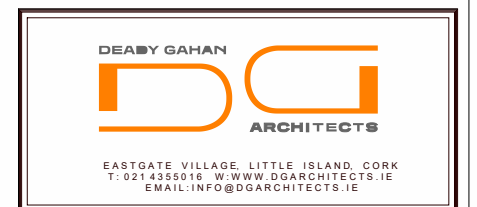

Project
PROPOSED RESIDENTIAL DEVELOPMENT IN
CAHERANARDRISH, MUNGRET,
CO. LIMERICK

Drawing title HOUSE TYPE C10_CA1- FLOOR PLANS, ELEVATIONS AND SECTION A-A			
Scale As indicated @ A3	Drawn MP	Checked EJG	Date 23.03.26
Project No. 25028	Dwg. No. 25028/P/390	Revision P1	
☐ Information \ Comments			☐ Tender
☒ Planning			☐ Construction

Unit Type C10_CA1 - 3-bed		
5 Person - Detached		
Area -	114.2 m ²	1229 ft ²
St.	7.7 m ²	