



PROPOSED RESIDENTIAL DEVELOPMENT AT CAHERANARDRISH, MUNGRET, CO. LIMERICK

PROJECT NO.: 25028


DRAWING NO.: 25028_P_400A | UNIT TYPE D1_CA1 | 3D RENDER

DATE: 30.03.26


DEADY GAHAN
DG
ARCHITECTS

EASTGATE VILLAGE, LITTLE ISLAND, CORK
T: 021 4355016 W: WWW.DGARCHITECTS.IE
EMAIL: INFO@DGARCHITECTS.IE

DO NOT SCALE. WORK TO FIGURED DIMENSIONS ONLY.
ALL EXISTING DIMENSIONS TO BE CHECKED ON SITE.
DRAWN ON AUTOCAD R2004 AT DEADY GAHAN ARCHITECTS LTD
LAYERS ON THIS DRAWING COMPLY WITH BS 1192: PART 5

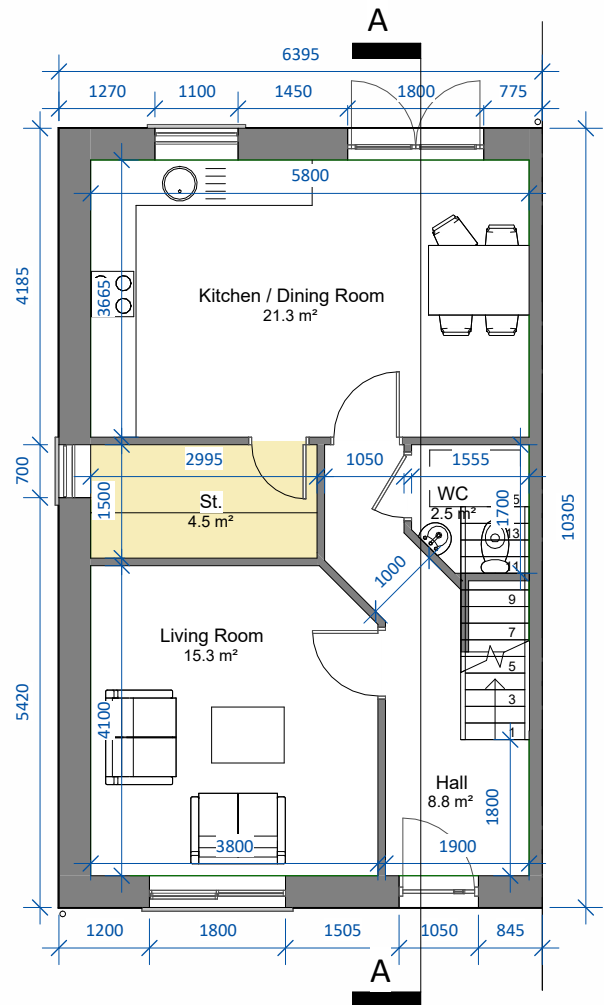


Ground Floor Level
SCALE 1 : 100

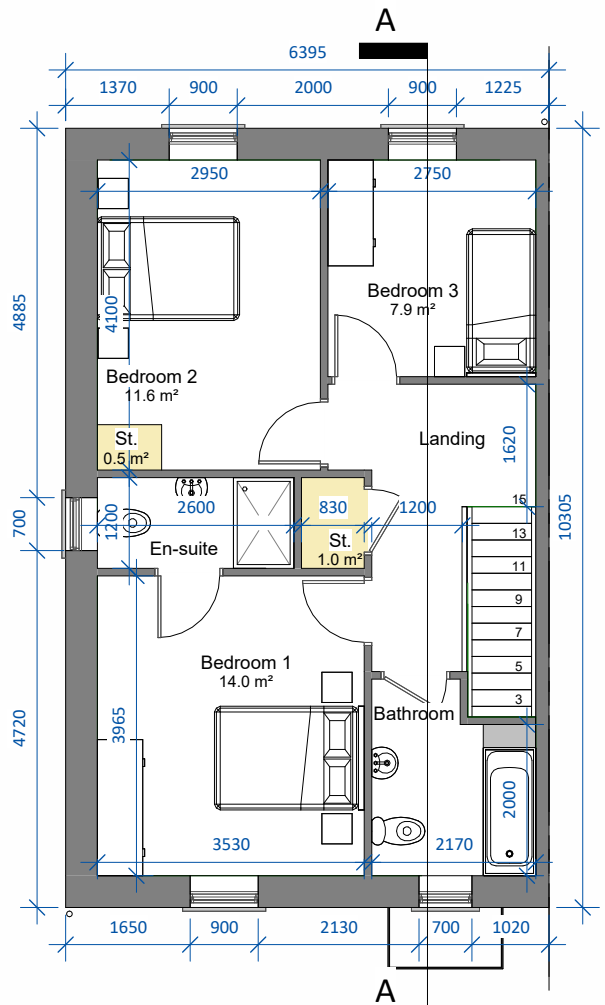


First Floor Level
SCALE 1 : 100


Unit Type D1_CA1 - 3-bed		
5 Person - Townhouse		
Area -	109.8 m²	1182 ft²
St.	6.0 m²	

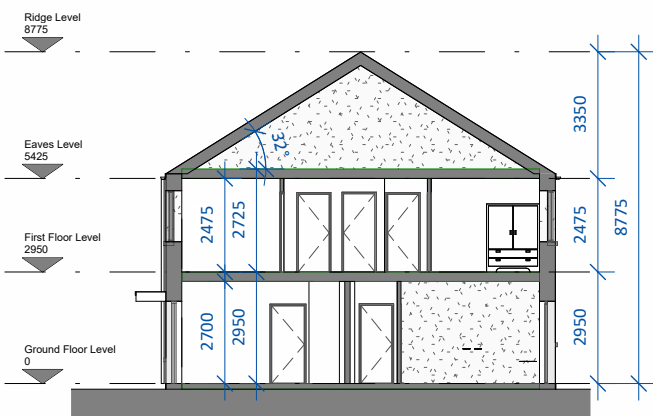



Section AA
SCALE 1 : 200

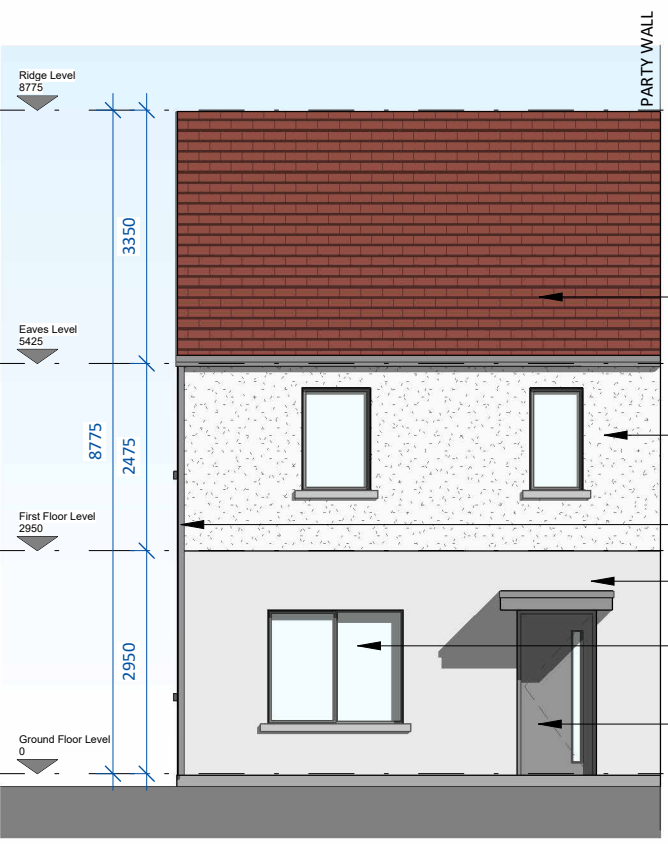


Front Elevation
SCALE 1 : 100

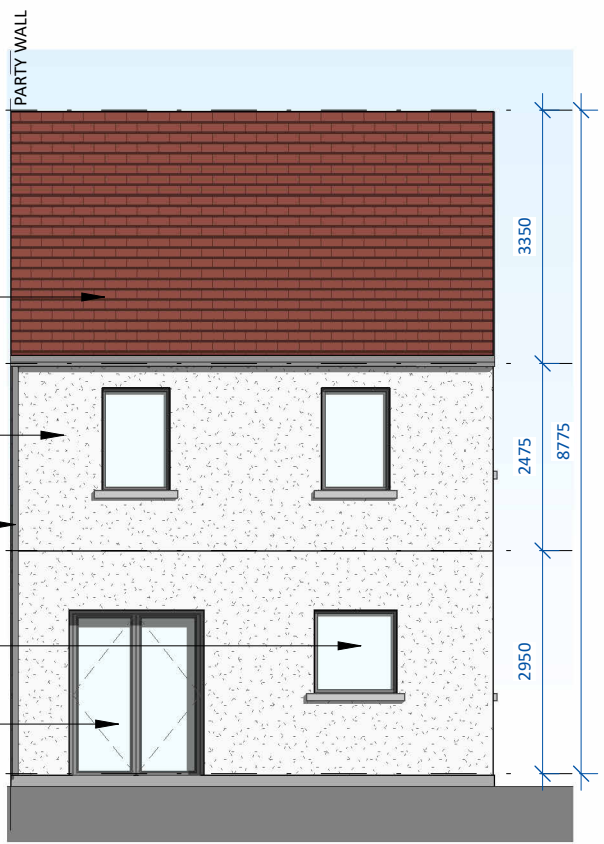

Rear Elevation
SCALE 1 : 100

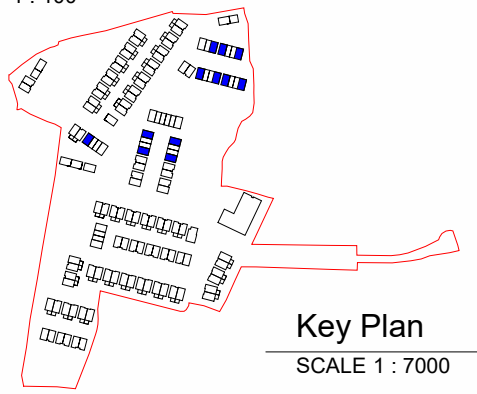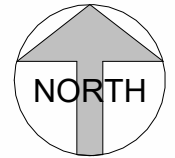

Key Plan
SCALE 1 : 7000

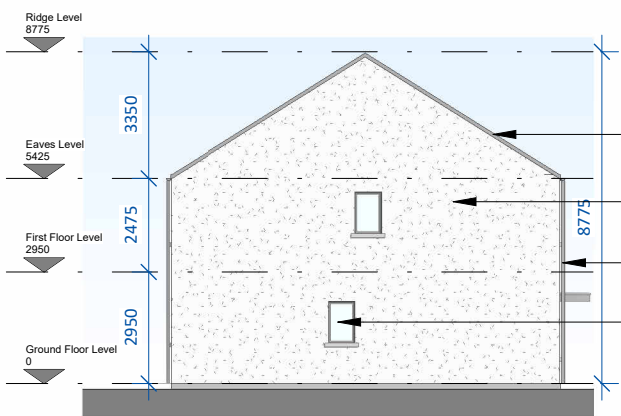


Side Elevation
SCALE 1 : 200

- Selected farmhouse red tile
- Rough-render plaster finish. Colour t.b.d.
- uPVC gutters and downpipes
- uPVC windows. Colour t.b.d.

Note: D1(m) refers to mirrored version of Unit Type D1

Note: Position of north point and levels vary. See Site Plan 25028/P/003 for orientation and F.F.L's.

date	rev	name	chk	note
23.03.26	P1	MP	EJG	ISSUE FOR PLANNING

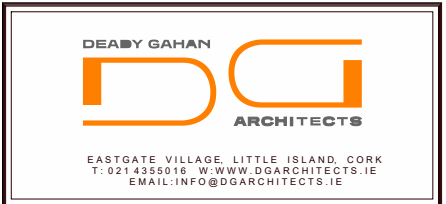

Project
PROPOSED RESIDENTIAL DEVELOPMENT IN
CAHERANARDRISH, MUNGRET,
CO. LIMERICK

Drawing title			
HOUSE TYPE D1_CA1 - FLOOR PLANS, ELEVATIONS AND SECTION A-A			
Scale	Drawn	Checked	Date
As indicated @ A3	MP	EJG	23.03.26
Project No.	Dwg. No.	Revision	
25028	25028/P/400	P1	
Information \ Comments			Tender
Planning			Construction