



PROPOSED RESIDENTIAL DEVELOPMENT AT CAHERANARDRISH, MUNGRET, CO. LIMERICK



PROJECT NO.: 25028

DRAWING NO.: 25028_P_450A | UNIT TYPE D3_CA1 | 3D RENDER



DATE: 30.03.26

DEADY GAHAN
DG
ARCHITECTS



EASTGATE VILLAGE, LITTLE ISLAND, CORK
T: 021 4355016 W: WWW.DGARCHITECTS.IE
EMAIL: INFO@DGARCHITECTS.IE

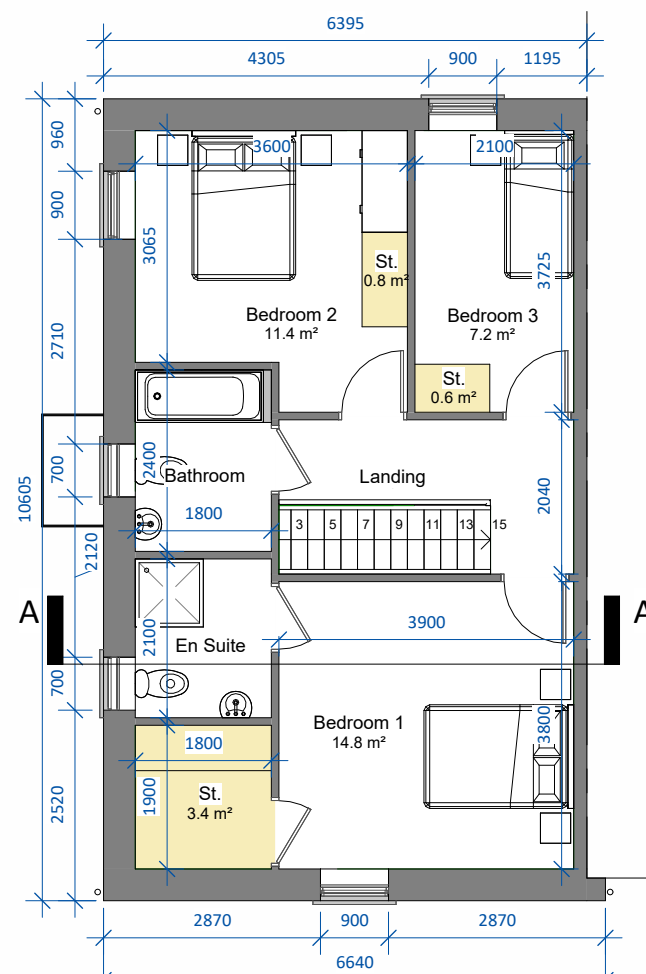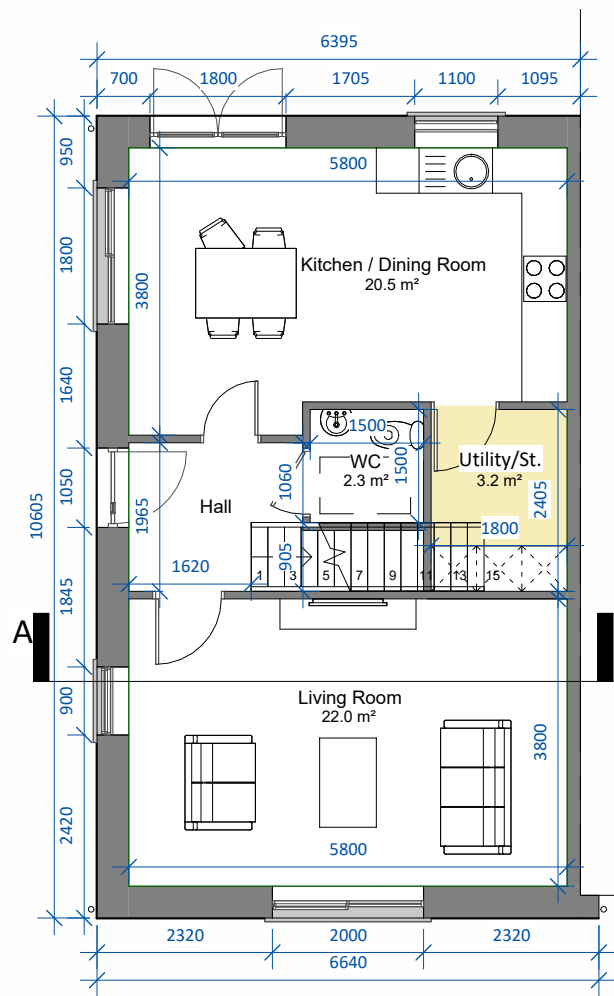

Unit Type D3_CA1 - 3-bed		
5 Person - Townhouse		
Area -	113.3 m²	1219 ft²
St.	8.0 m²	

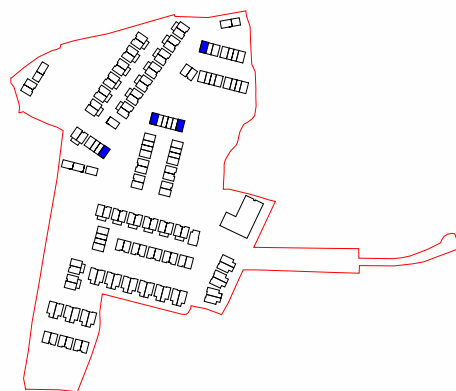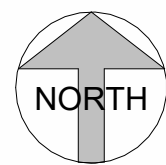


Key Plan
SCALE 1 : 7000

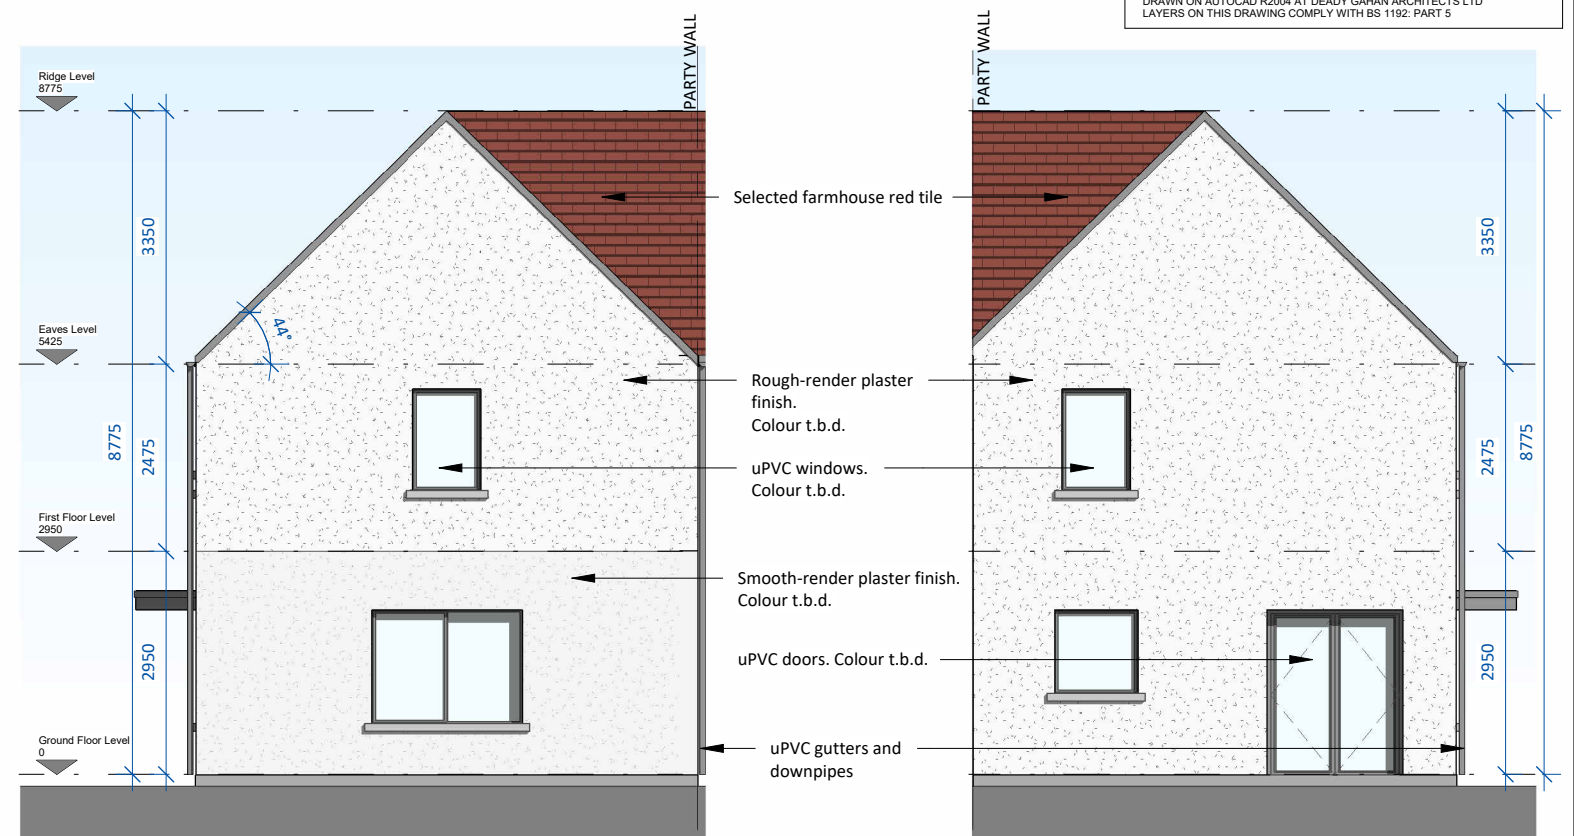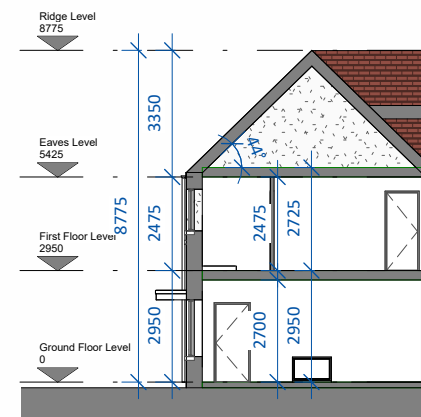

Front Elevation
SCALE 1 : 100

Rear Elevation
SCALE 1 : 100

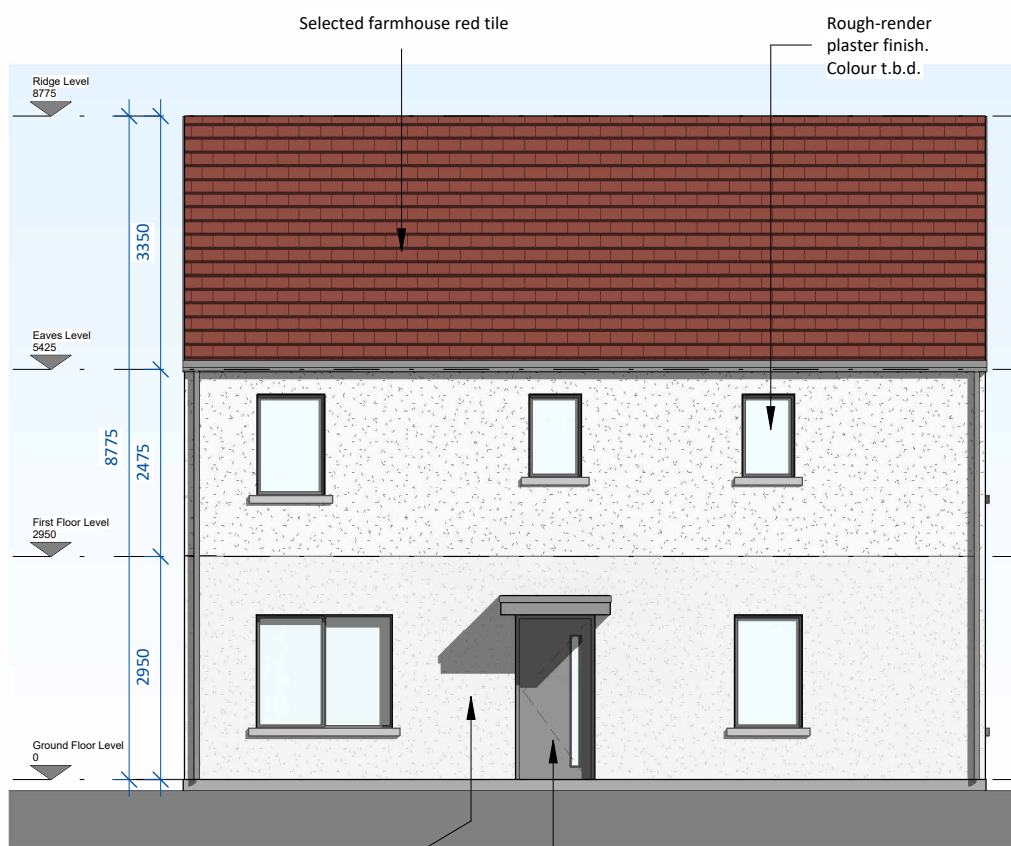


Side Elevation
SCALE 1 : 100

Note:
See Site Plan 25028/P/003
for orientation and F.F.L's.

Note: D3(m) refers to
mirrored version of Unit
Type D3.

date	rev	name	chk	note
29.01.26	P1	MP	EJG	ISSUE FOR PLANNING

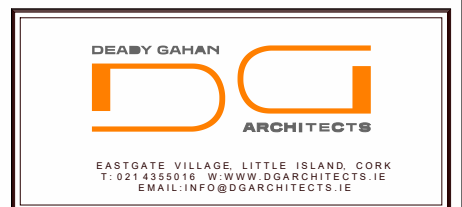

Project
PROPOSED RESIDENTIAL DEVELOPMENT IN
CAHERANARDRISH, MUNGRET,
CO. LIMERICK

Drawing title			
HOUSE TYPE D3_CA1 - FLOOR PLANS, ELEVATIONS AND SECTION A-A			
Scale	Drawn	Checked	Date
As indicated @ A3	MP	EJG	29.01.26
Project No.	Dwg. No.	Revision	
25028	25028/P/450	P1	
Information \ Comments			Tender
Planning			Construction