



PROPOSED RESIDENTIAL DEVELOPMENT AT CAHERANARDRISH, MUNGRET, CO. LIMERICK

PROJECT NO.: 25028

DRAWING NO.: 25028_P_900A | APARTMENT BUILDING J | 3D RENDER

DATE: 30.03.26




EASTGATE VILLAGE, LITTLE ISLAND, CORK
T: 021 4355016 W: WWW.DGARCHITECTS.IE
EMAIL: INFO@DGARCHITECTS.IE

DO NOT SCALE. WORK TO FIGURED DIMENSIONS ONLY.
ALL EXISTING DIMENSIONS TO BE CHECKED ON SITE.
DRAWN ON AUTOCAD R2004 AT DEADY GAHAN ARCHITECTS LTD
LAYERS ON THIS DRAWING COMPLY WITH BS 1192: PART 5

Key:

20 no. x SWIFT BRICKS

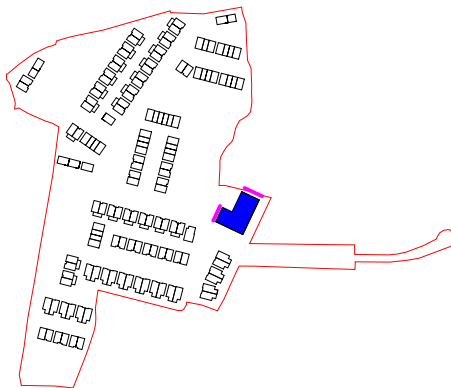


KEY PLAN

SCALE 1 : 7000



01 - First Floor Plan

SCALE 1 : 200

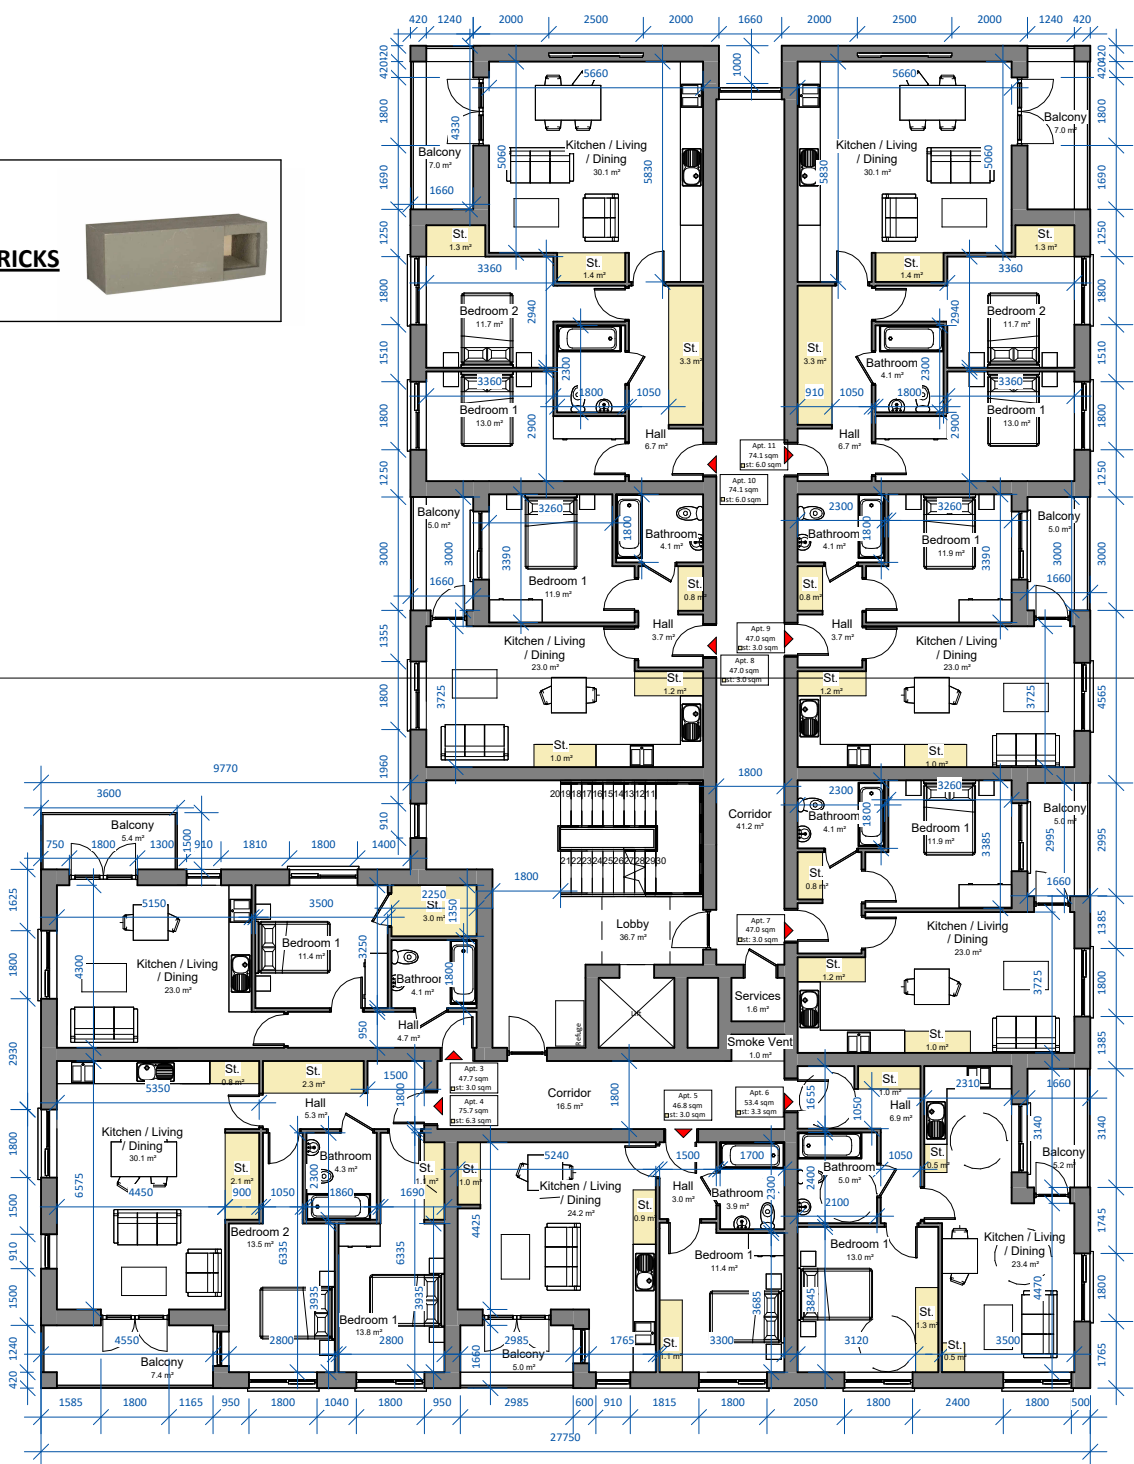

Area Schedule

Name	Area
------	------

00 - Ground Floor Plan

APT - 01	47.7 m ²
APT - 02	75.7 m ²
Crèche	374.7 m ²

01 - First Floor Plan

APT - 03	47.7 m ²
APT - 04	75.7 m ²
APT - 05	46.8 m ²
APT - 06	53.4 m ²
APT - 07	47.0 m ²
APT - 08	47.0 m ²
APT - 09	47.0 m ²
APT - 10	74.1 m ²
APT - 11	74.1 m ²

02 - Second Floor Plan

APT - 12	47.7 m ²
APT - 13	75.7 m ²
APT - 14	46.8 m ²
APT - 15	53.4 m ²
APT - 16	47.0 m ²
APT - 17	47.0 m ²
APT - 18	47.0 m ²
APT - 19	74.1 m ²
APT - 20	74.1 m ²

03 - Third Floor Plan

APT - 21	47.7 m ²
APT - 22	75.7 m ²
APT - 23	46.8 m ²
APT - 24	53.4 m ²
APT - 25	47.0 m ²
APT - 26	47.0 m ²
APT - 27	47.0 m ²
APT - 28	74.1 m ²
APT - 29	74.1 m ²

04 - Fourth Floor Plan

APT - 30	47.7 m ²
APT - 31	75.7 m ²
APT - 32	46.8 m ²
APT - 33	53.4 m ²
APT - 34	47.0 m ²
APT - 35	47.0 m ²
APT - 36	47.0 m ²
APT - 37	74.1 m ²
APT - 38	74.1 m ²

date	rev	name	chk	note
06.03.26	P1	MP	EJG	ISSUE FOR PLANING



EASTGATE VILLAGE, LITTLE ISLAND, CORK
T: 021 4355016 W: WWW.DGARCHITECTS.IE
EMAIL: INFO@DGARCHITECTS.IE

Project
PROPOSED RESIDENTIAL DEVELOPMENT
AT CAHERANARDRISH, MUNGRET
CO. LIMERICK


Drawing title
CRÈCHE AND APARTMENT BLOCK J - GROUND AND FIRST
FLOOR PLANS



Scale	As Indicated @ A3 MP	Checked	EJG	Date	26.11.25
Project No.	25028	Dwg. No.	25028_P_900	Revision	P1

Information / Comments	Tender
Planning	Construction

00 - Ground Floor Plan


SCALE 1 : 200

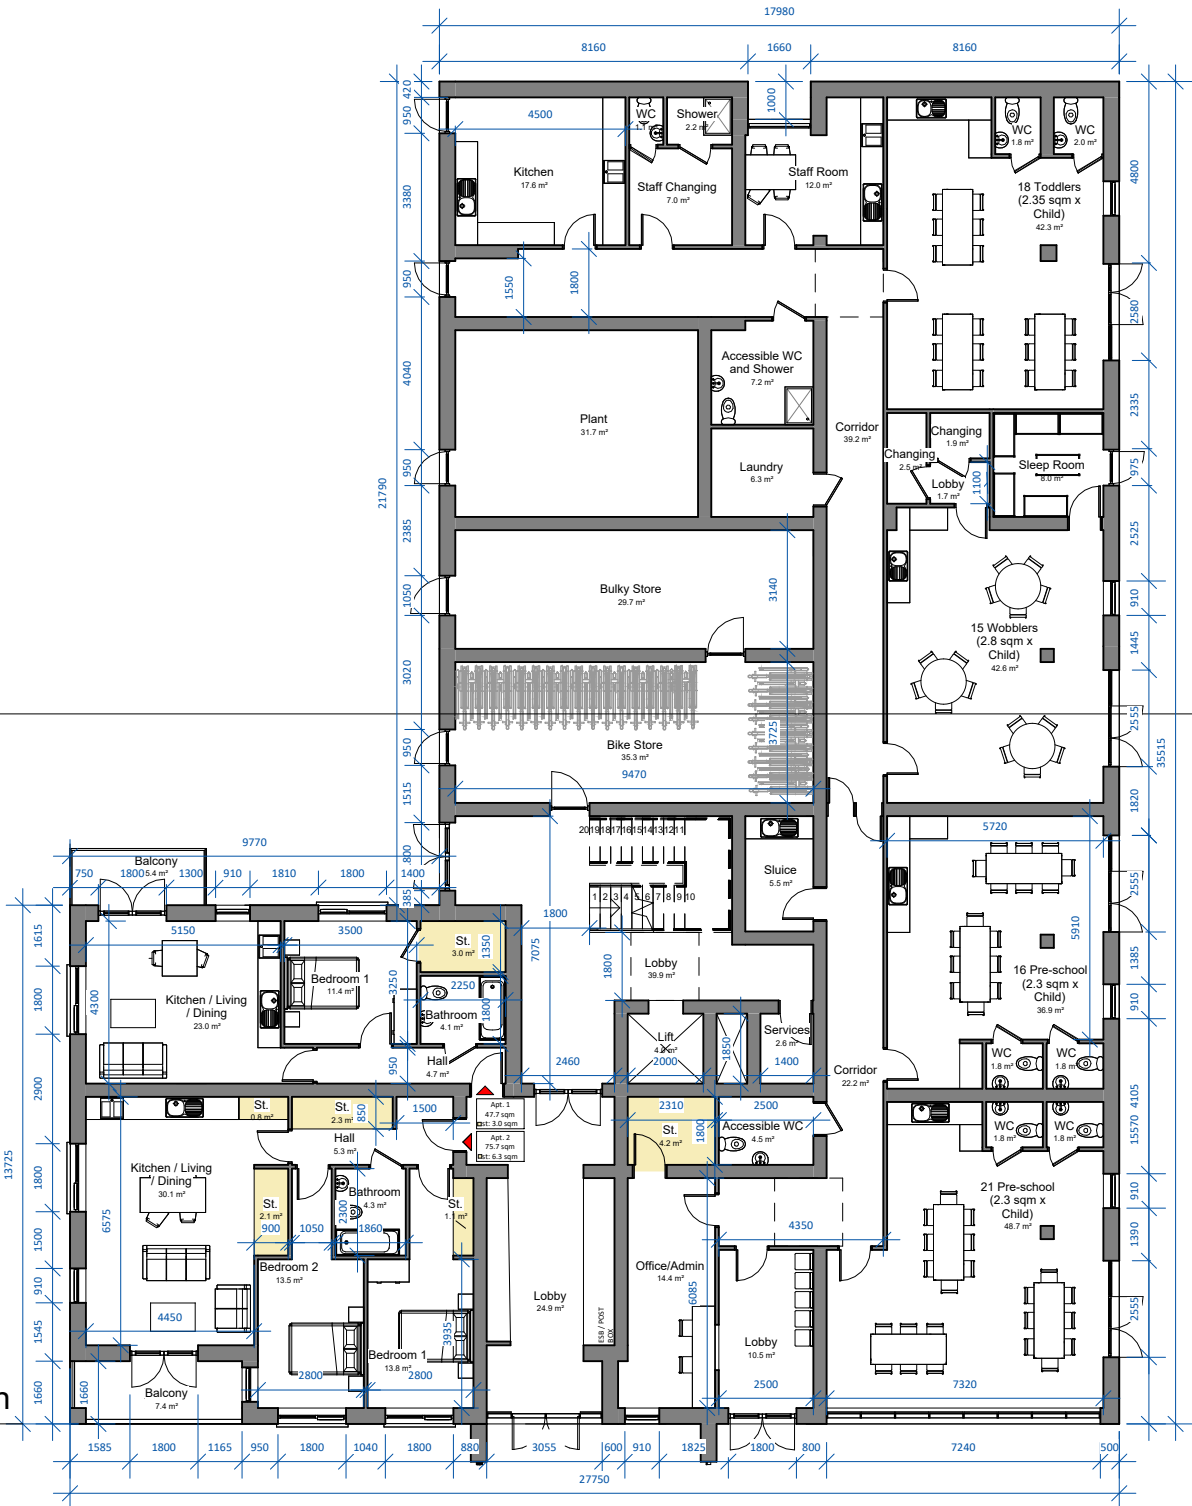

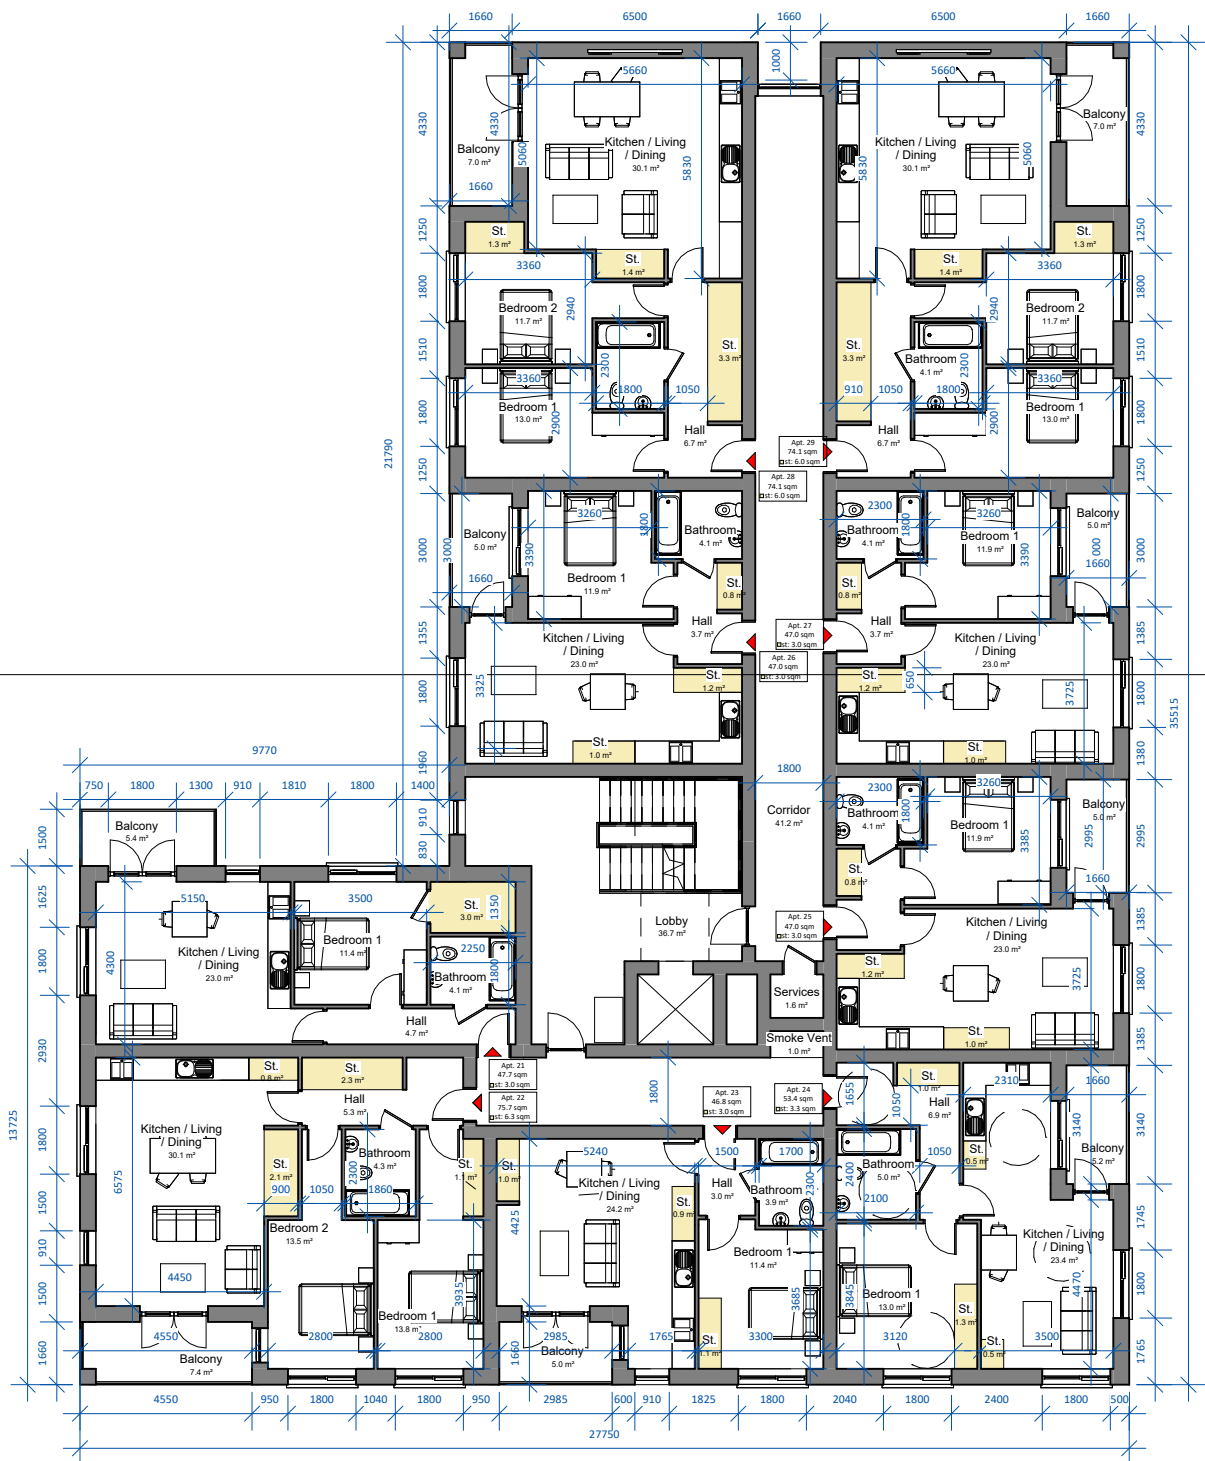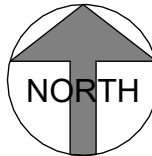

03 - Third Floor Plan

SCALE 1 : 200

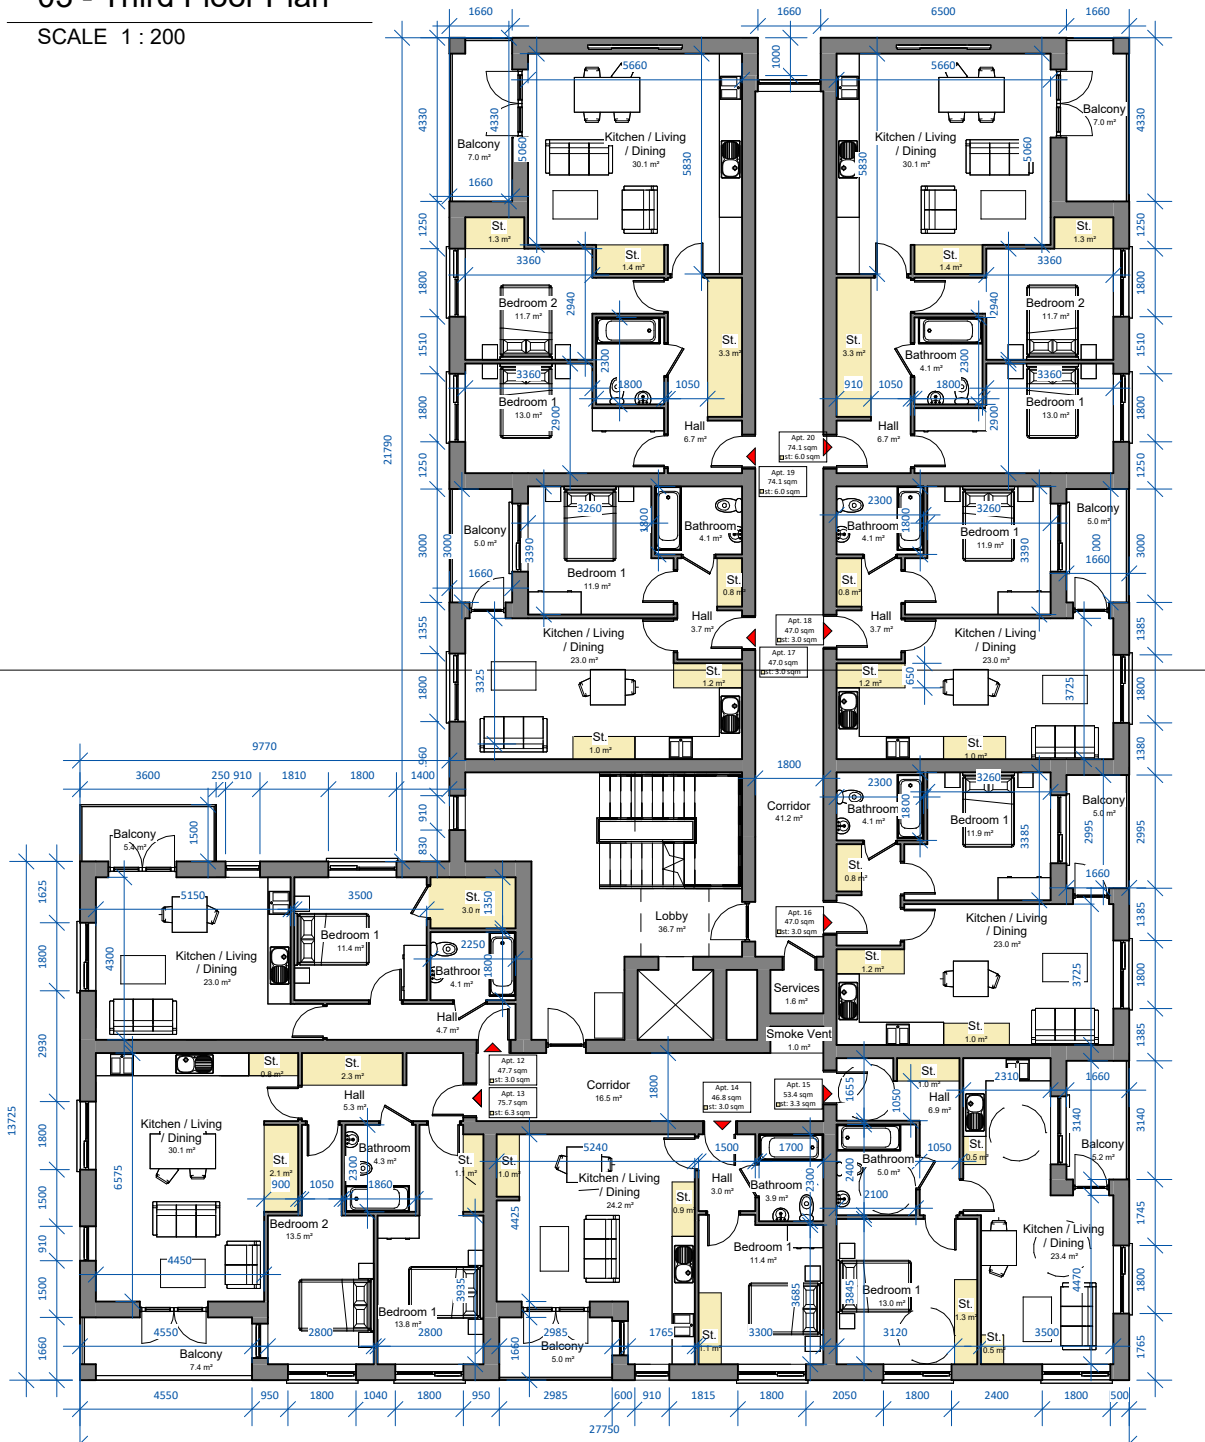

02 - Second Floor Plan

SCALE 1 : 200

Area Schedule

Name	Area
------	------

00 - Ground Floor Plan

APT - 01	47.7 m ²
APT - 02	75.7 m ²
Crèche	374.7 m ²

01 - First Floor Plan

APT - 03	47.7 m ²
APT - 04	75.7 m ²
APT - 05	46.8 m ²
APT - 06	53.4 m ²
APT - 07	47.0 m ²
APT - 08	47.0 m ²
APT - 09	47.0 m ²
APT - 10	74.1 m ²
APT - 11	74.1 m ²

02 - Second Floor Plan

APT - 12	47.7 m ²
APT - 13	75.7 m ²
APT - 14	46.8 m ²
APT - 15	53.4 m ²
APT - 16	47.0 m ²
APT - 17	47.0 m ²
APT - 18	47.0 m ²
APT - 19	74.1 m ²
APT - 20	74.1 m ²

03 - Third Floor Plan

APT - 21	47.7 m ²
APT - 22	75.7 m ²
APT - 23	46.8 m ²
APT - 24	53.4 m ²
APT - 25	47.0 m ²
APT - 26	47.0 m ²
APT - 27	47.0 m ²
APT - 28	74.1 m ²
APT - 29	74.1 m ²

04 - Fourth Floor Plan

APT - 30	47.7 m ²
APT - 31	75.7 m ²
APT - 32	46.8 m ²
APT - 33	53.4 m ²
APT - 34	47.0 m ²
APT - 35	47.0 m ²
APT - 36	47.0 m ²
APT - 37	74.1 m ²
APT - 38	74.1 m ²

date	rev	name	chk	note
06.03.26	P1	EH	EJG	ISSUE FOR PLANING





EASTGATE VILLAGE, LITTLE ISLAND, CORK
T: 021 4355016 W: WWW.DGARCHITECTS.IE
EMAIL: INFO@DGARCHITECTS.IE

Project
PROPOSED RESIDENTIAL DEVELOPMENT
AT CAHERANARDRISH, MUNGRET
CO. LIMERICK

Drawing title
APARTMENT BLOCK J - SECOND AND THIRD FLOOR PLANS

Scale 1 : 200 @ A3	Drawn EH	Checked EJG	Date 10.09.25
Project No. 25028	Dwg. No. 25028_P_901	Revision P1	

☐ Information / Comments	Tender
☒ Planning	Construction

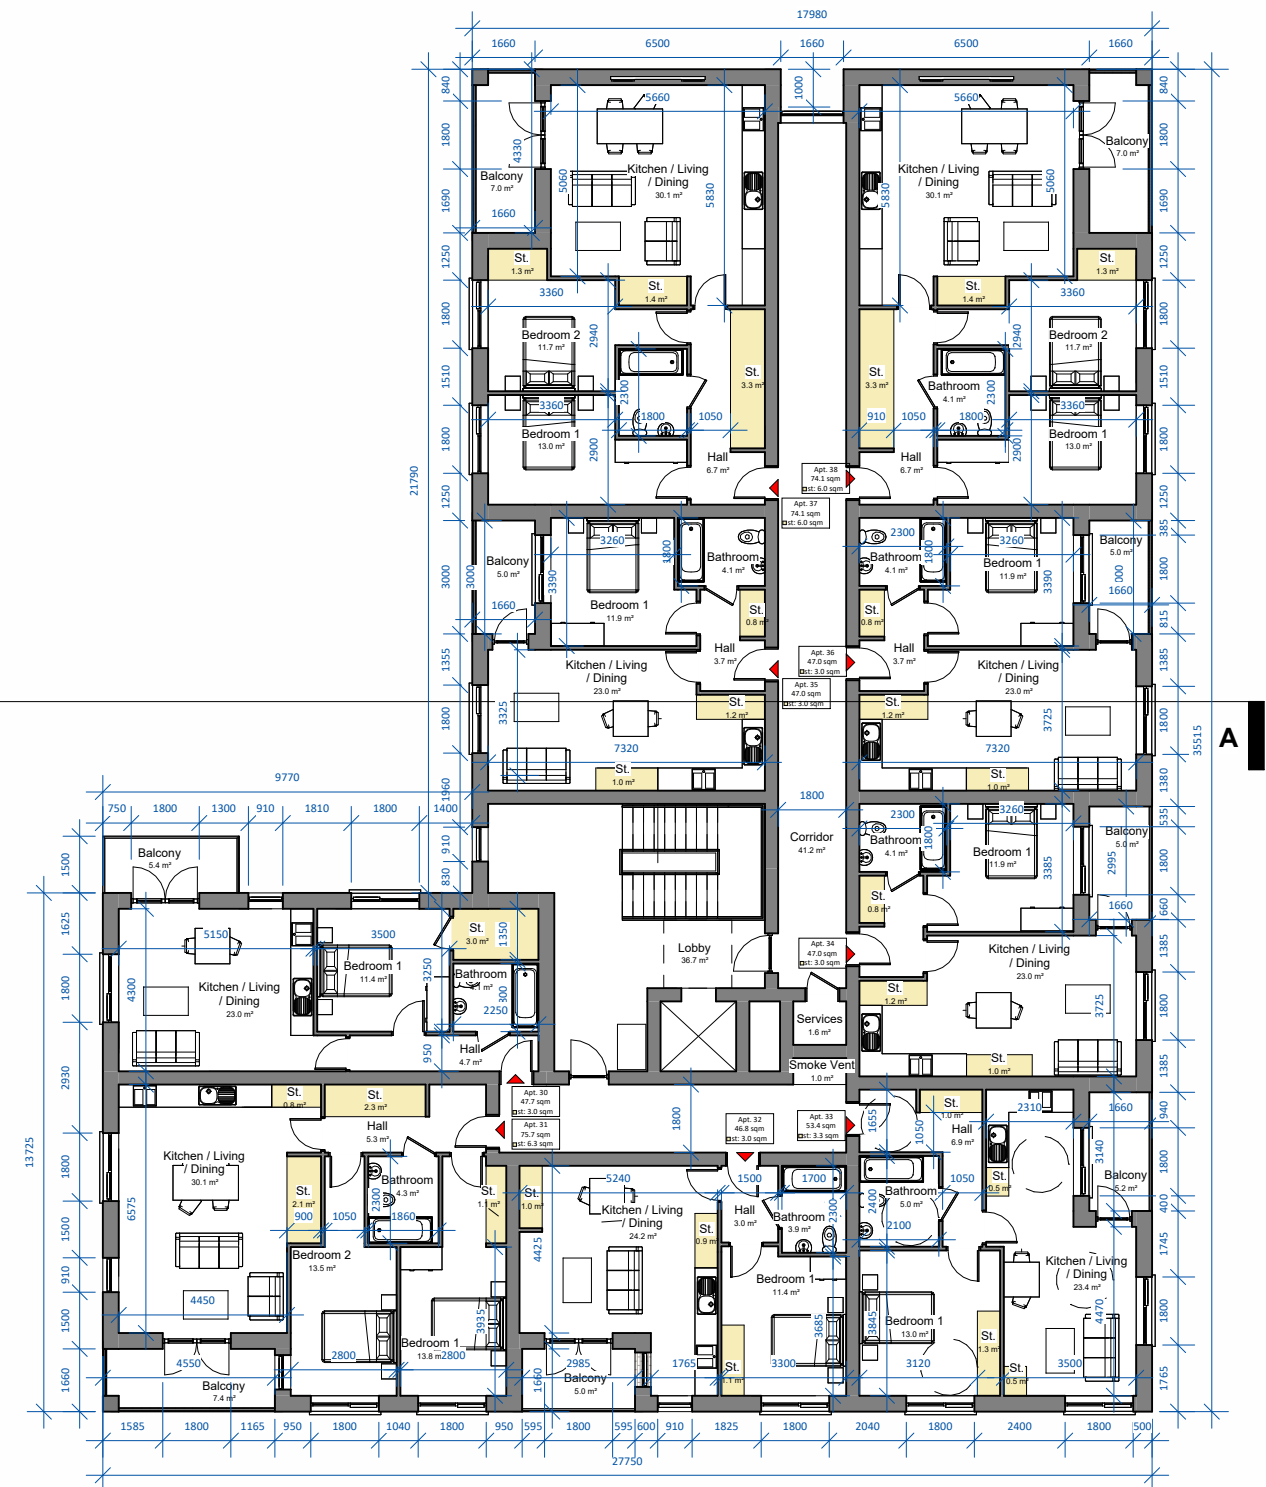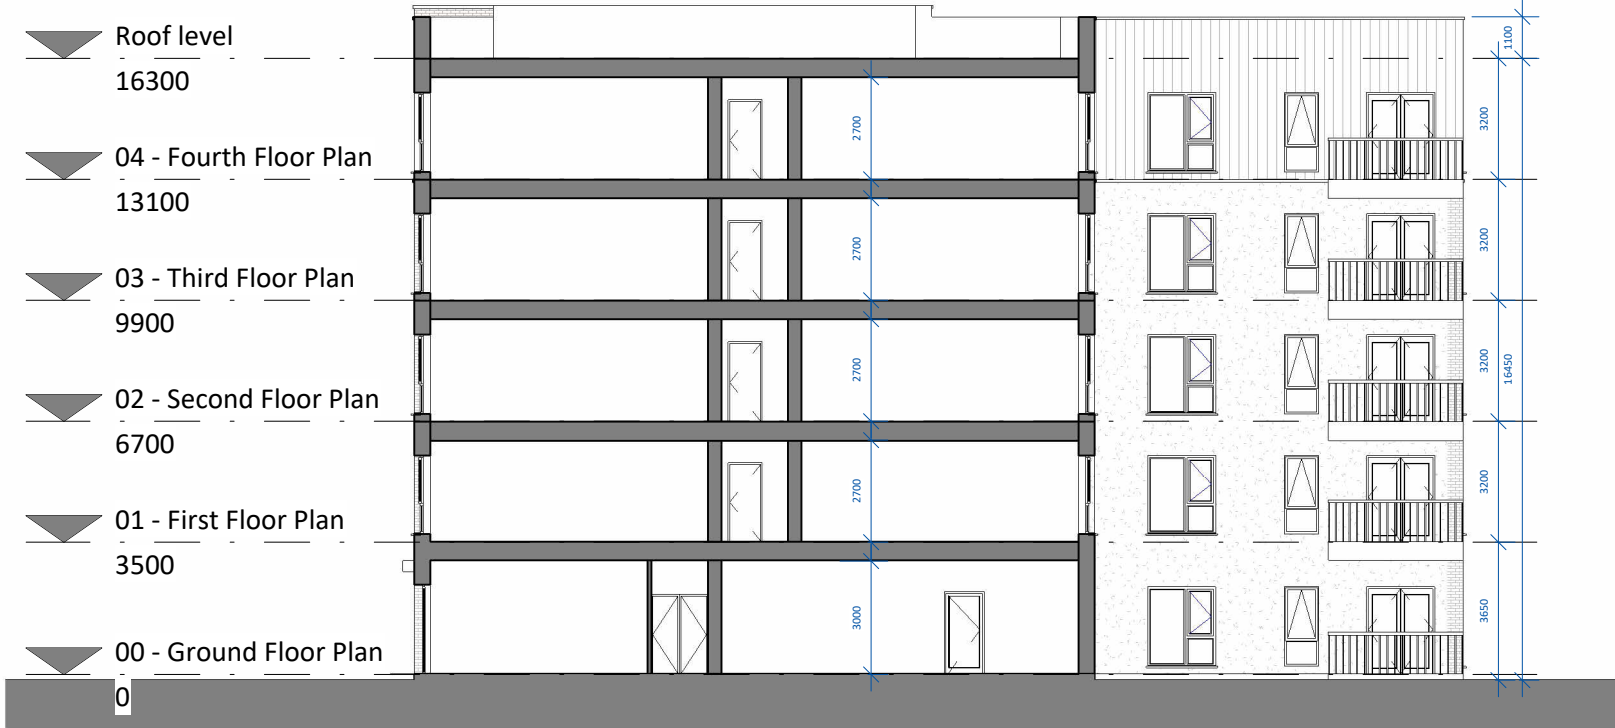

Area Schedule

Name	Area
00 - Ground Floor Plan	
APT - 01	47.7 m ²
APT - 02	75.7 m ²
Crèche	374.7 m ²
01 - First Floor Plan	
APT - 03	47.7 m ²
APT - 04	75.7 m ²
APT - 05	46.8 m ²
APT - 06	53.4 m ²
APT - 07	47.0 m ²
APT - 08	47.0 m ²
APT - 09	47.0 m ²
APT - 10	74.1 m ²
APT - 11	74.1 m ²
02 - Second Floor Plan	
APT - 12	47.7 m ²
APT - 13	75.7 m ²
APT - 14	46.8 m ²
APT - 15	53.4 m ²
APT - 16	47.0 m ²
APT - 17	47.0 m ²
APT - 18	47.0 m ²
APT - 19	74.1 m ²
APT - 20	74.1 m ²
03 - Third Floor Plan	
APT - 21	47.7 m ²
APT - 22	75.7 m ²
APT - 23	46.8 m ²
APT - 24	53.4 m ²
APT - 25	47.0 m ²
APT - 26	47.0 m ²
APT - 27	47.0 m ²
APT - 28	74.1 m ²
APT - 29	74.1 m ²
04 - Fourth Floor Plan	
APT - 30	47.7 m ²
APT - 31	75.7 m ²
APT - 32	46.8 m ²
APT - 33	53.4 m ²
APT - 34	47.0 m ²
APT - 35	47.0 m ²
APT - 36	47.0 m ²
APT - 37	74.1 m ²
APT - 38	74.1 m ²

date 06.03.26 rev P1 name EH chk EJJ note ISSUE FOR PLANING



EASTGATE VILLAGE, LITTLE ISLAND, CORK
T: 021 4355016 W: WWW.DGARCHITECTS.IE
EMAIL: INFO@DGARCHITECTS.IE

Project
PROPOSED RESIDENTIAL DEVELOPMENT
AT CAHERANARDRISH, MUNGRET
CO. LIMERICK

Drawing title
APARTMENT BLOCK J - FOURTH FLOOR PLAN AND SECTION A-A

Scale 1 : 200 @ A3	Drawn EH	Checked EJJ	Date 10.09.25
Project No. 25028	Dwg. No. 25028_P_902	Revision P1	

Information \ Comments
Planning
Tender
Construction

DO NOT SCALE. WORK TO FIGURED DIMENSIONS ONLY.
ALL EXISTING DIMENSIONS TO BE CHECKED ON SITE.
DRAWN ON AUTOCAD R2004 AT DEADY GAHAN ARCHITECTS LTD
LAYERS ON THIS DRAWING COMPLY WITH BS 1192: PART 5



Front Elevation

SCALE 1 : 200



Rear Elevation

SCALE 1 : 200

Key:

 **20 no. x SWIFT BRICKS**



date	rev	name	chk	note
06.03.26	P1	EH	EJG	ISSUE FOR PLANING

DEADY GAHAN



ARCHITECTS

EASTGATE VILLAGE, LITTLE ISLAND, CORK
T: 021 4355016 W: WWW.DGARCHITECTS.IE
EMAIL: INFO@DGARCHITECTS.IE

Project	PROPOSED RESIDENTIAL DEVELOPMENT AT CAHERANARDRISH, MUNGRET CO. LIMERICK		
---------	--	--	--

Drawing title	CRÈCHE AND APARTMENT BLOCK J - FRONT AND REAR ELEVATIONS		
---------------	---	--	--

Scale 1 : 200 @ A3	Drawn EH	Checked EJG	Date 10.09.25
Project No. 25028	Dwg. No. 25028_P_903	Revision P1	

☐ Information \ Comments	☐ Tender
☒ Planning	☐ Construction

DO NOT SCALE. WORK TO FIGURED DIMENSIONS ONLY.
ALL EXISTING DIMENSIONS TO BE CHECKED ON SITE.
DRAWN ON AUTOCAD R2004 AT DEADY GAHAN ARCHITECTS LTD
LAYERS ON THIS DRAWING COMPLY WITH BS 1192: PART 5



Side Elevation 1

SCALE 1 : 200



Side Elevation 2

SCALE 1 : 200

Key:

20 no. x SWIFT BRICKS



date	rev	name	chk	note
06.03.26	P1	EH	EJG	ISSUE FOR PLANING



EASTGATE VILLAGE, LITTLE ISLAND, CORK
T: 021 4355016 W: WWW.DGARCHITECTS.IE
EMAIL: INFO@DGARCHITECTS.IE

Project
PROPOSED RESIDENTIAL DEVELOPMENT
AT CAHERANARDRISH, MUNGRET
CO. LIMERICK

Drawing title
CRECHE AND APARTMENT BLOCK J - SIDE ELEVATIONS

Scale 1 : 200 @ A3	Drawn EH	Checked EJG	Date 10.09.25
Project No. 25028	Dwg. No. 25028_P_904	Revision P1	Tender ☐
Information \ Comments ☐ Planning		Construction ☐	