
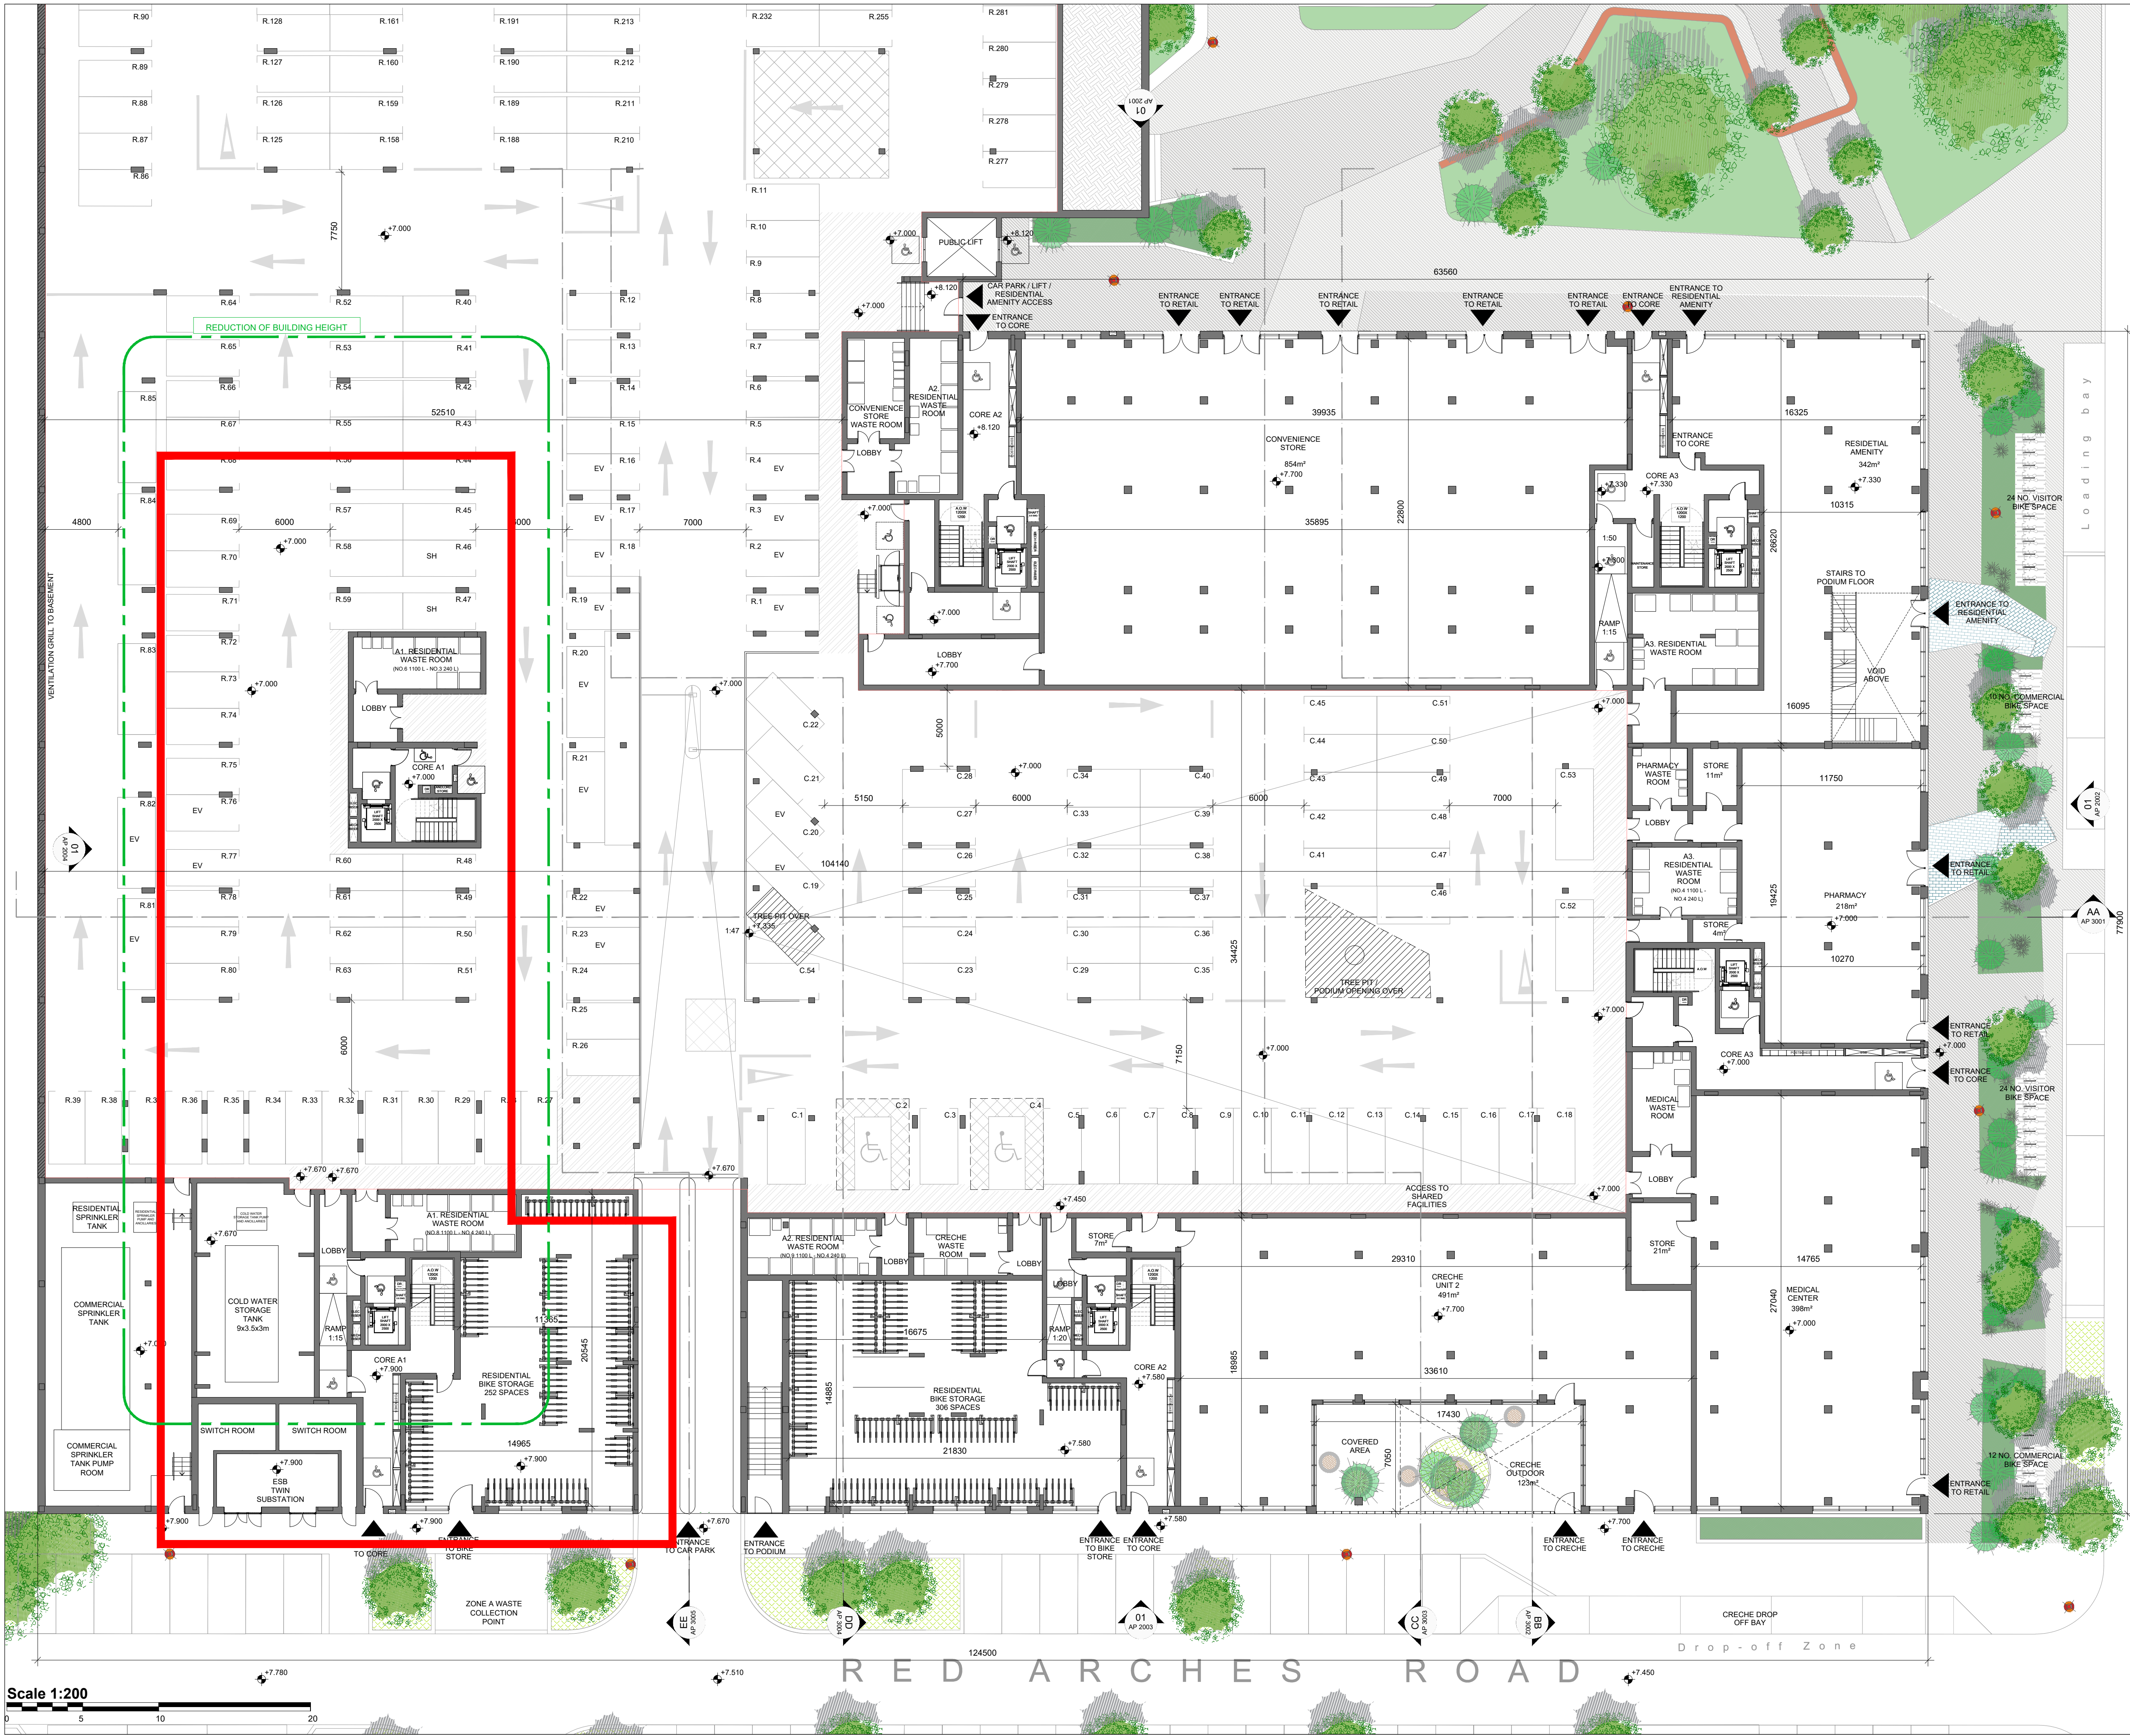


NOTE  
ALL DIMENSIONS TO BE CHECKED ON SITE  
NO DIMENSIONS TO BE SCALED FROM THIS DRAWING  
THIS DRAWING IS TO BE READ IN CONJUNCTION WITH  
RELEVANT CONSULTANTS DRAWINGS

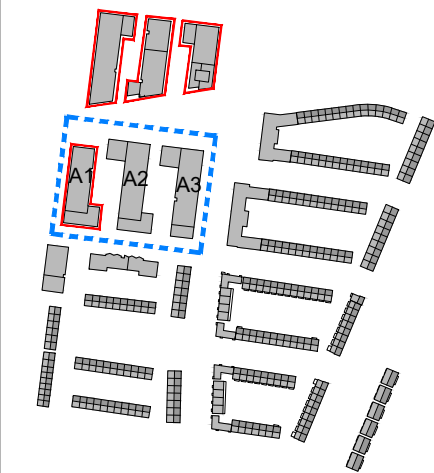

KEY PLAN

SITE BOUNDARY

|     |            |                     |      |     |
|-----|------------|---------------------|------|-----|
| P03 | 27/01/2026 | ISSUED FOR PLANNING | EG   | ER  |
| P02 | 09/10/2022 | ISSUED FOR PLANNING | EG   | MC  |
| P01 | 09/05/2021 | ISSUED FOR PLANNING | CP   | JAC |
| REV | DATE       | DESCRIPTION         | CHKD | DRN |

## PLANNING

**Henry J Lyons**

Architecture + Interiors +353 1 888 3333 51-54 Pearse Street  
henryjlyons.com info@henryjlyons.com Dublin D02 KA66

CLIENT  
**The Land Development Agency**

PROJECT  
**Project Shoreline  
Growth Area 1**

JOB NUMBER: 950659  
DATE: November 2022  
SCALE: 1:200 @A1  
DRAWN: MC  
CHECKED: CP  
FILE NAME: A P1010 Block A Proposed Ground Floor Plan

DRAWING  
**BLOCK A  
EXISTING PERMITTED  
GROUND FLOOR PLAN**

BLOCK DRAWING NUMBER ZONE REVISION

**A P1010 P03**

© Henry J Lyons