

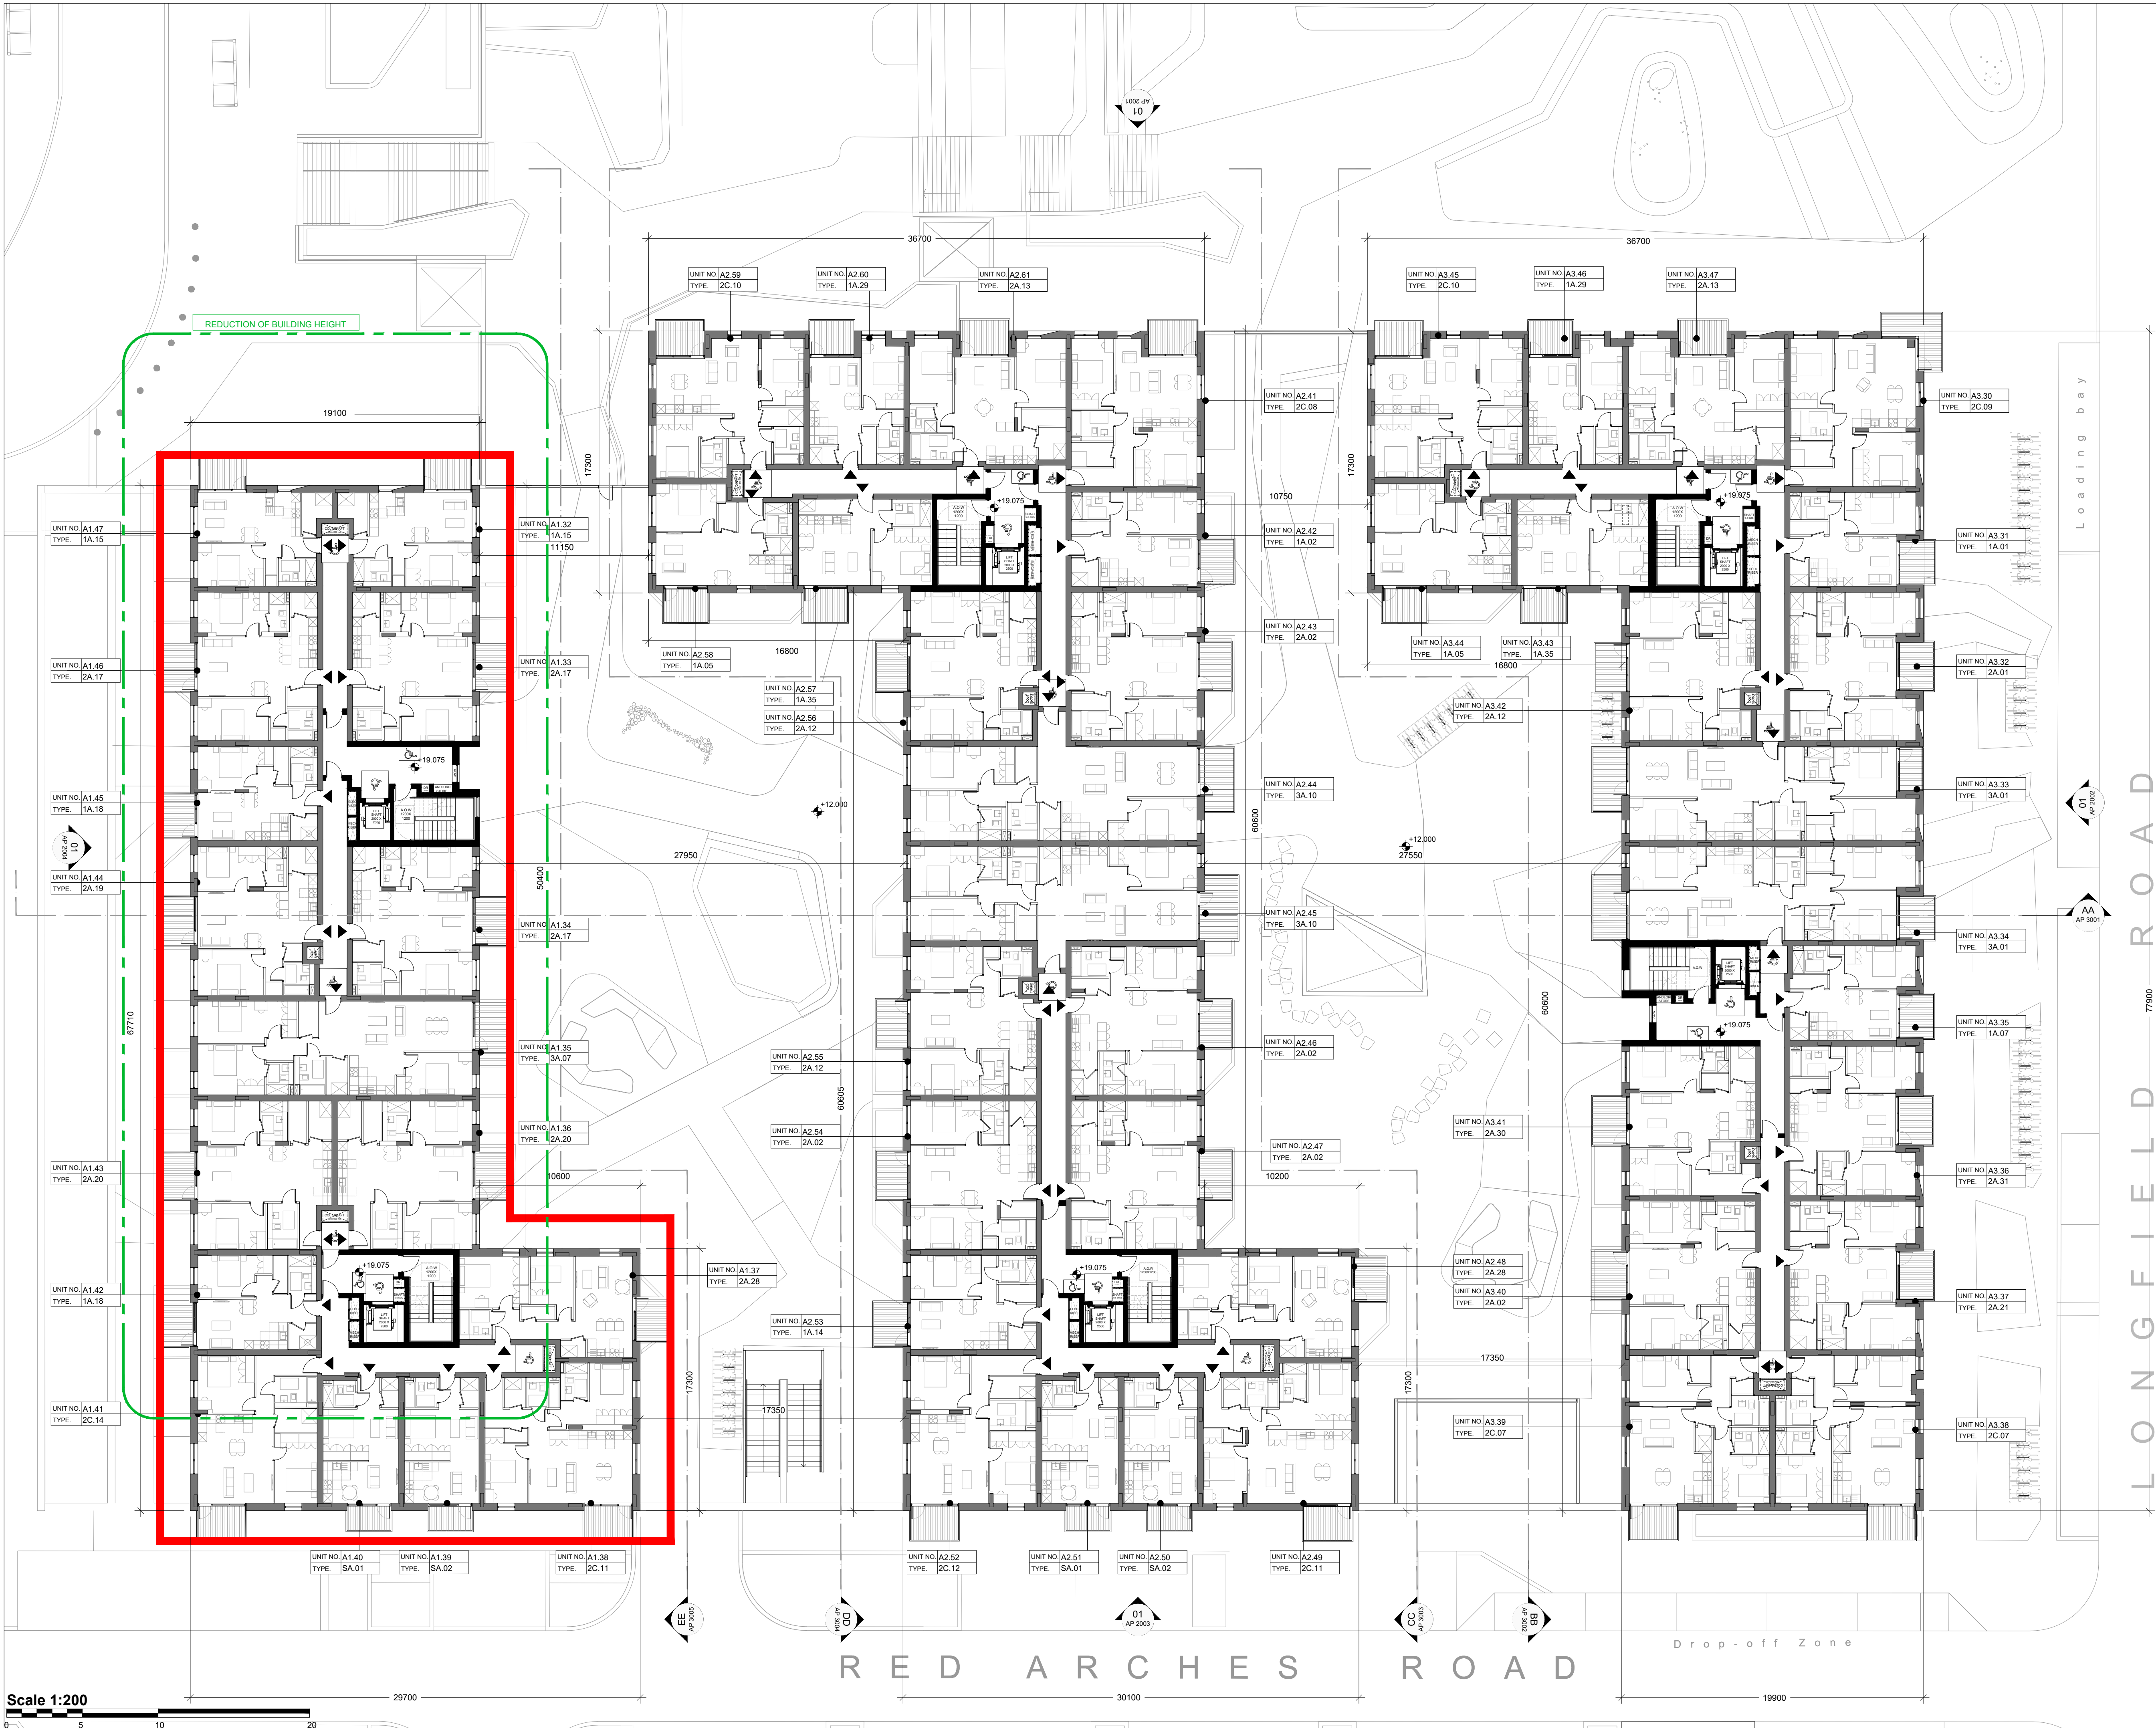


 

NOTE
ALL DIMENSIONS TO BE CHECKED ON SITE
NO DIMENSIONS IS TO BE SCALED FROM THIS DRAWING
THIS DRAWING IS TO BE READ IN CONJUNCTION WITH
RELEVANT CONSULTANTS DRAWINGS

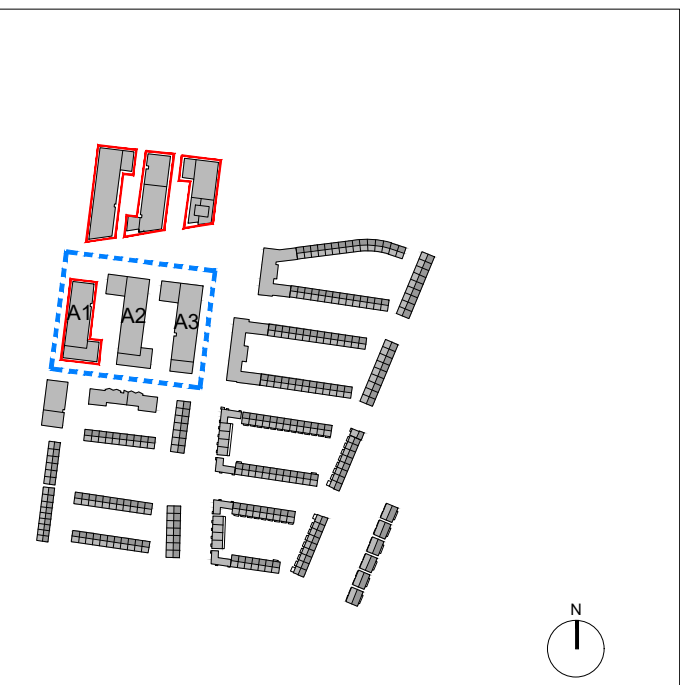

KEY PLAN

SITE BOUNDARY

PLEASE REFER TO P1900 SERIES FOR UNIT TYPE DRAWINGS

P03	27.01.2026	ISSUED FOR PLANNING	EG	ER
P02	13.10.2022	ISSUED FOR PLANNING	EG	ER
P01	26.05.2021	ISSUED FOR PLANNING	OP	MC
REV	DATE	DESCRIPTION	CHKD	DRN

PLANNING

Henry J Lyons

Architecture + Interiors +353 1 888 3333 51-54 Pearse Street
henryjlyons.com info@henryjlyons.com Dublin D02 KA66

CLIENT
The Land Development Agency

PROJECT

**Project Shoreline
Growth Area 1**

JOB NUMBER: 950659
DATE: November 2022
SCALE: 1:200 @A1
DRAWN: MC
CHECKED: CP
FILE NAME: A P1013 Block A Proposed Third Floor Plan

DRAWING
**BLOCK A
EXISTING PERMITTED
THIRD FLOOR PLAN**

BLOCK	DRAWING NUMBER	ZONE	REVISION
-------	----------------	------	----------

A P1013 P03

© Henry J Lyons