

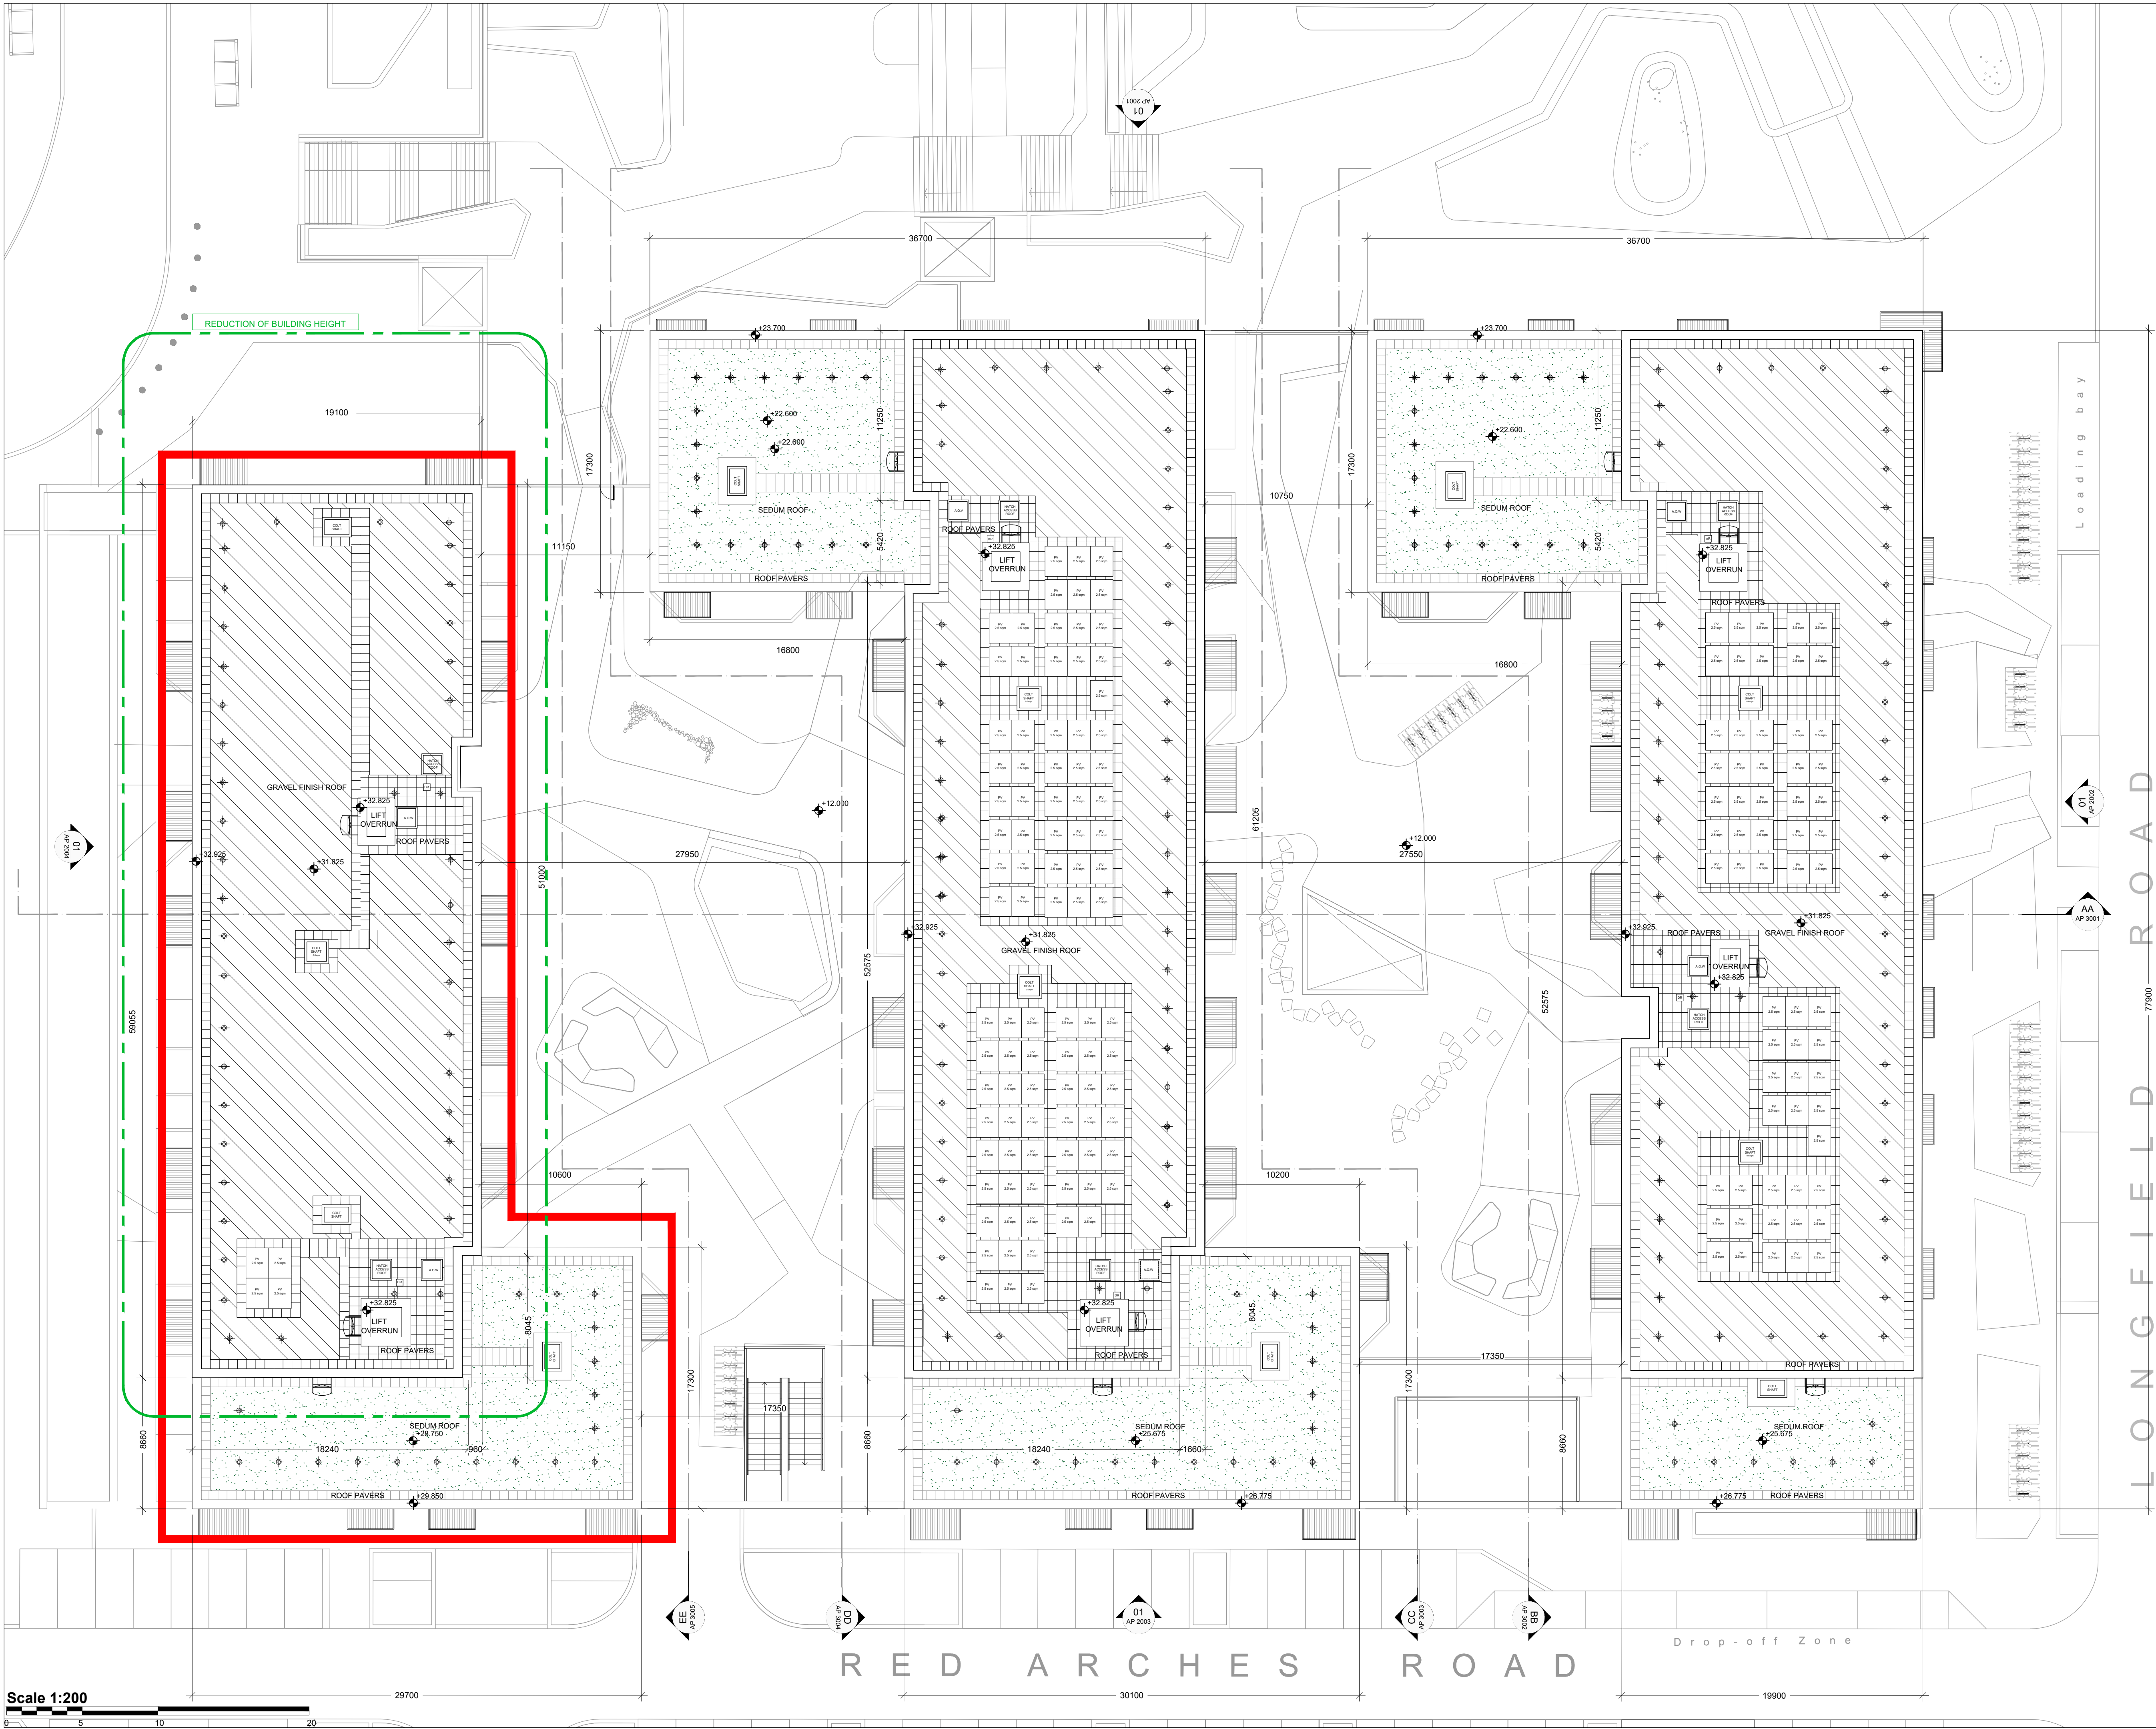


 

NOTE
ALL DIMENSIONS TO BE CHECKED ON SITE
NO DIMENSIONS IS TO BE SCALED FROM THIS DRAWING
THIS DRAWING IS TO BE READ IN CONJUNCTION WITH
RELEVANT CONSULTANTS DRAWINGS

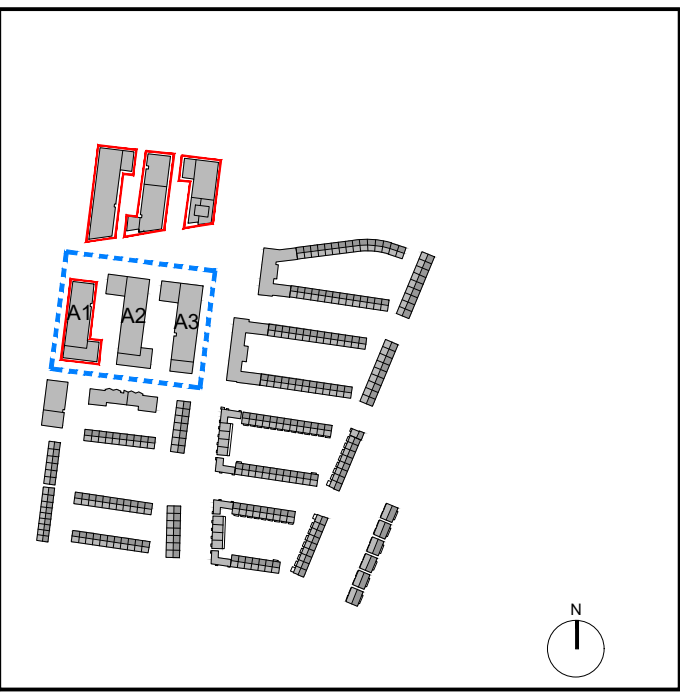

KEY PLAN

SITE BOUNDARY

ROOF LEGEND

- ANCHOR
- EXTERNAL FIXED ACCESS LADDER

P03	27.01.2020	ISSUED FOR PLANNING	EG	ER
P02	03.10.2022	ISSUED FOR PLANNING	EG	MC
P01	28.05.2021	ISSUED FOR PLANNING	OP	MC
REV	DATE	DESCRIPTION	CHKD	DRN

PLANNING

Henry J Lyons

Architecture + Interiors +353 1 888 3333 51-54 Pearse Street
henryjlyons.com info@henryjlyons.com Dublin D02 KA66

CLIENT
The Land Development Agency

PROJECT
Project Shoreline
Growth Area 1

JOB NUMBER:	950659
DATE	November 202
SCALE:	1:200 @A1
DRAWN	MC
CHECKED	CP
FILE NAME	A P1017 Block A Proposed Roof Plan

DRAWING
BLOCK A
EXISTING PERMITTED
ROOF PLAN

BLOCK	DRAWING NUMBER	ZONE	REVISION
-------	----------------	------	----------

A P1017 P03

© Henry J Lyons

