



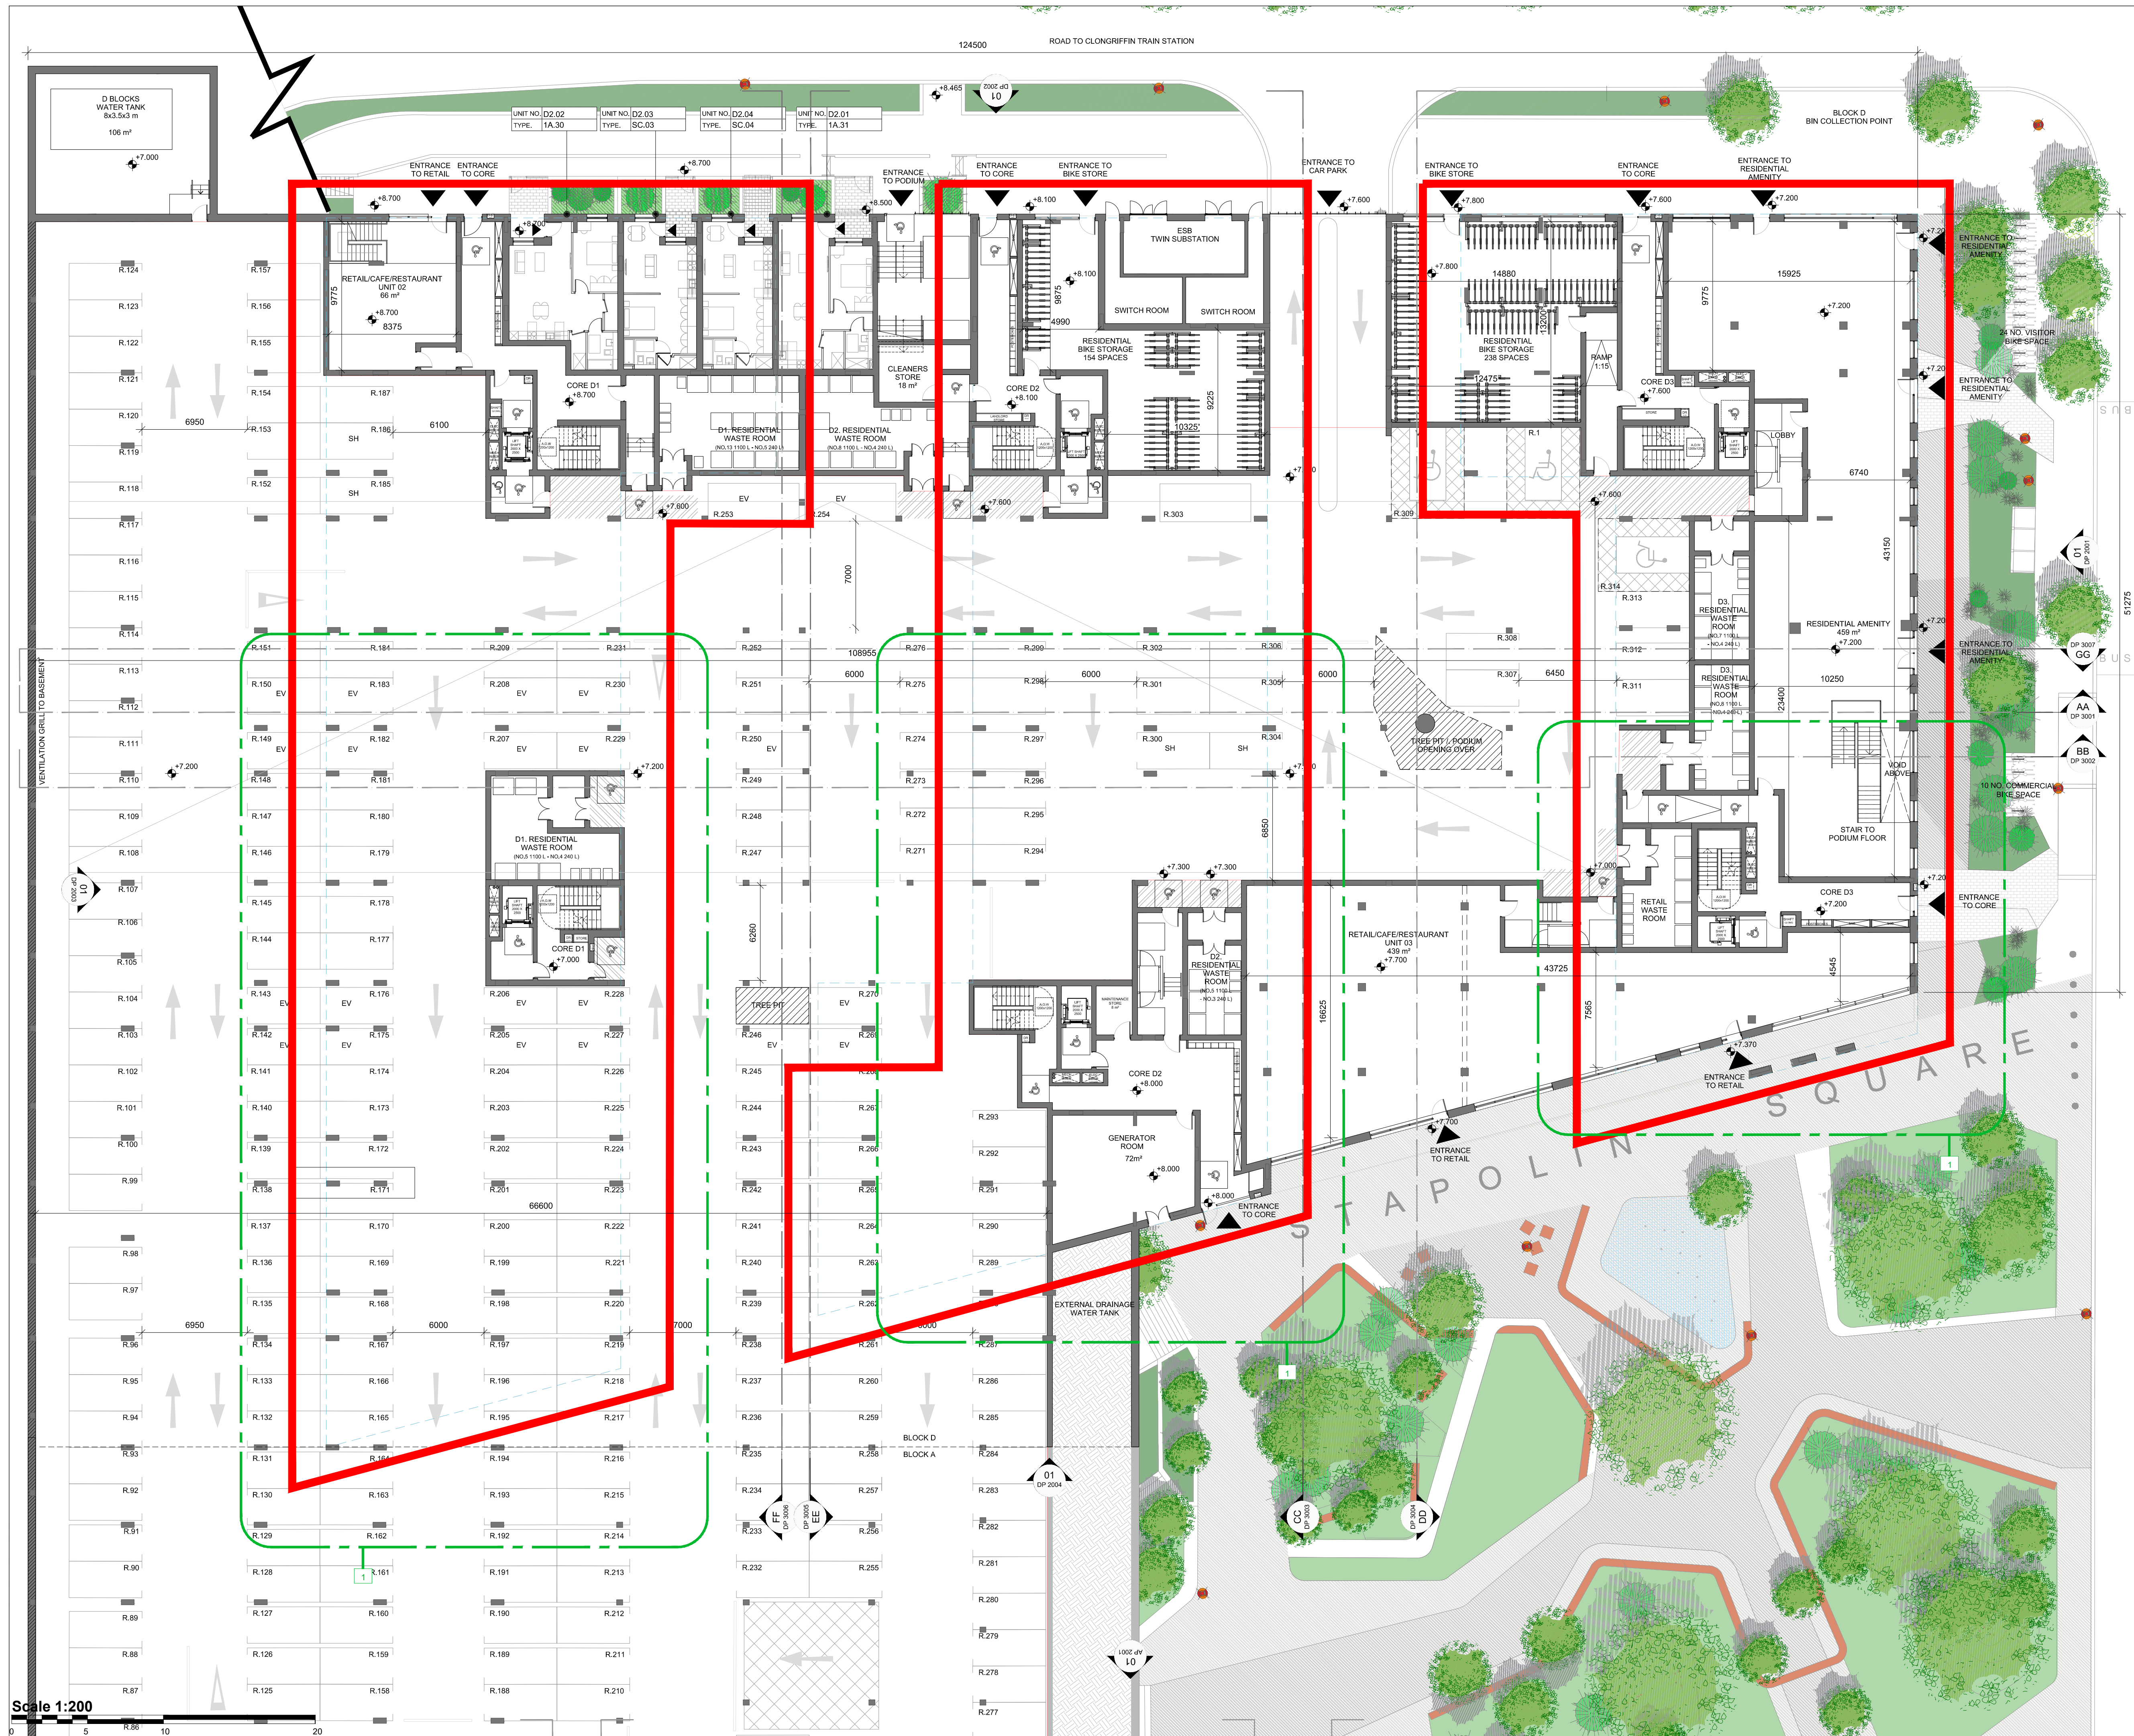

NOTE
ALL DIMENSIONS TO BE CHECKED ON SITE
NO DIMENSIONS IS TO BE SCALED IN CONJUNCTION WITH
RELEVANT CONSULTANTS DRAWINGS

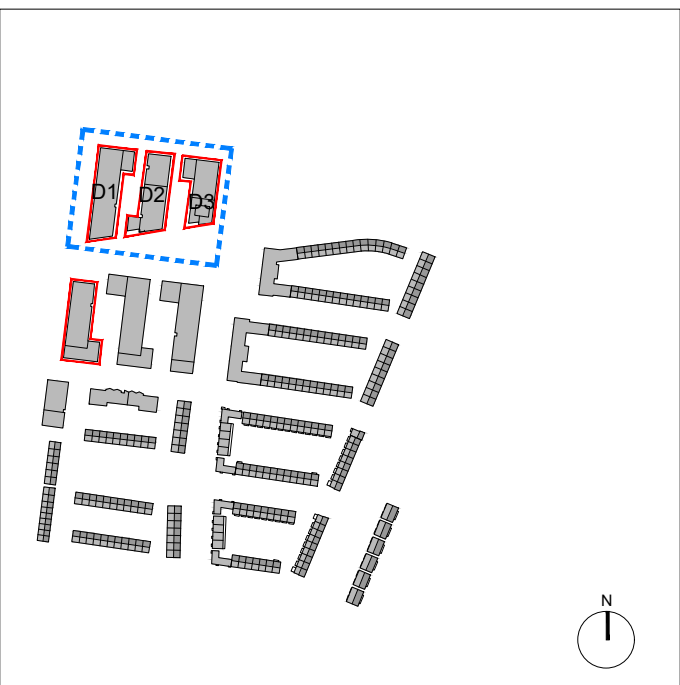

KEY PLAN

□ SITE BOUNDARY

PLEASE REFER TO P1000 SERIES FOR UNIT TYPE DRAWINGS

SHD AMENDMENTS LEGEDEN

1. Reduction of building height
2. Parapet and slab above top balcony removed
3. Recessed building footprint, material changed and balcony and window arrangement amended
4. Parapet height increased
5. Apartment layout flipped
6. Column removed
7. Material change
8. Corner steel support post to balconies removed
9. Textural brick pattern extant increased
10. Double order window with spandrel panel added every second window

PO3	27.01.2026	ISSUED FOR PLANNING	EG	ER
PO2	07.10.2022	ISSUED FOR PLANNING	EG	MC
PO1	28.05.2021	ISSUED FOR PLANNING	CP	MC

REV	DATE	DESCRIPTION	CHKD	DRN
PLANNING				

Henry J Lyons

Architecture + Interiors +353 1 888 3333 51-54 Pearse Street
henryjlyons.com info@henryjlyons.com Dublin D02 KA66

CLIENT
The Land Development Agency

PROJECT

Project Shoreline
Growth Area 1

JOB NUMBER: 950659
DATE: November 2022
SCALE: 1:200 @A1
DRAWN: MC
CHECKED: CP
FILE NAME: D P1000 Block D Proposed Ground Floor Plan

DRAWING
Block D
EXISTING PERMITTED
GROUND FLOOR PLAN

BLOCK DRAWING NUMBER ZONE REVISION

D P1000 P03

© Henry J Lyons