



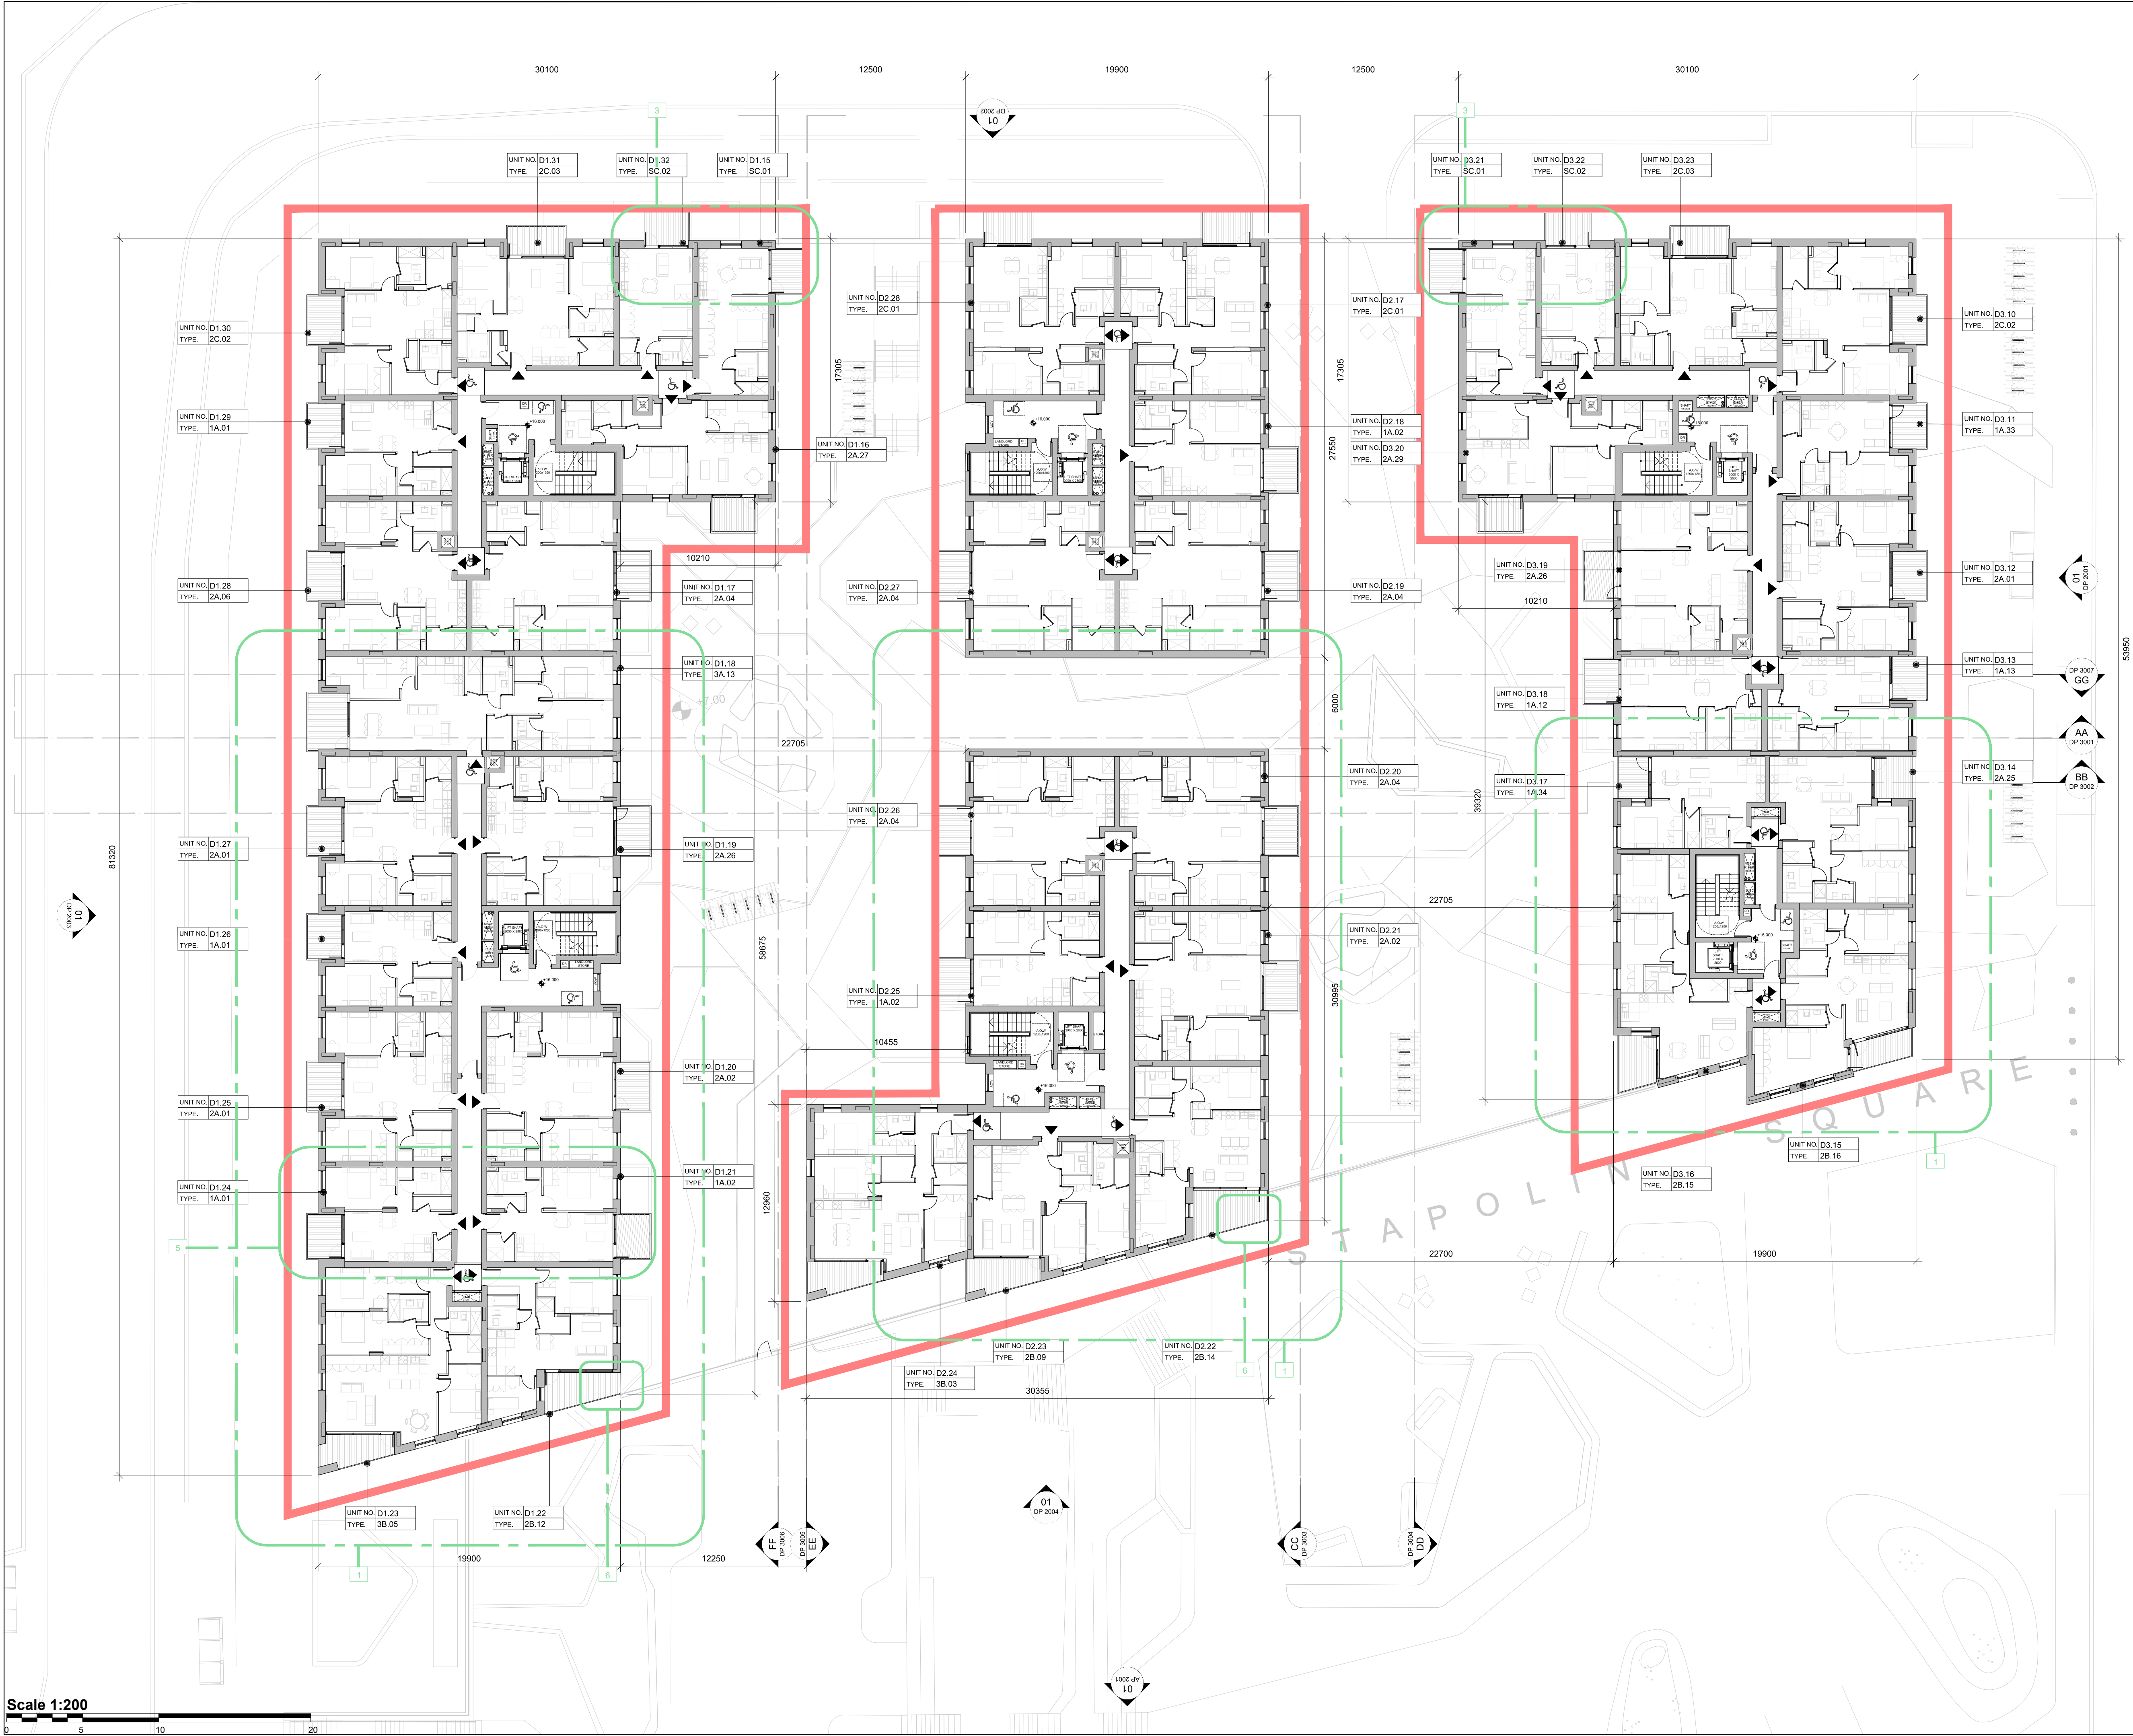

NOTE  
ALL DIMENSIONS TO BE CHECKED ON SITE  
NO DIMENSIONS TO BE SCALED FROM THIS DRAWING  
THIS DRAWING IS TO BE READ IN CONJUNCTION WITH  
RELEVANT CONSULTANTS DRAWINGS

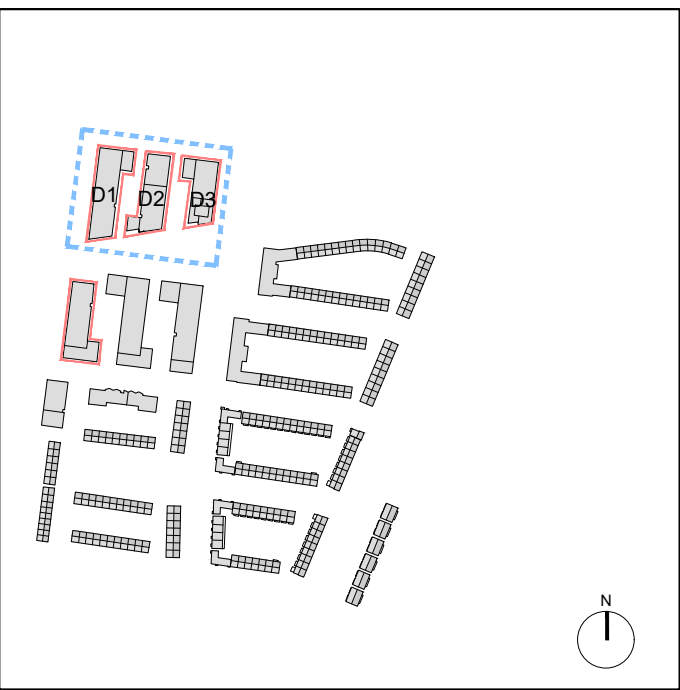

PLEASE REFER TO P1900 SERIES FOR UNIT TYPE DRAWINGS

- SHD AMENDMENTS LEGEDEN
- Reduction of building height
  - Parapet and slab above top balcony removed
  - Recessed building footprint, material changed and balcony and window arrangement amended
  - Parapet height increased
  - Apartment layout flipped
  - Column removed
  - Material change
  - Cornor steel support post to balconies removed
  - Textural brick pattern extant increased
  - Double order windows with spandrel panel added every second window

| REV | DATE       | DESCRIPTION         | CHKD | DRN |
|-----|------------|---------------------|------|-----|
| P03 | 27.01.2026 | ISSUED FOR PLANNING | EG   | ER  |
| P02 | 07.10.2022 | ISSUED FOR PLANNING | EG   | MC  |
| P01 | 28.05.2021 | ISSUED FOR PLANNING | CP   | MC  |

## PLANNING

**Henry J Lyons**

Architecture + Interiors +353 1 888 3333 51-54 Pearse Street  
henryjlyons.com info@henryjlyons.com Dublin D02 KA66

CLIENT  
**The Land Development Agency**  
PROJECT

**Project Shoreline  
Growth Area 1**

JOB NUMBER: 950659  
DATE: November 2022  
SCALE: 1:200 @A1  
DRAWN: MC  
CHECKED: CP  
FILE NAME: D P1002 Block D Proposed Second Floor Plan

DRAWING  
**BLOCK D  
EXISTING PERMITTED  
SECOND FLOOR PLAN**

BLOCK DRAWING NUMBER ZONE REVISION

**D P1002 P03**

© Henry J Lyons