
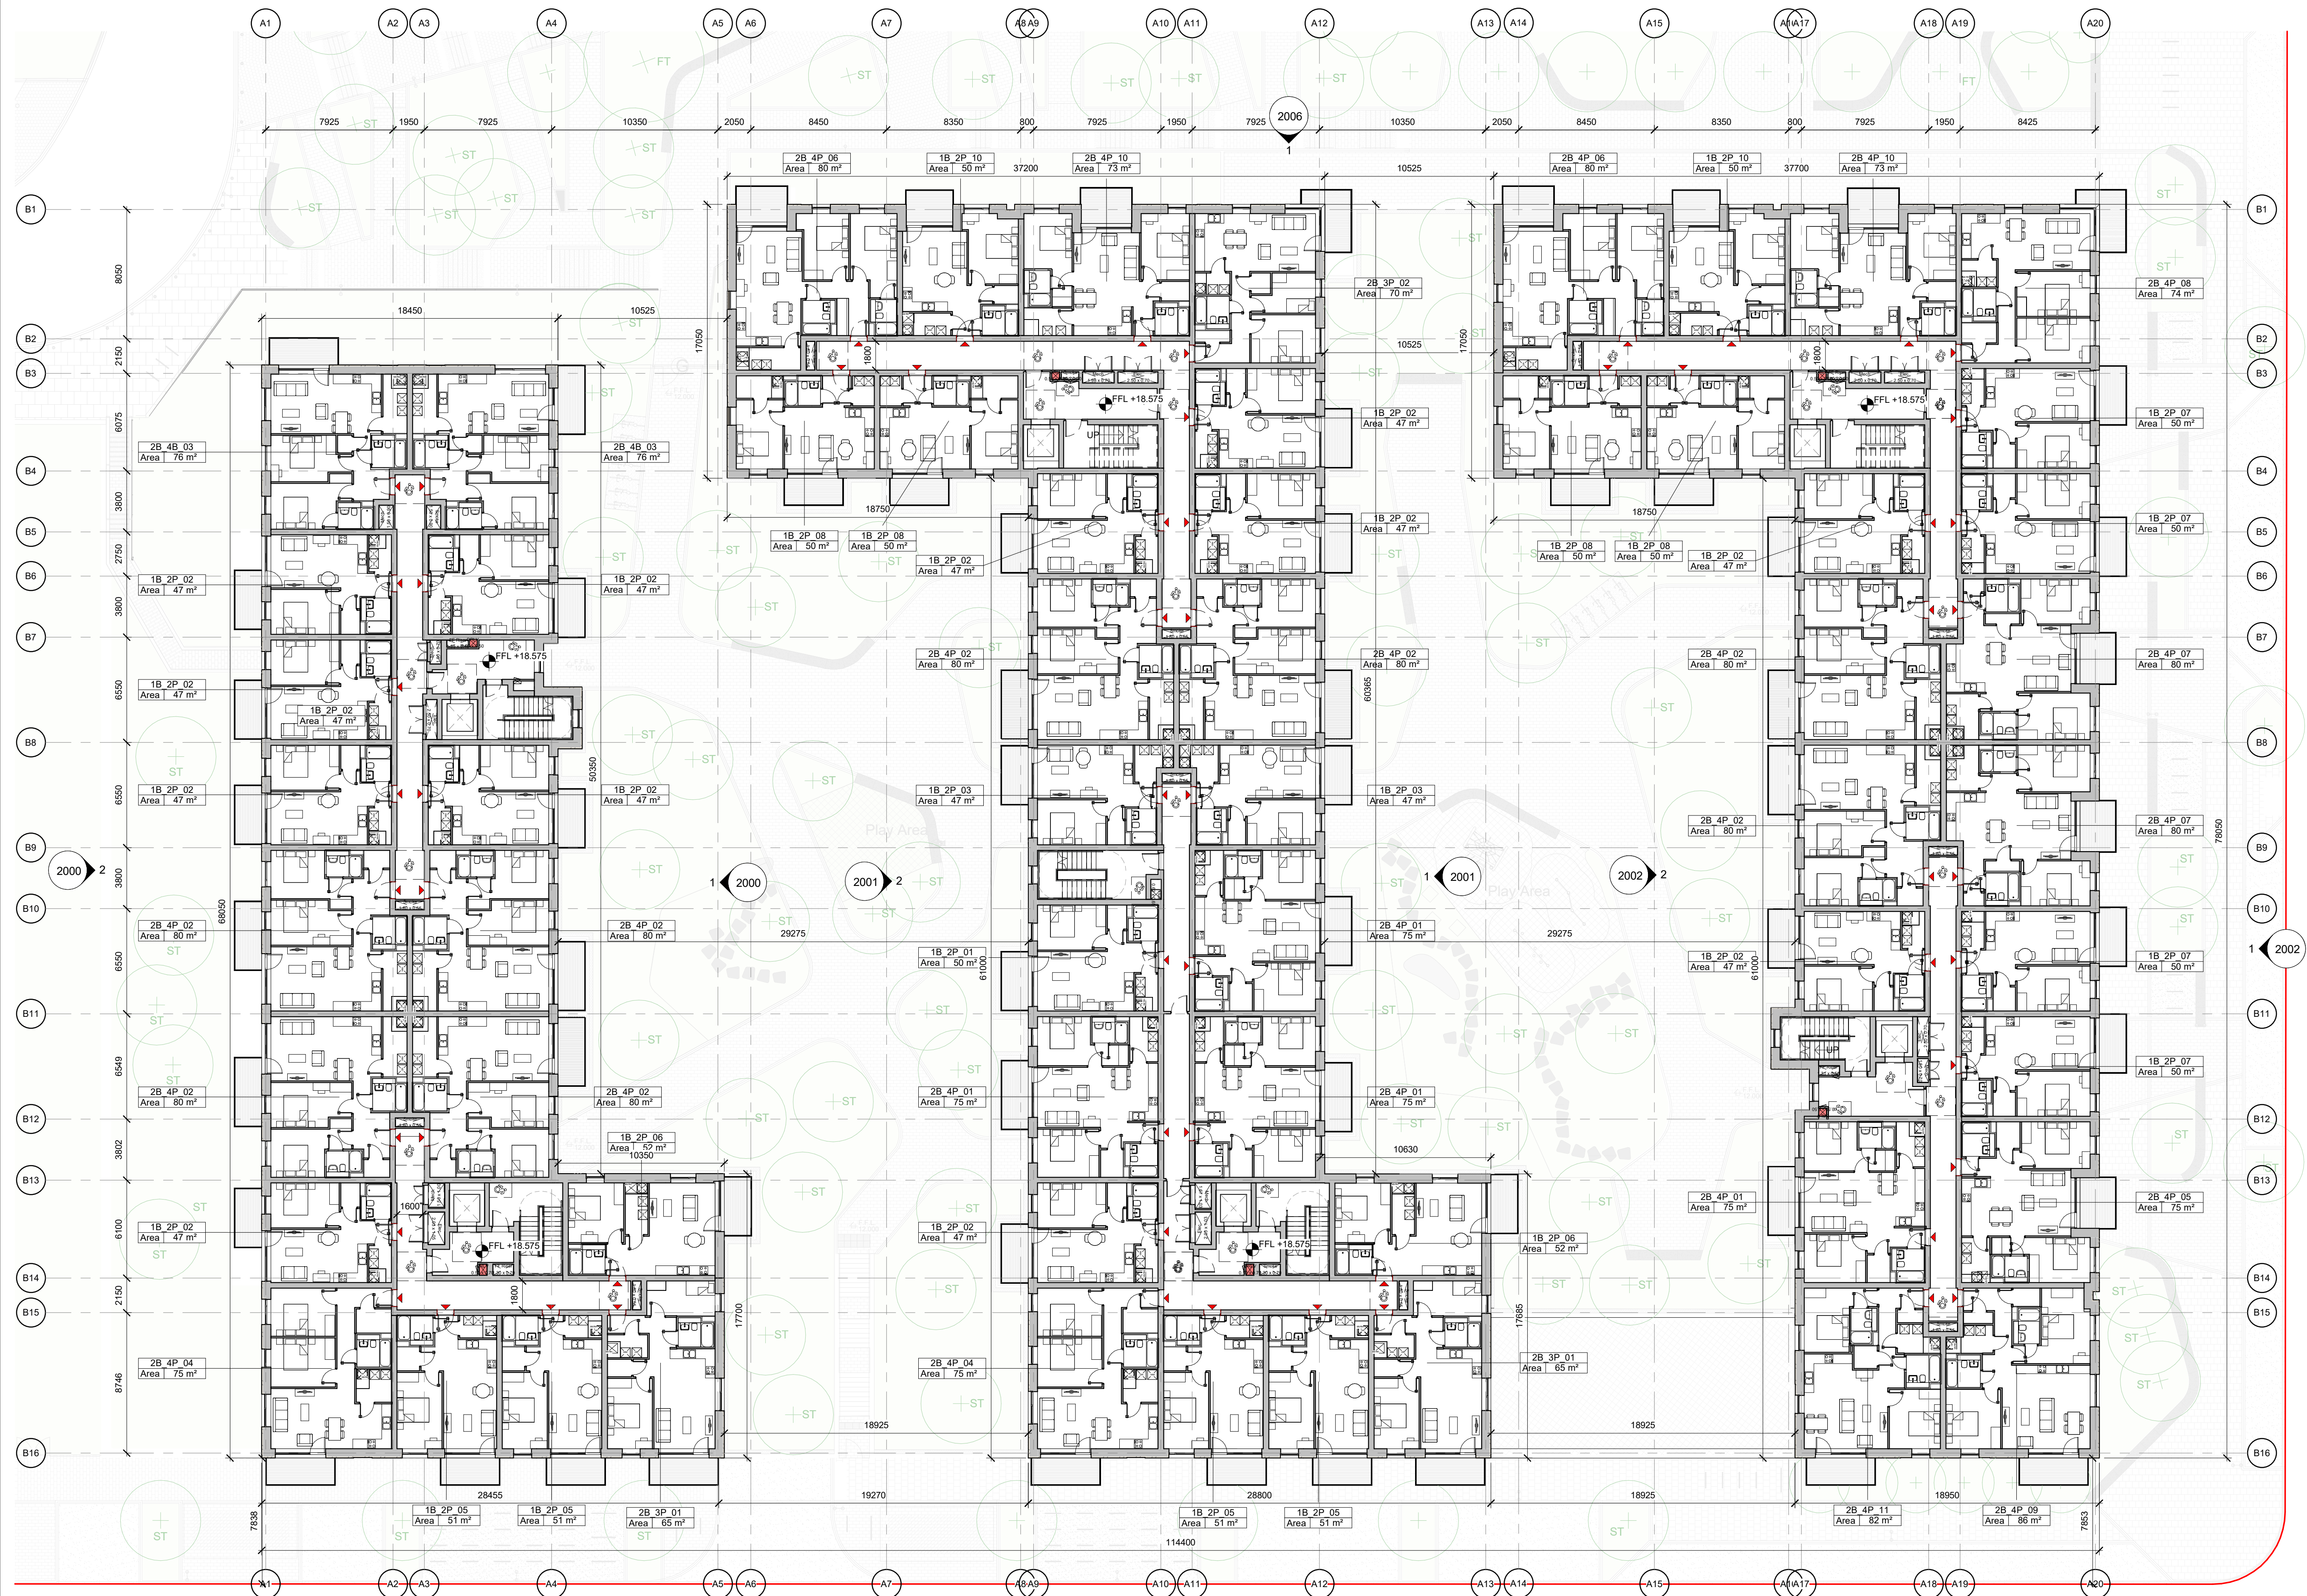


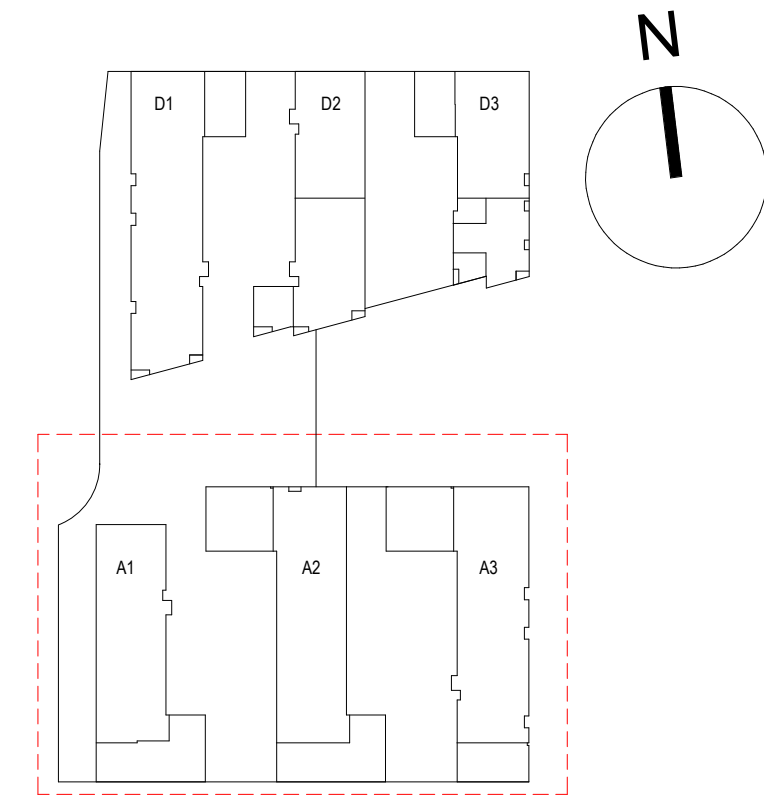

GENERAL ARRANGEMENT

- SITE BOUNDARY
- FUTURE IRISH RAIL BOUNDARY
- BIN STAGING AREA

REV	DATE	DESCRIPTION	CHK	DRN
P02	12/06/2026	ISSUED FOR PLANNING	EG	WM
P01	30/01/2026	ISSUED FOR LRD OPINION	EG	WM

STATUS CODE DESCRIPTION
ISSUED FOR PLANNING APPROVAL

CLIENT
THE LAND DEVELOPMENT AGENCY

PROJECT
STAPOLIN PHASE 2

DRAWING
**GENERAL ARRANGEMENT
03 - PROPOSED THIRD FLOOR PLAN - BLOCK A**

PROJECT NUMBER
951220

DATE
12/06/2026

SCALE@ A1
1:200

DRAWN/CHECKED:
WM/EG

STATUS CODE: A1

DRAWING NUMBER
STAP-HJL-A-03-DR-A-1013

REVISION
P02

Henry J Lyons

Architecture • Interiors
henryjlyons.com

+353 1 888 3333
info@henryjlyons.com

51-54 Pearse Street
Dublin D02 K466