
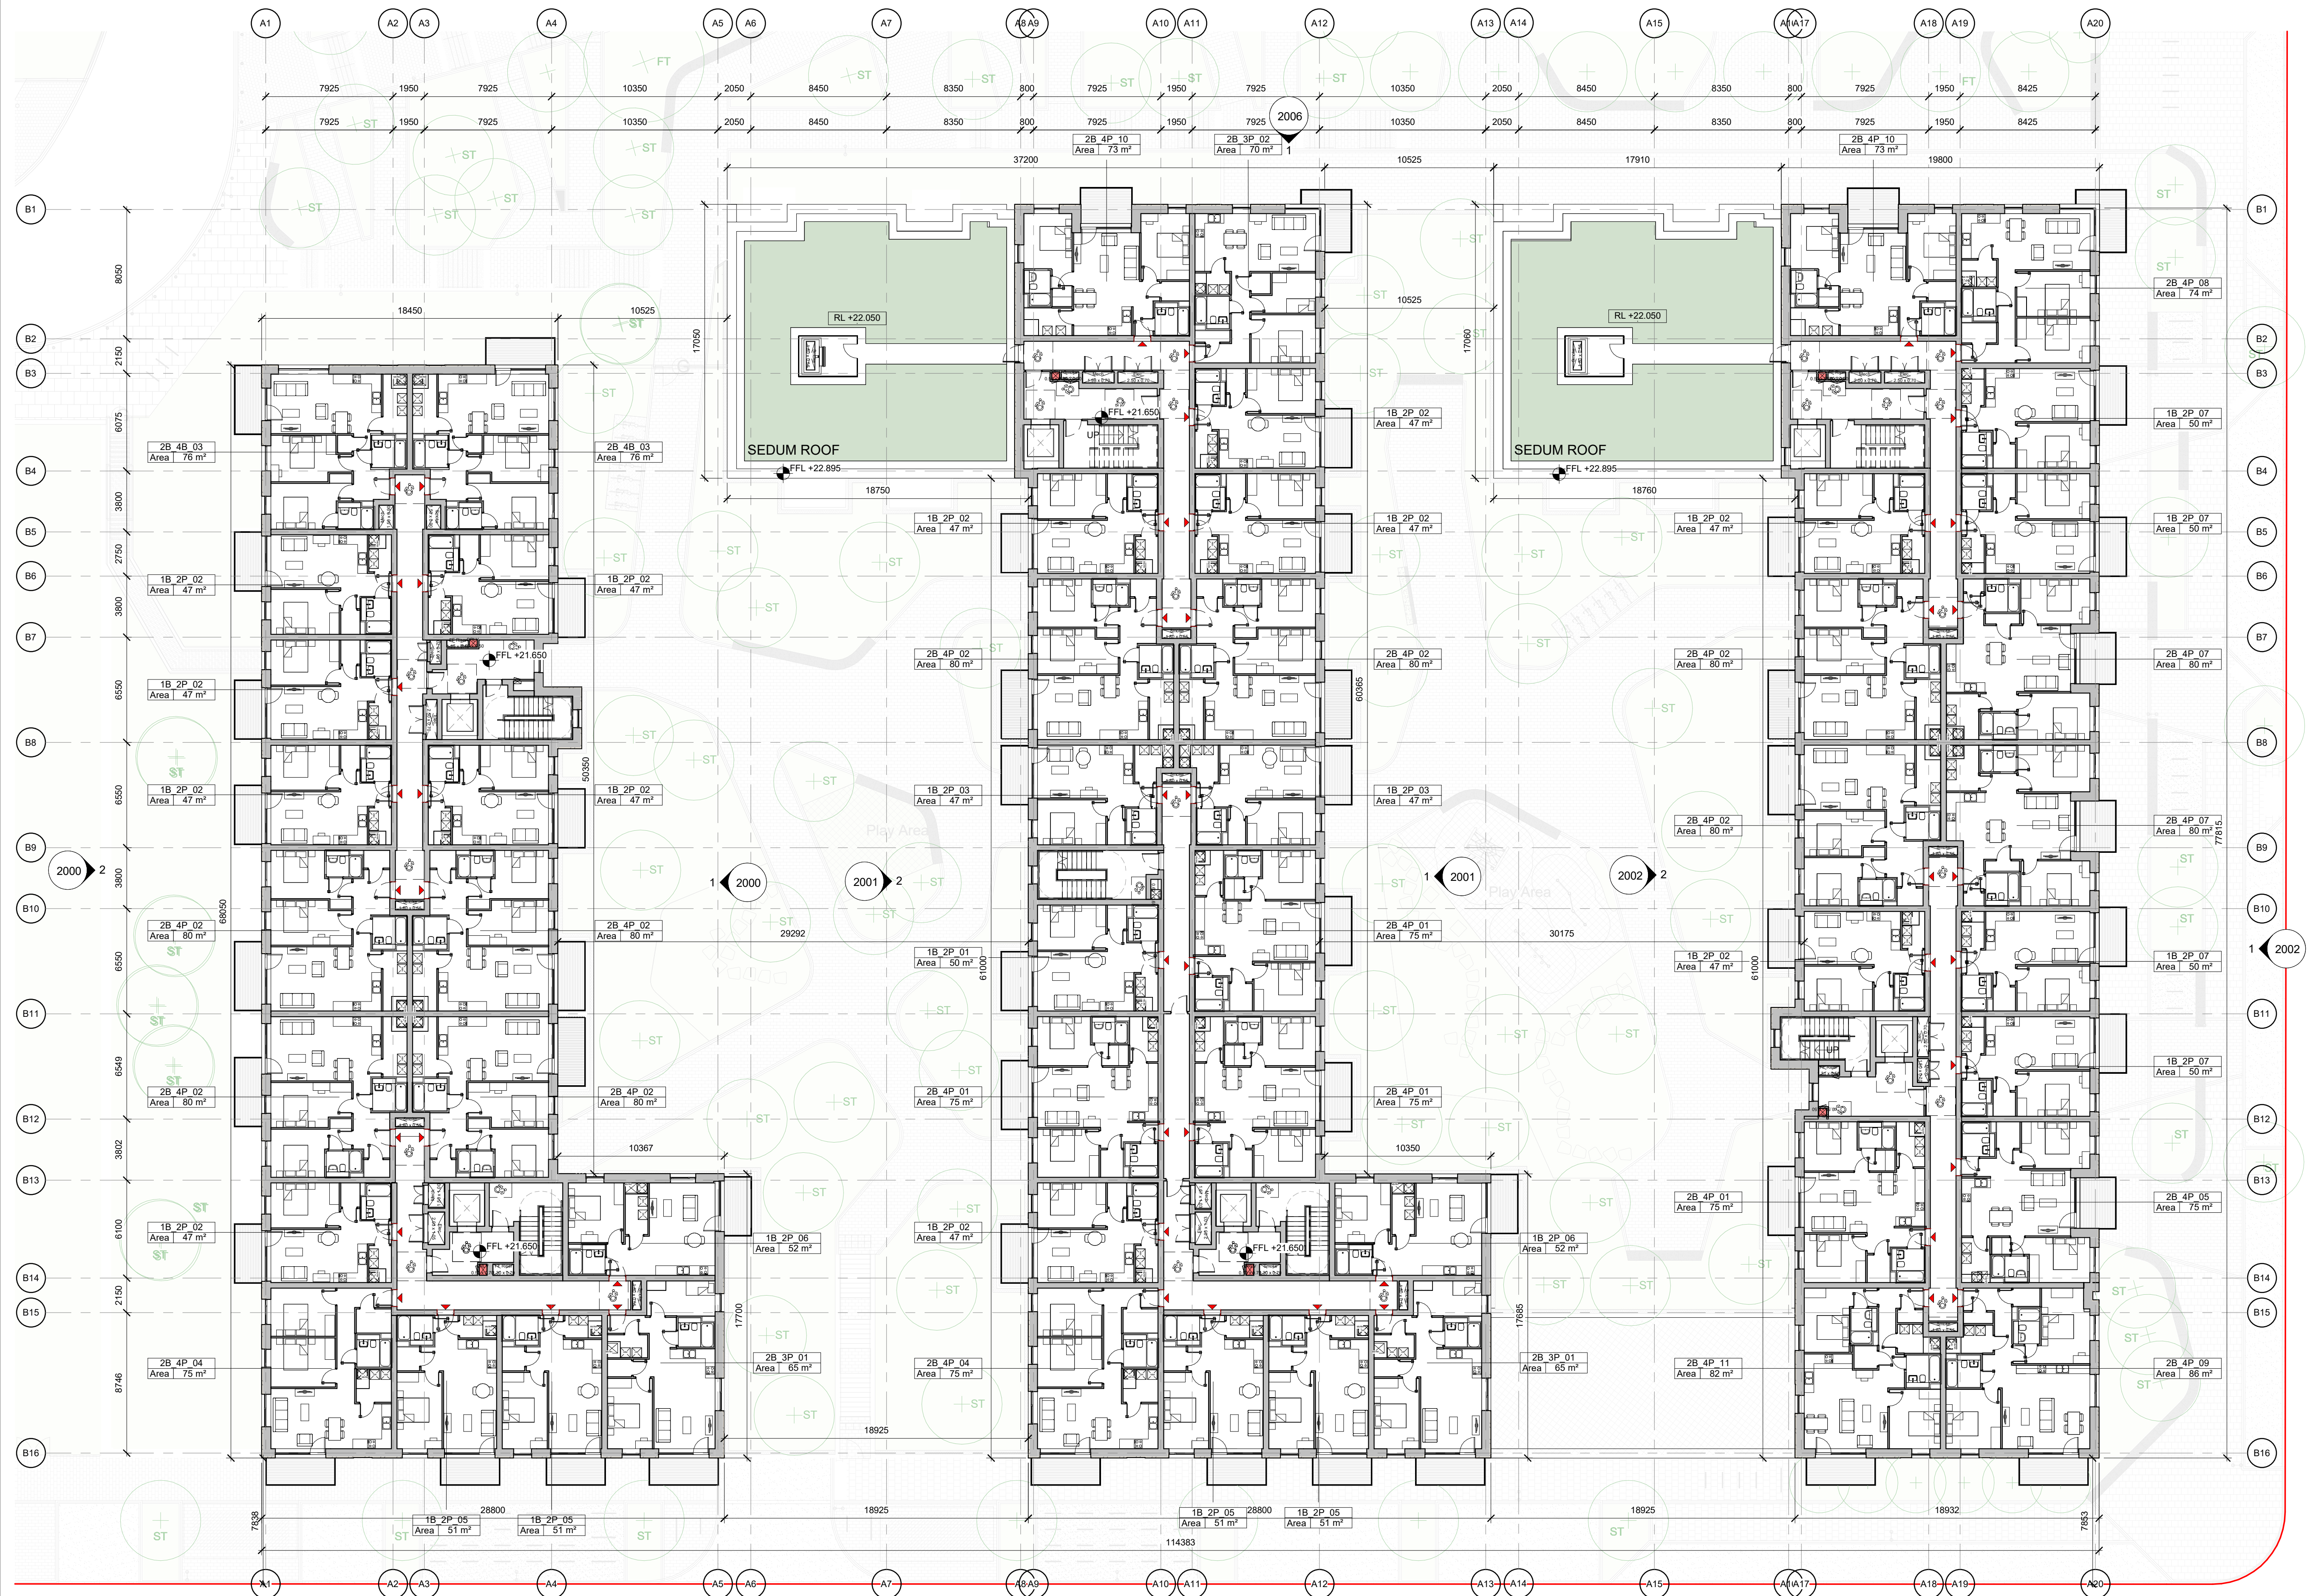


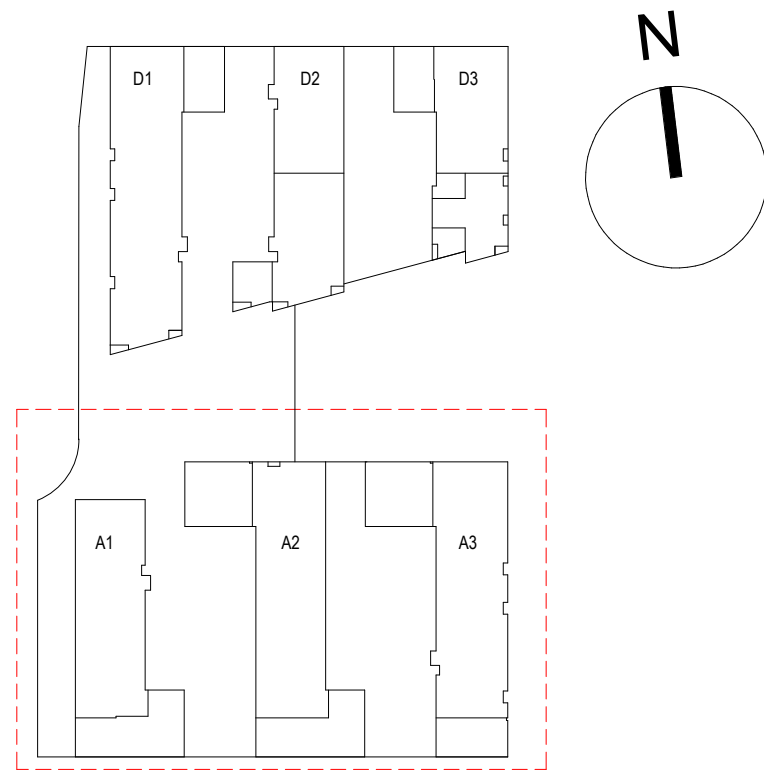

GENERAL ARRANGEMENT

— SITE BOUNDARY

— FUTURE IRISH RAIL BOUNDARY

— BIN STAGING AREA

REV	DATE	DESCRIPTION	EG	WM
P02	12/06/2026	ISSUED FOR PLANNING	EG	WM
P01	30/01/2026	ISSUED FOR LRD OPINION	EG	WM
REV	DATE	DESCRIPTION	CKH	DRN

STATUS CODE DESCRIPTION

ISSUED FOR PLANNING APPROVAL

CLIENT

THE LAND DEVELOPMENT AGENCY

PROJECT

STAPOLIN PHASE 2

DRAWING

GENERAL ARRANGEMENT

04 - PROPOSED FOURTH FLOOR PLAN BLOCK A

PROJECT NUMBER		DATE
951220		12/06/2026
SCALE@ A1		DRAWN/CHECKED:
1: 200		WM/ EG
STATUS CODE:	DRAWING NUMBER	REVISION
A1	STAP-HJL-A-04-DR-A-1014	P02

Henry J Lyons

Architecture • Interiors
henryjlyons.com

+353 1 888 3333
info@henryjlyons.com

51-54 Pearse Street
Dublin D02 KA66