


NOTE
ALL DIMENSIONS TO BE CHECKED ON SITE
NO DIMENSIONS TO BE SCALED FROM THIS DRAWING
THIS DRAWING IS TO BE READ IN CONJUNCTION WITH
RELEVANT CONSULTANT'S DRAWINGS
REPORT ANY DISCREPANCY DIRECTLY TO HENRY J LYONS

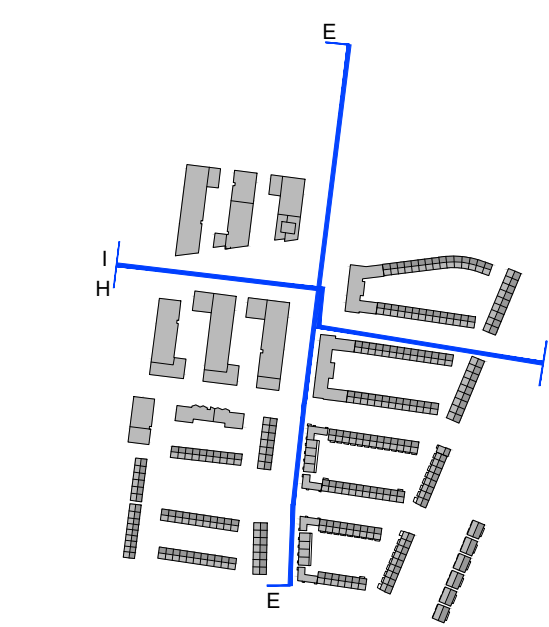


KEY PLAN

01 PROPOSED SECTION E-E, LONGFIELD ROAD
SCALE: 1:500



02 PROPOSED SECTION H-H, RACECOURSE GROVE NORTH ELEVATION
SCALE: 1:500

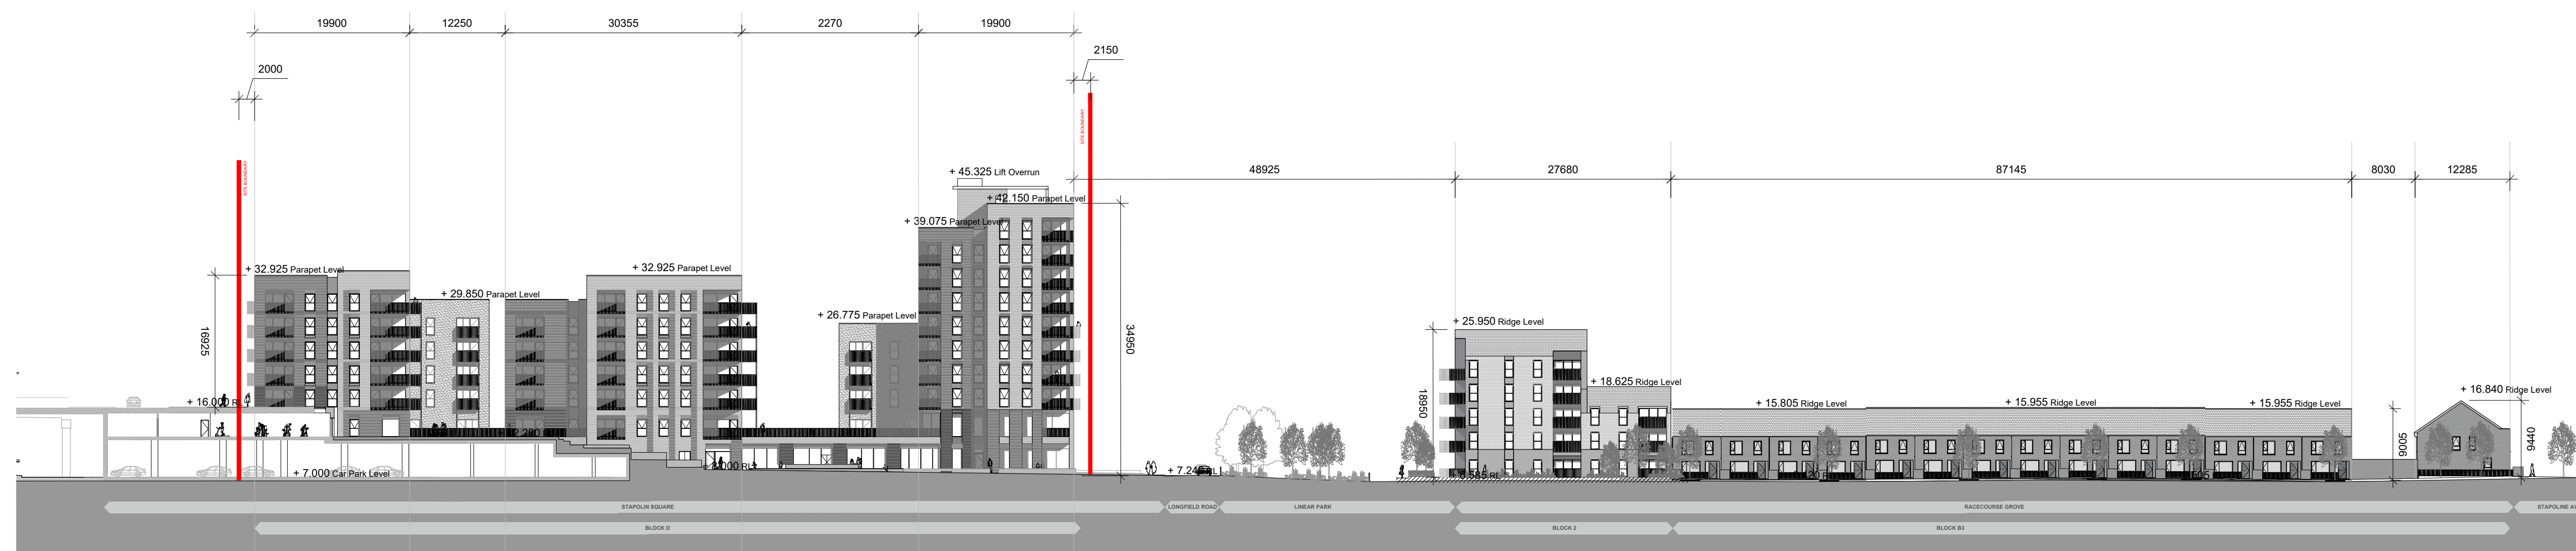

03 PROPOSED SECTION I-I, RACECOURSE GROVE SOUTH ELEVATION
SCALE: 1:500

PROJ	18.08.2020	ISSUED FOR PLANNING	EC	WJ
PROJ	30.01.2021	ISSUED FOR L20 OPENING	EC	WJ
PROJ	27.10.2021	ISSUED FOR PLANNING	EC	WJ
PROJ	28.05.2021	ISSUED FOR PLANNING	EC	WJ
REV	DATE	DESCRIPTION	BY	CHKD

PLANNING

Henry J Lyons

Architecture + Interiors +353 1 888 3333 51-54 Pearse Street
henryjlyons.com info@henryjlyons.com Dublin D02 KA68

CLIENT
The Land Development Agency

PROJECT

Staplin, Baldoye
Phase 2 Planning Amendment

JOB NUMBER: 950659
DATE: October 2022
SCALE: 1:500 (BA)
DRAWN: MC
CHECKED: CP
STATUS: EXISTING PERMITTED SITE ELEVATIONS

DRAWING
EXISTING PERMITTED
SITE ELEVATIONS

BLOCK: DRAWING NUMBER: ZONE: REVISED: 04

STAP-HJL-A-XX-DR-A-0020

© Henry J Lyons