


NOTE
ALL DIMENSIONS TO BE CHECKED ON SITE
NO DIMENSIONS TO BE SCALED FROM THIS DRAWING
THIS DRAWING IS TO BE READ IN CONJUNCTION WITH
RELEVANT CONSULTANTS DRAWINGS
REPORT ANY DISCREPANCY DIRECTLY TO HENRY J LYONS

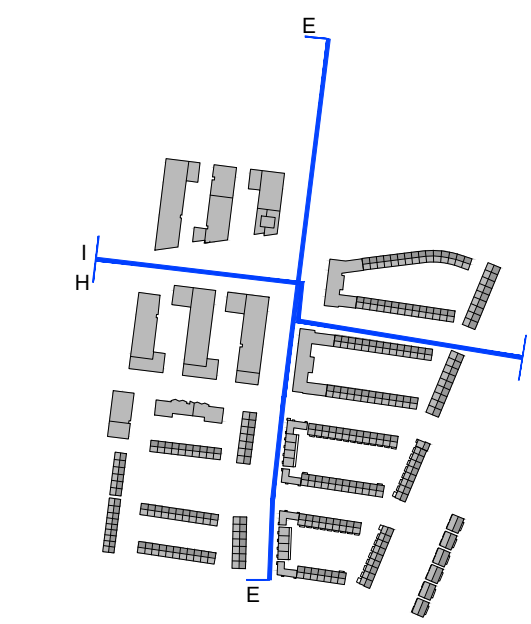


KEY PLAN


SITE BOUNDARY



01 PROPOSED SECTION E-E, LONGFIELD ROAD
0021 SCALE: 1:500

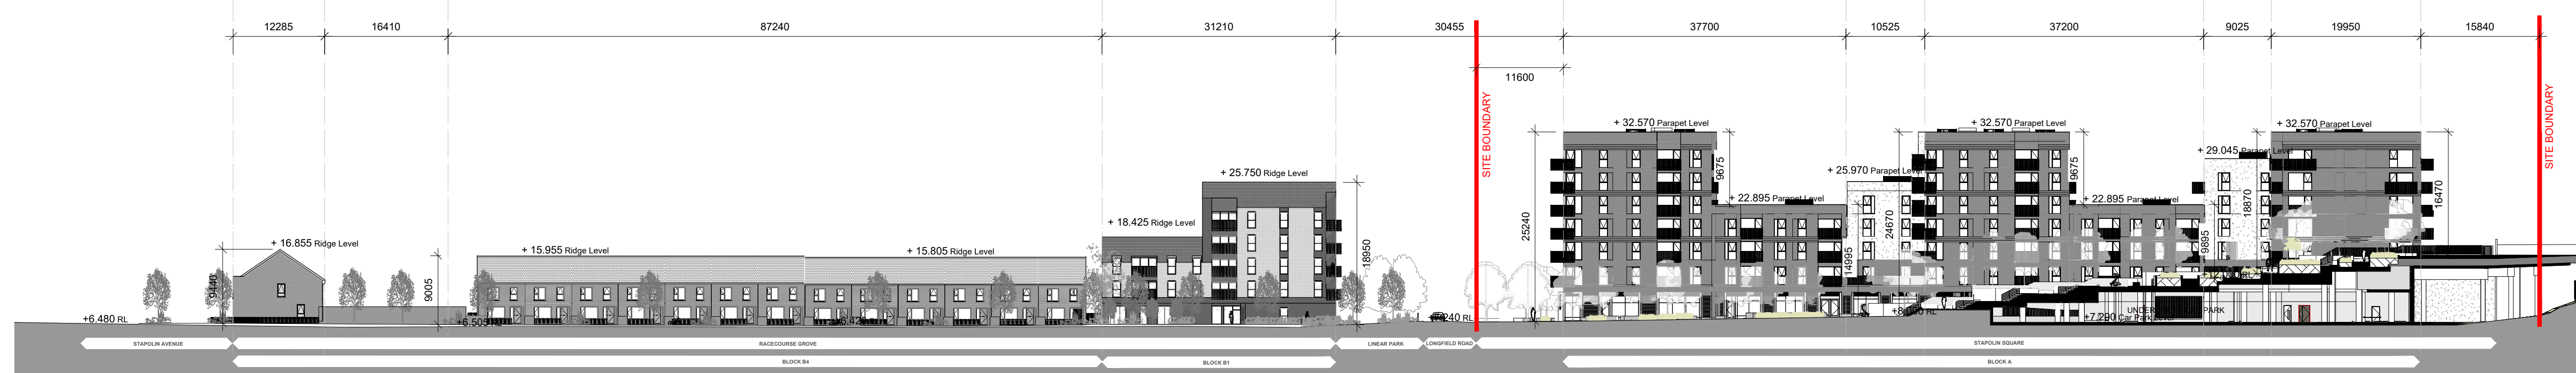

02 PROPOSED SECTION H-H, RACECOURSE GROVE NORTH ELEVATION
0021 SCALE: 1:500

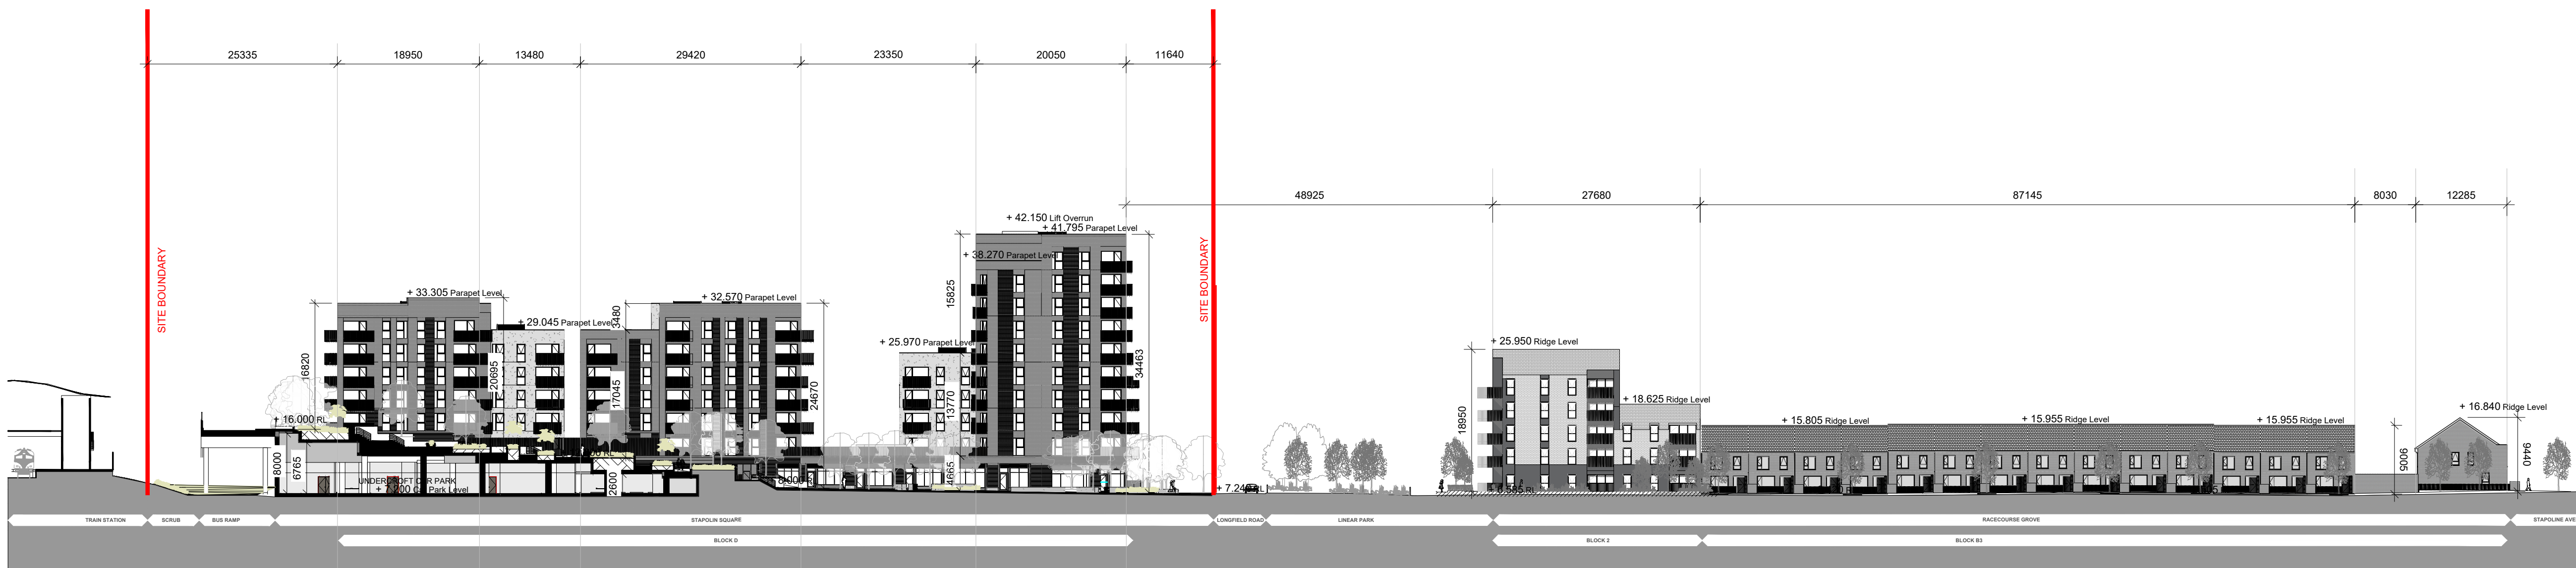

03 PROPOSED SECTION I-I, RACECOURSE GROVE SOUTH ELEVATION
0021 SCALE: 1:500

REV	DATE	DESCRIPTION	EG	WM
P01	16.06.2026	ISSUED FOR PLANNING	EG	WM
P02	26.01.2026	ISSUED FOR LAD OPINION	EG	WM
REV	DATE	DESCRIPTION	CHECK	DRY

PLANNING

Henry J Lyons

Architecture • Interiors • 353 1 888 3333 • 51-54 Pearse Street
henryjlyons.com info@henryjlyons.com Dublin D02 KA66

CLIENT
The Land Development Agency

PROJECT

Stapolin, Baldoyle
Phase 2 Planning Amendment

JOB NUMBER: 950659
DATE: Jan 2026
SCALE: 1:500 (A0)
DRAWN: EM
CHECKED: CP
FILE NAME: STAP-HJL-A-XX-DR-A-0021 PROPOSED SITE ELEVATIONS

DRAWING

Proposed
Site Elevations

BLOCK DRAWING NUMBER ZONE REVISION
02

STAP-HJL-A-XX-DR-A-0021

© Henry J Lyons