

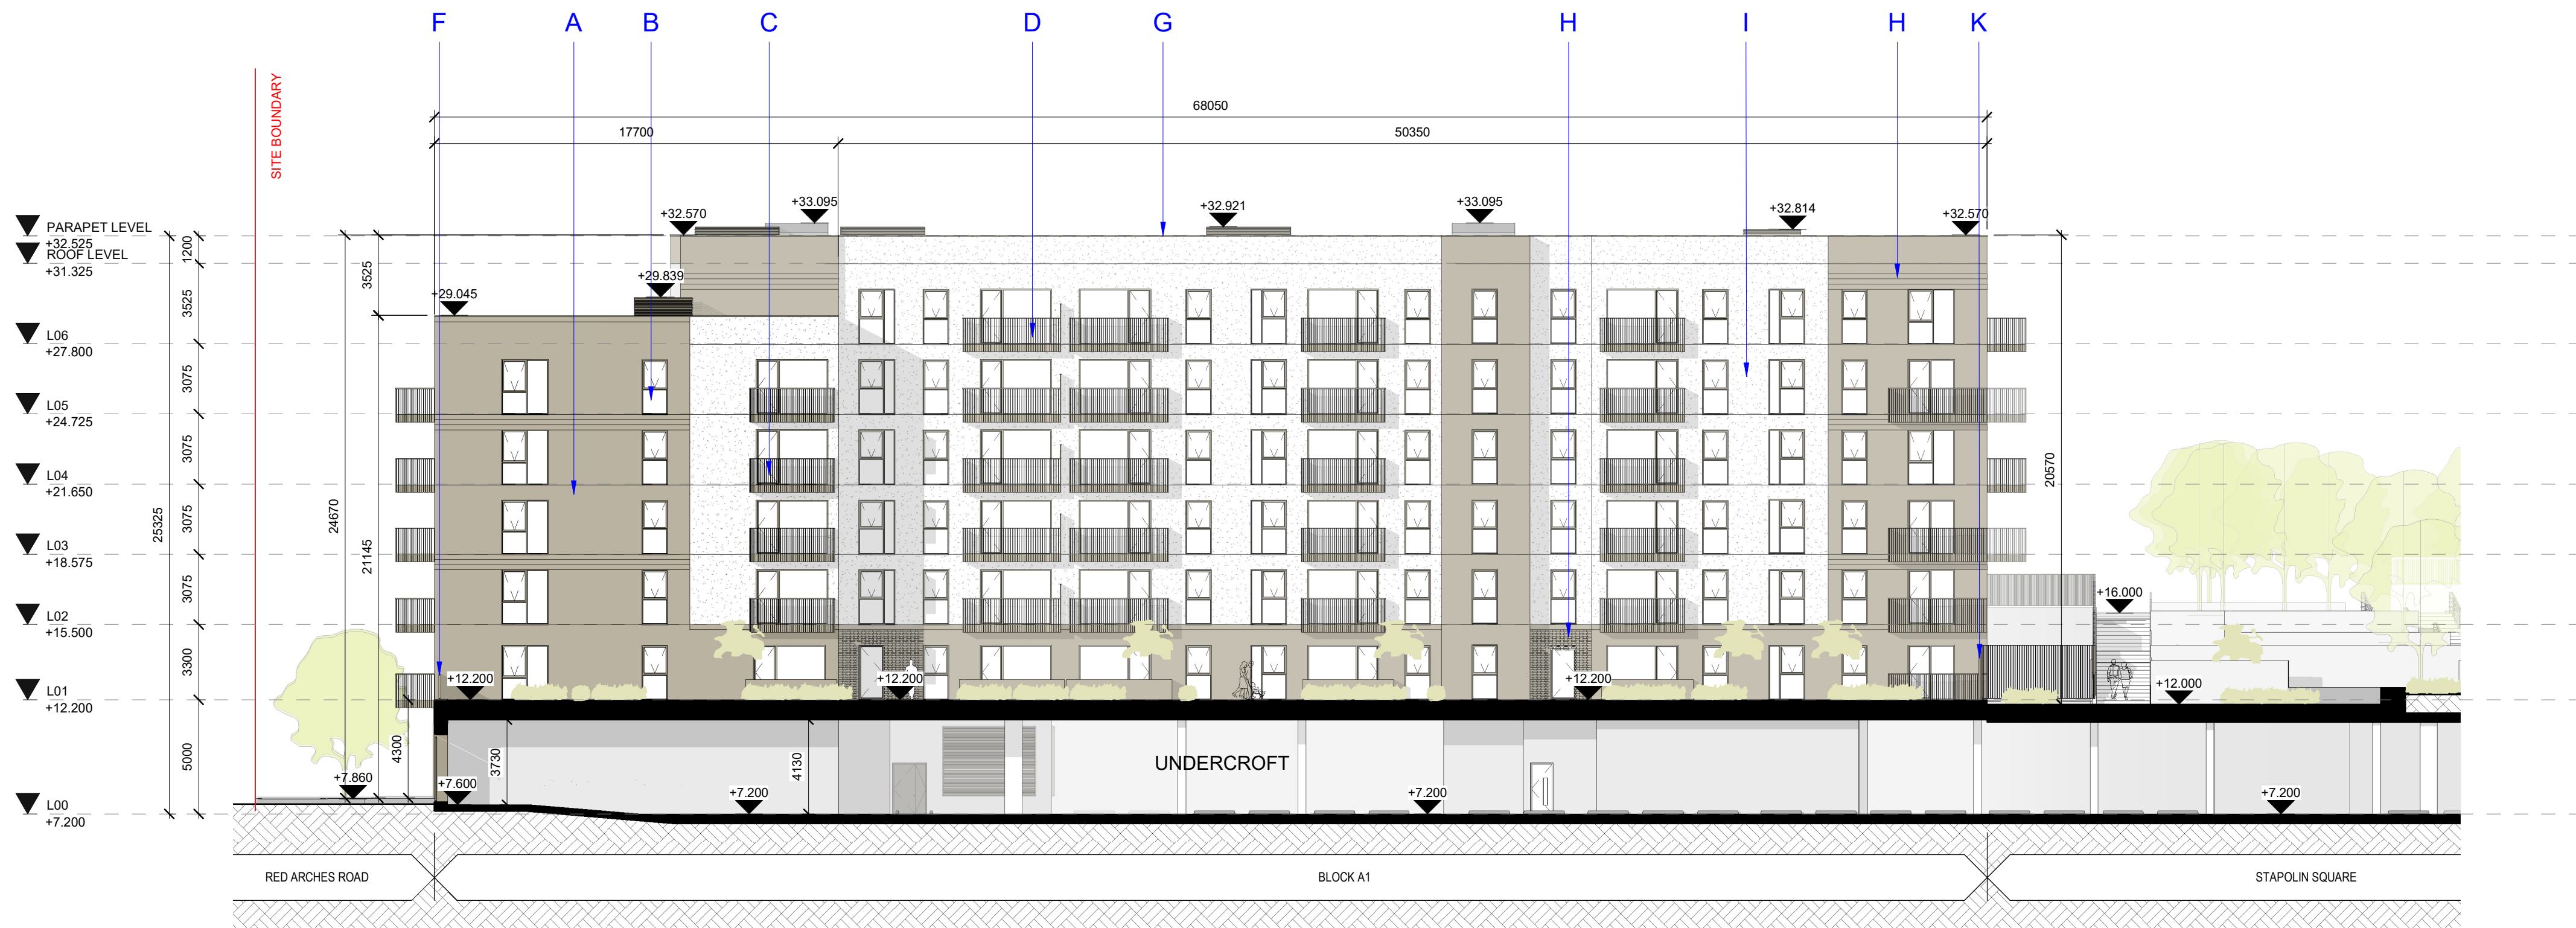


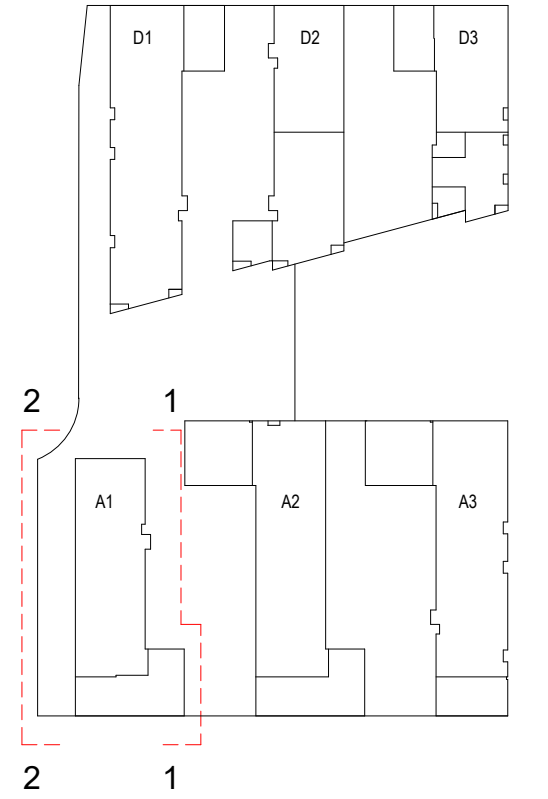

MATERIAL LEGEND

- A. SELECTED BRICK
B. FRAMED WINDOW, TO SELECTED FINISH
C. FRAMED GLASS WINDOW AND DOOR, TO SELECTED FINISH
D. METAL BALUSTRADE BALCONY, TO SELECTED FINISH
E. CURTAIN WALLING SYSTEM TO SELECTED FINISH
F. BALUSTRADE TO SELECTED FINISH
G. COPING, TRIMS, FLASHING TO SELECTED FINISH
H. SPECIAL BRICK BOND/DETAILING
I. SELECTED RENDER
J. LOUVRED WITH PPC FINISH
K. METAL FENCE WITH SELECTED PAINT FINISH

BLOCK A1 - EAST ELEVATION
1 : 200

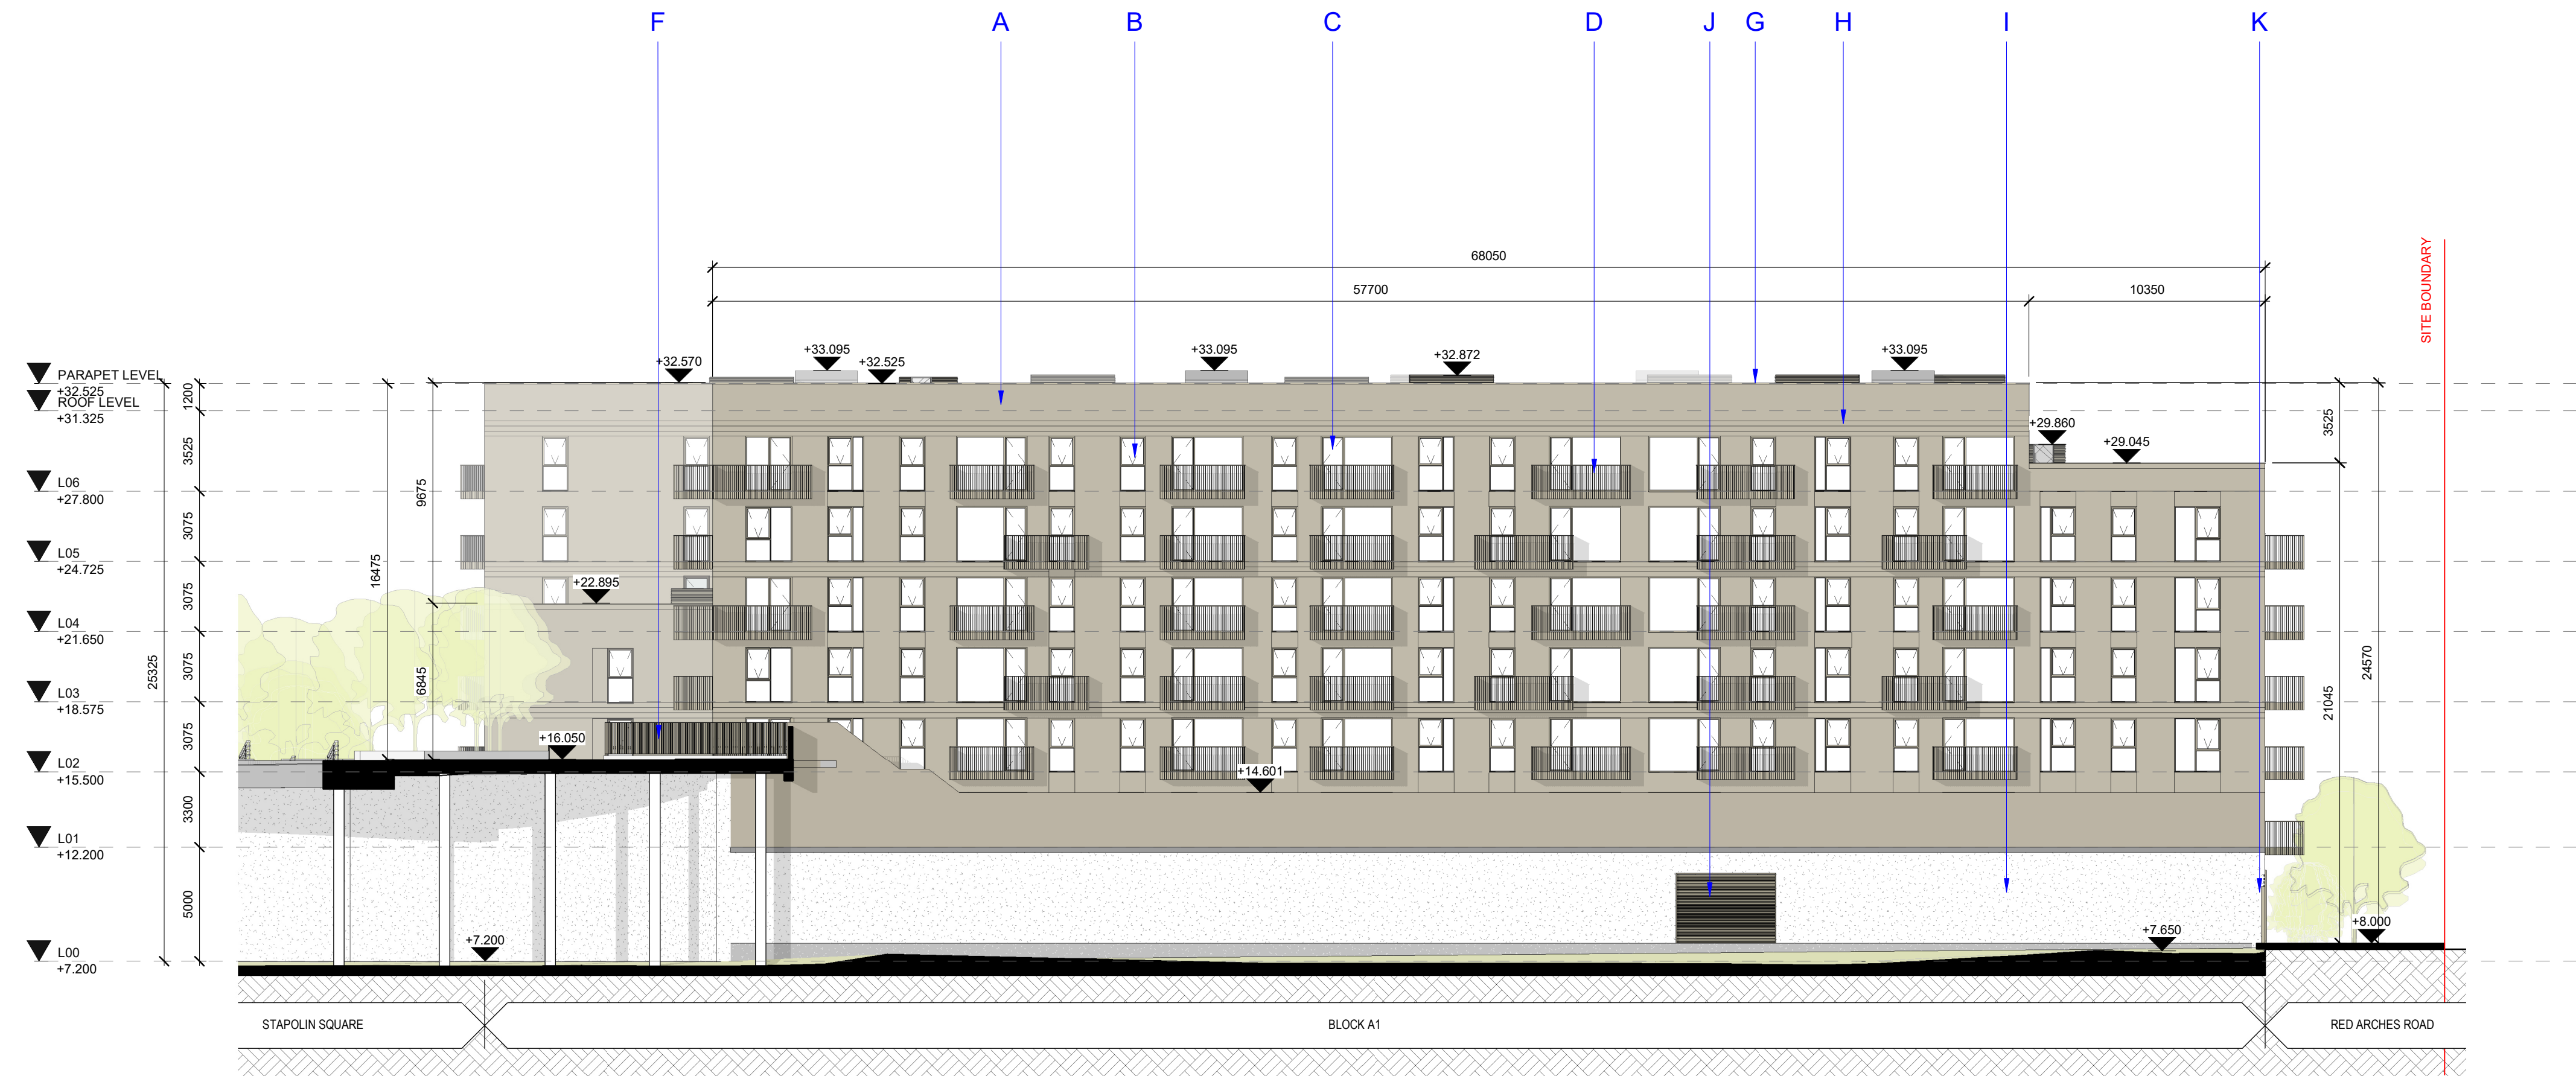

2 **BLOCK A1 - WEST ELEVATION**
1 : 200

P02	05/06/2026	ISSUED FOR PLANNING	EG	WM	
P01	30/01/2026	ISSUED FOR LR0 OPINION	EG	WM	
REV	DATE	DESCRIPTION	CKH	DRN	

STATUS CODE DESCRIPTION

ISSUED FOR PLANNING APPROVAL

CLIENT
THE LAND DEVELOPMENT AGENCY

PROJECT
STAPOLIN PHASE 2

DRAWING

ELEVATIONS

A1 - PROPOSED EAST WEST

PROJECT NUMBER 951220		DATE 05/06/2026
SCALE@ A1 1 : 200		DRAWN/CHECKED: WM/ EG
STATUS CODE:	DRAWING NUMBER	REVISION
A1	STAP-HJL-A-ZZ-DR-A-2000	P02

Henry J Lyons