




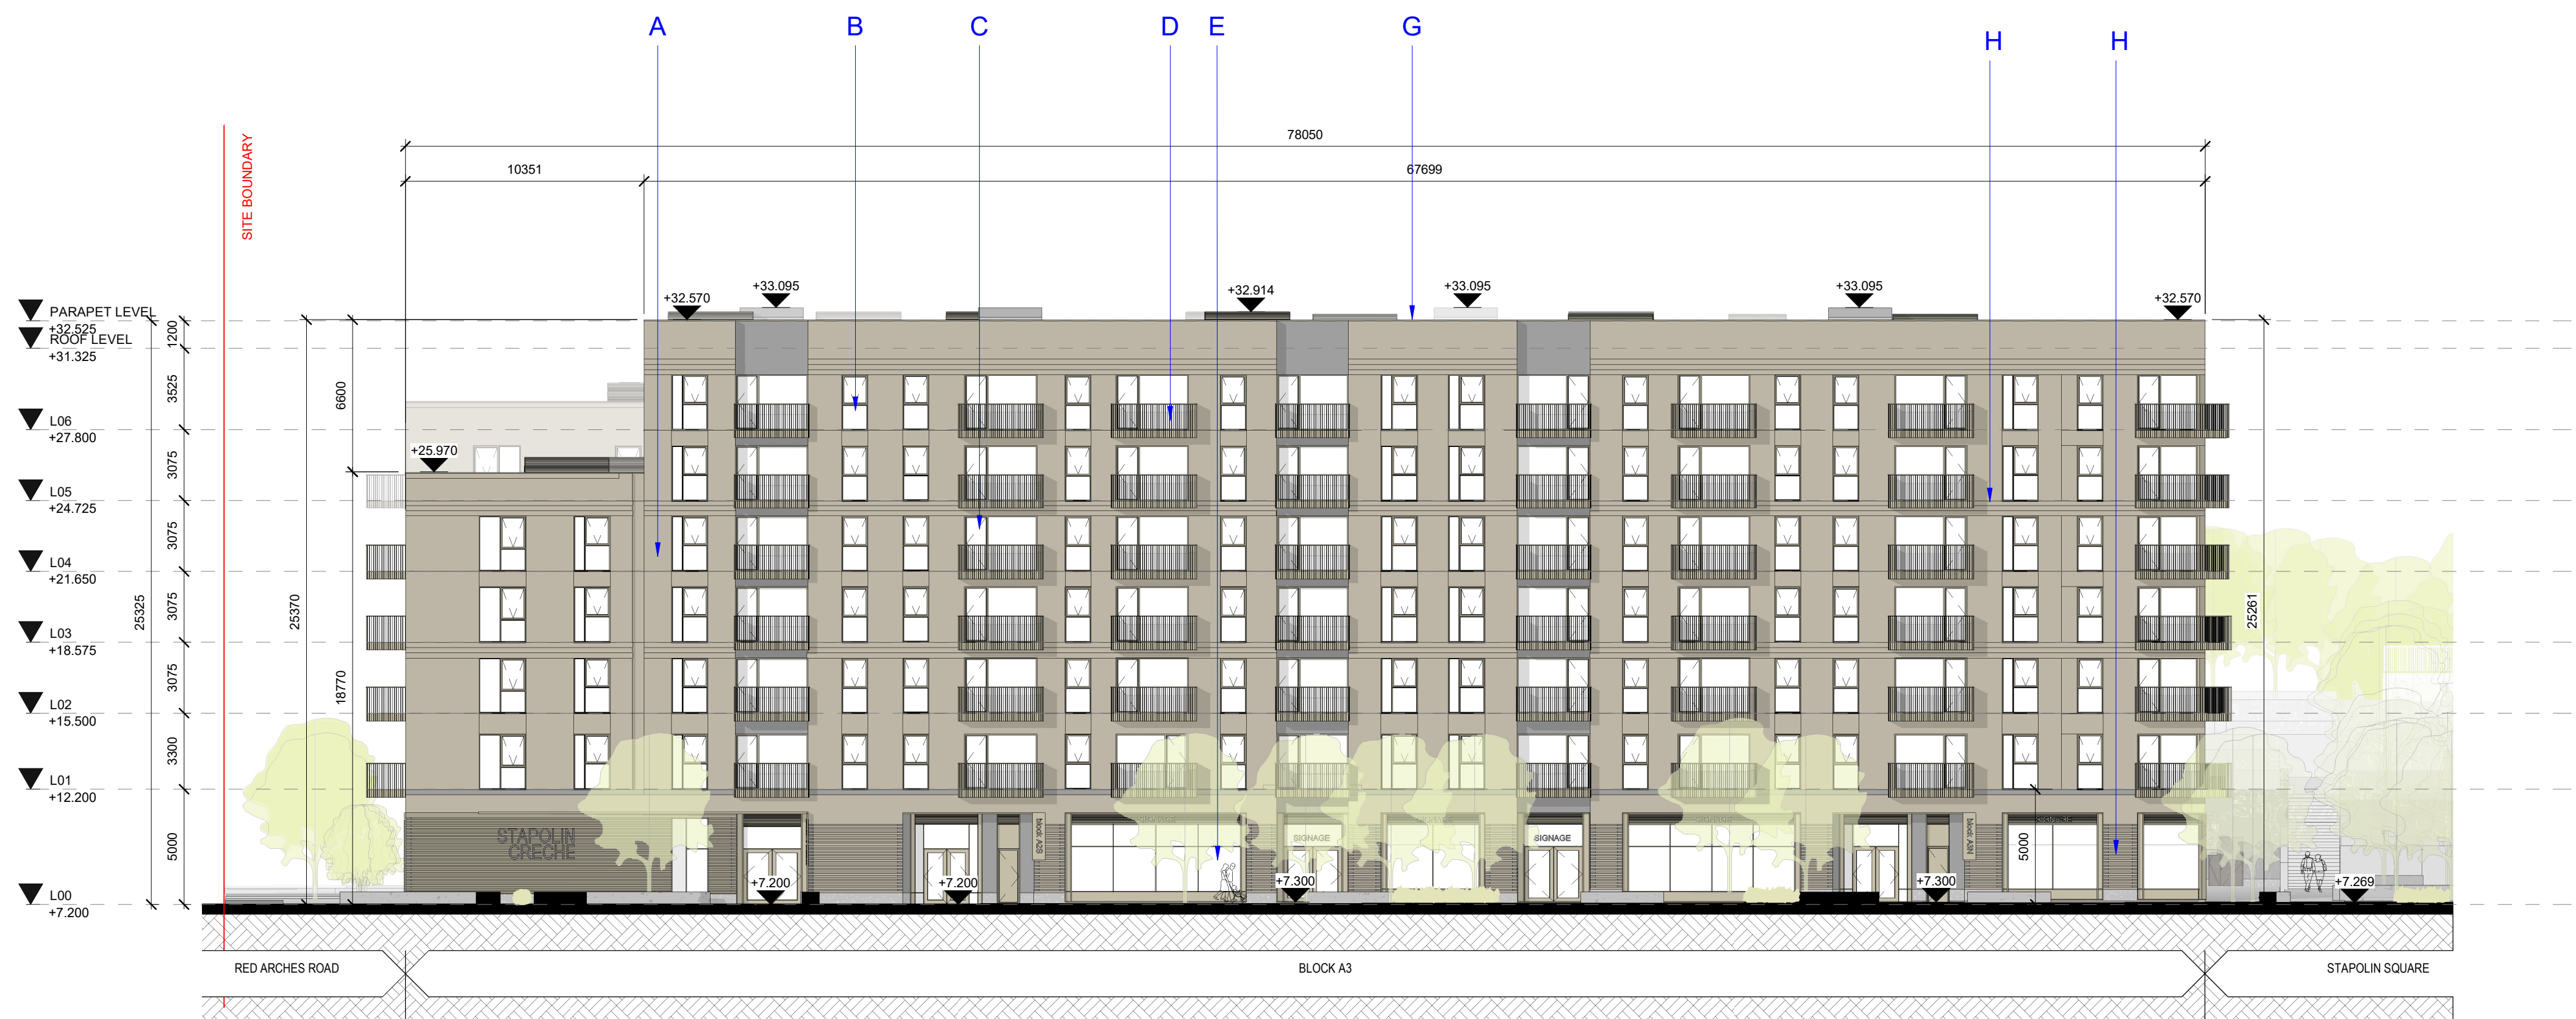

1 **BLOCK A3 - EAST ELEVATION**
1 : 200

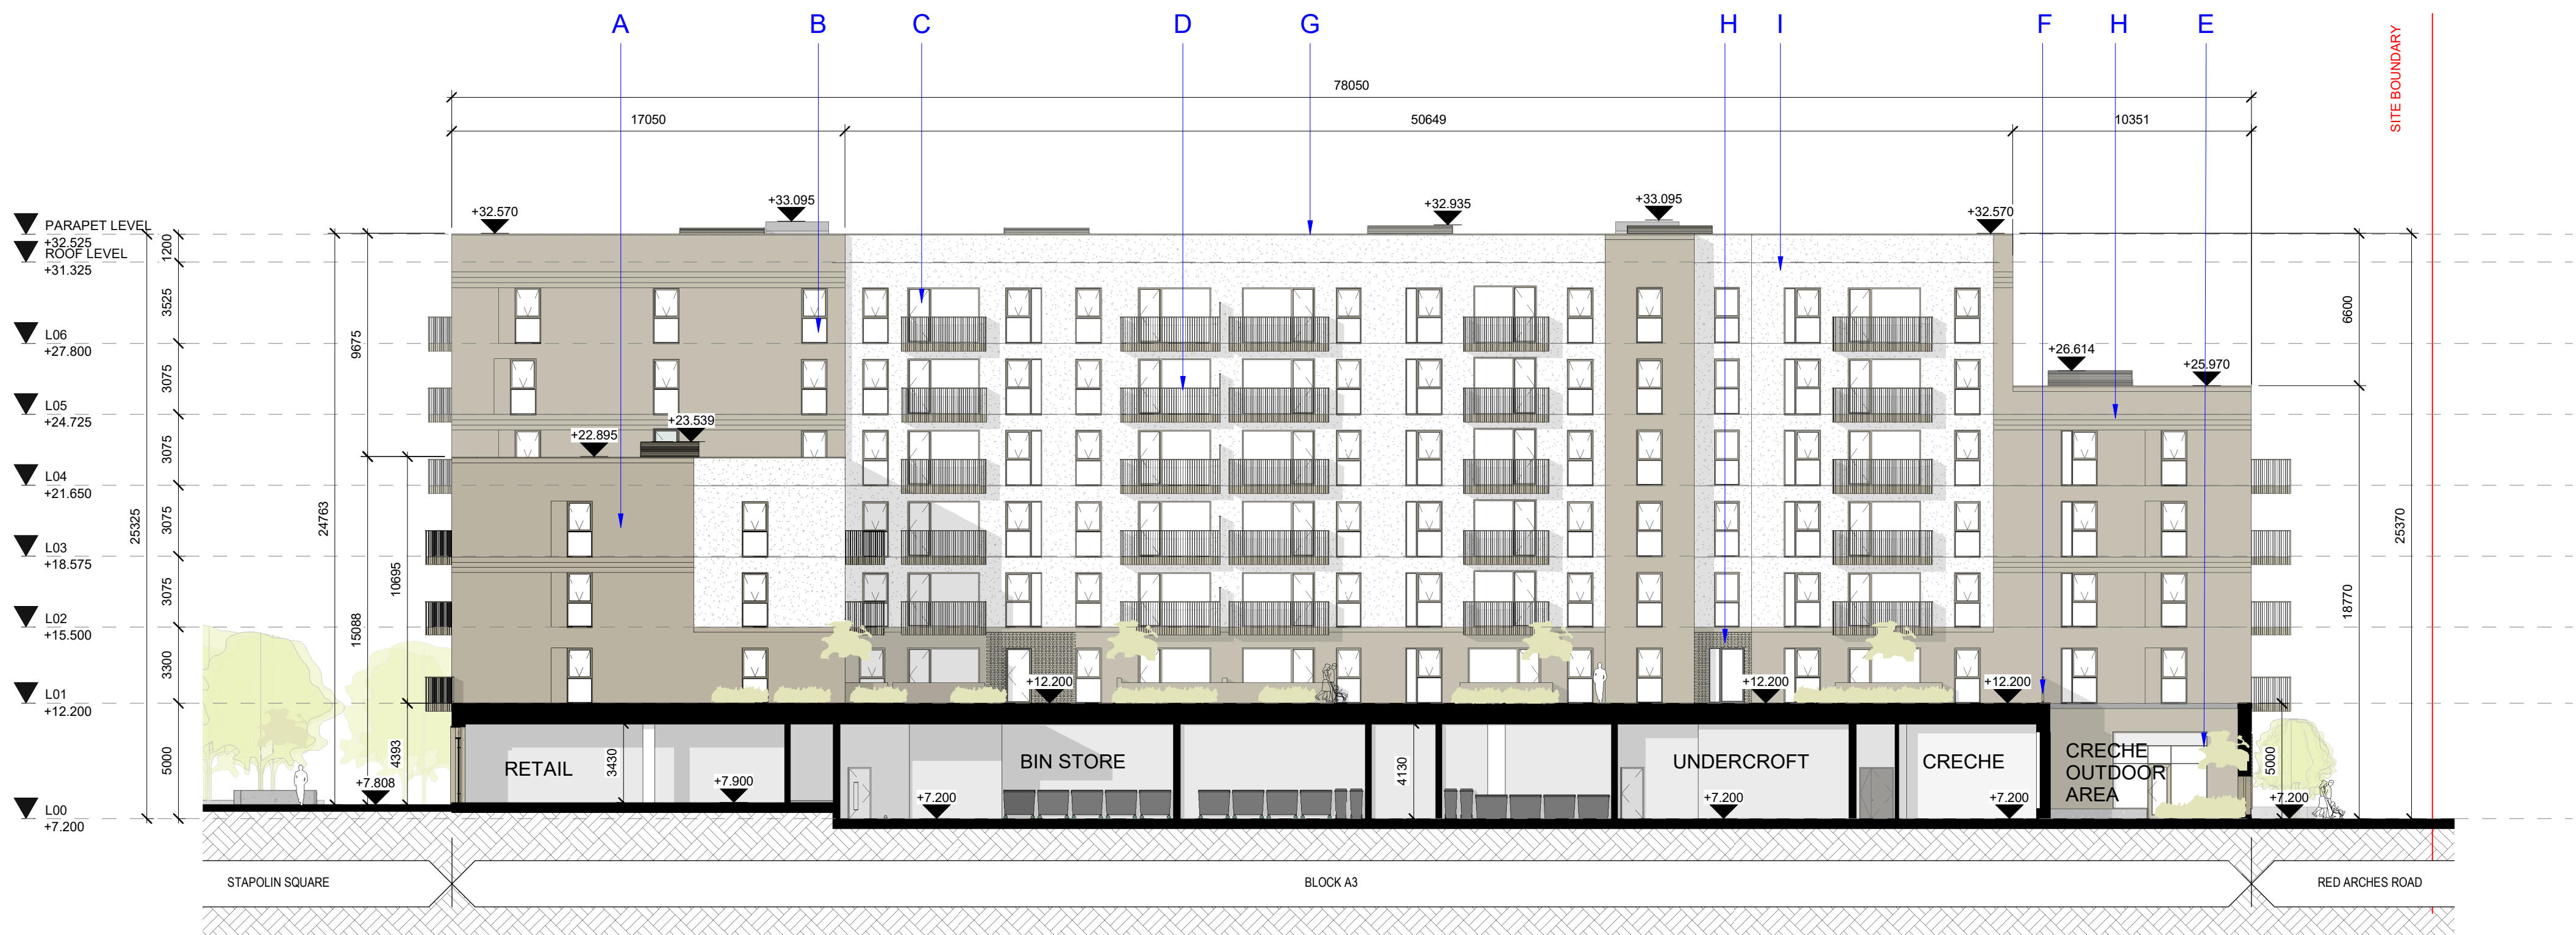

2 **BLOCK A3 - WEST ELEVATION**
1 : 200

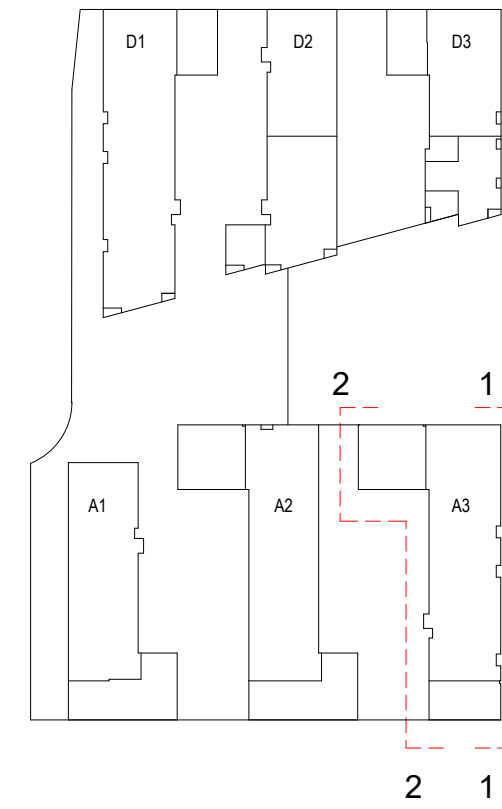

- MATERIAL LEGEND**
- A. SELECTED BRICK
 - B. FRAMED WINDOW, TO SELECTED FINISH
 - C. FRAMED GLASS WINDOW AND DOOR, TO SELECTED FINISH
 - D. METAL BALUSTRADE BALCONY, TO SELECTED FINISH
 - E. CURTAIN WALLING SYSTEM TO SELECTED FINISH
 - F. BALUSTRADE TO SELECTED FINISH
 - G. COPING, TRIMS, FLASHING TO SELECTED FINISH
 - H. SPECIAL BRICK BOND/DETAILING
 - I. SELECTED RENDER
 - J. LOUVRED WITH PPC FINISH
 - K. METAL FENCE WITH SELECTED PAINT FINISH

REV	DATE	DESCRIPTION	CHK	DRN
P02	05/06/2026	ISSUED FOR PLANNING	EG	WM
P01	30/01/2026	ISSUED FOR LRD OPINION	EG	WM

STATUS CODE DESCRIPTION
ISSUED FOR PLANNING APPROVAL

CLIENT
THE LAND DEVELOPMENT AGENCY

PROJECT
STAPOLIN PHASE 2

DRAWING
**ELEVATIONS
A3 - PROPOSED EAST WEST**

PROJECT NUMBER
951220

DATE
05/06/2026

SCALE@ A1
1 : 200

DRAWN/CHECKED:
WM/EG

STATUS CODE: DRAWING NUMBER REVISION
A1 STAP-HJL-A-ZZ-DR-A-2002 P02