



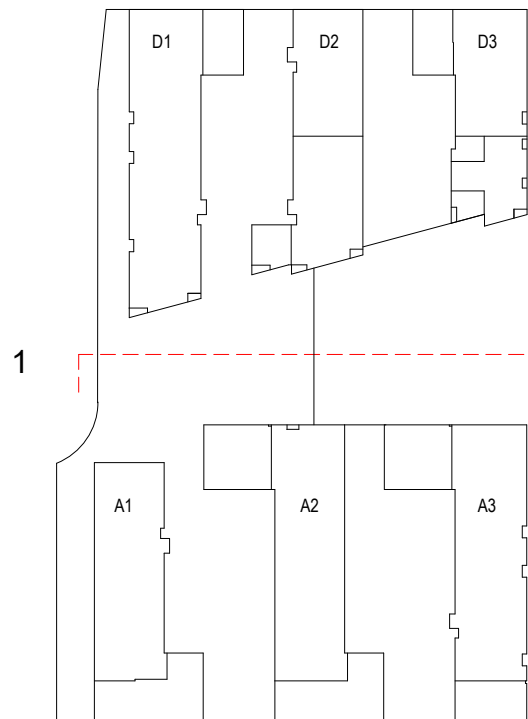

- MATERIAL LEGEND
- A. SELECTED BRICK
 - B. FRAMED WINDOW, TO SELECTED FINISH
 - C. FRAMED GLASS WINDOW AND DOOR, TO SELECTED FINISH
 - D. METAL BALUSTRADE BALCONY, TO SELECTED FINISH
 - E. CURTAIN WALLING SYSTEM TO SELECTED FINISH
 - F. BALUSTRADE TO SELECTED FINISH
 - G. COPING, TRIMS, FLASHING TO SELECTED FINISH
 - H. SPECIAL BRICK BOND/DETAILING
 - I. SELECTED RENDER
 - J. LOUVRED WITH PPC FINISH
 - K. METAL FENCE WITH SELECTED PAINT FINISH

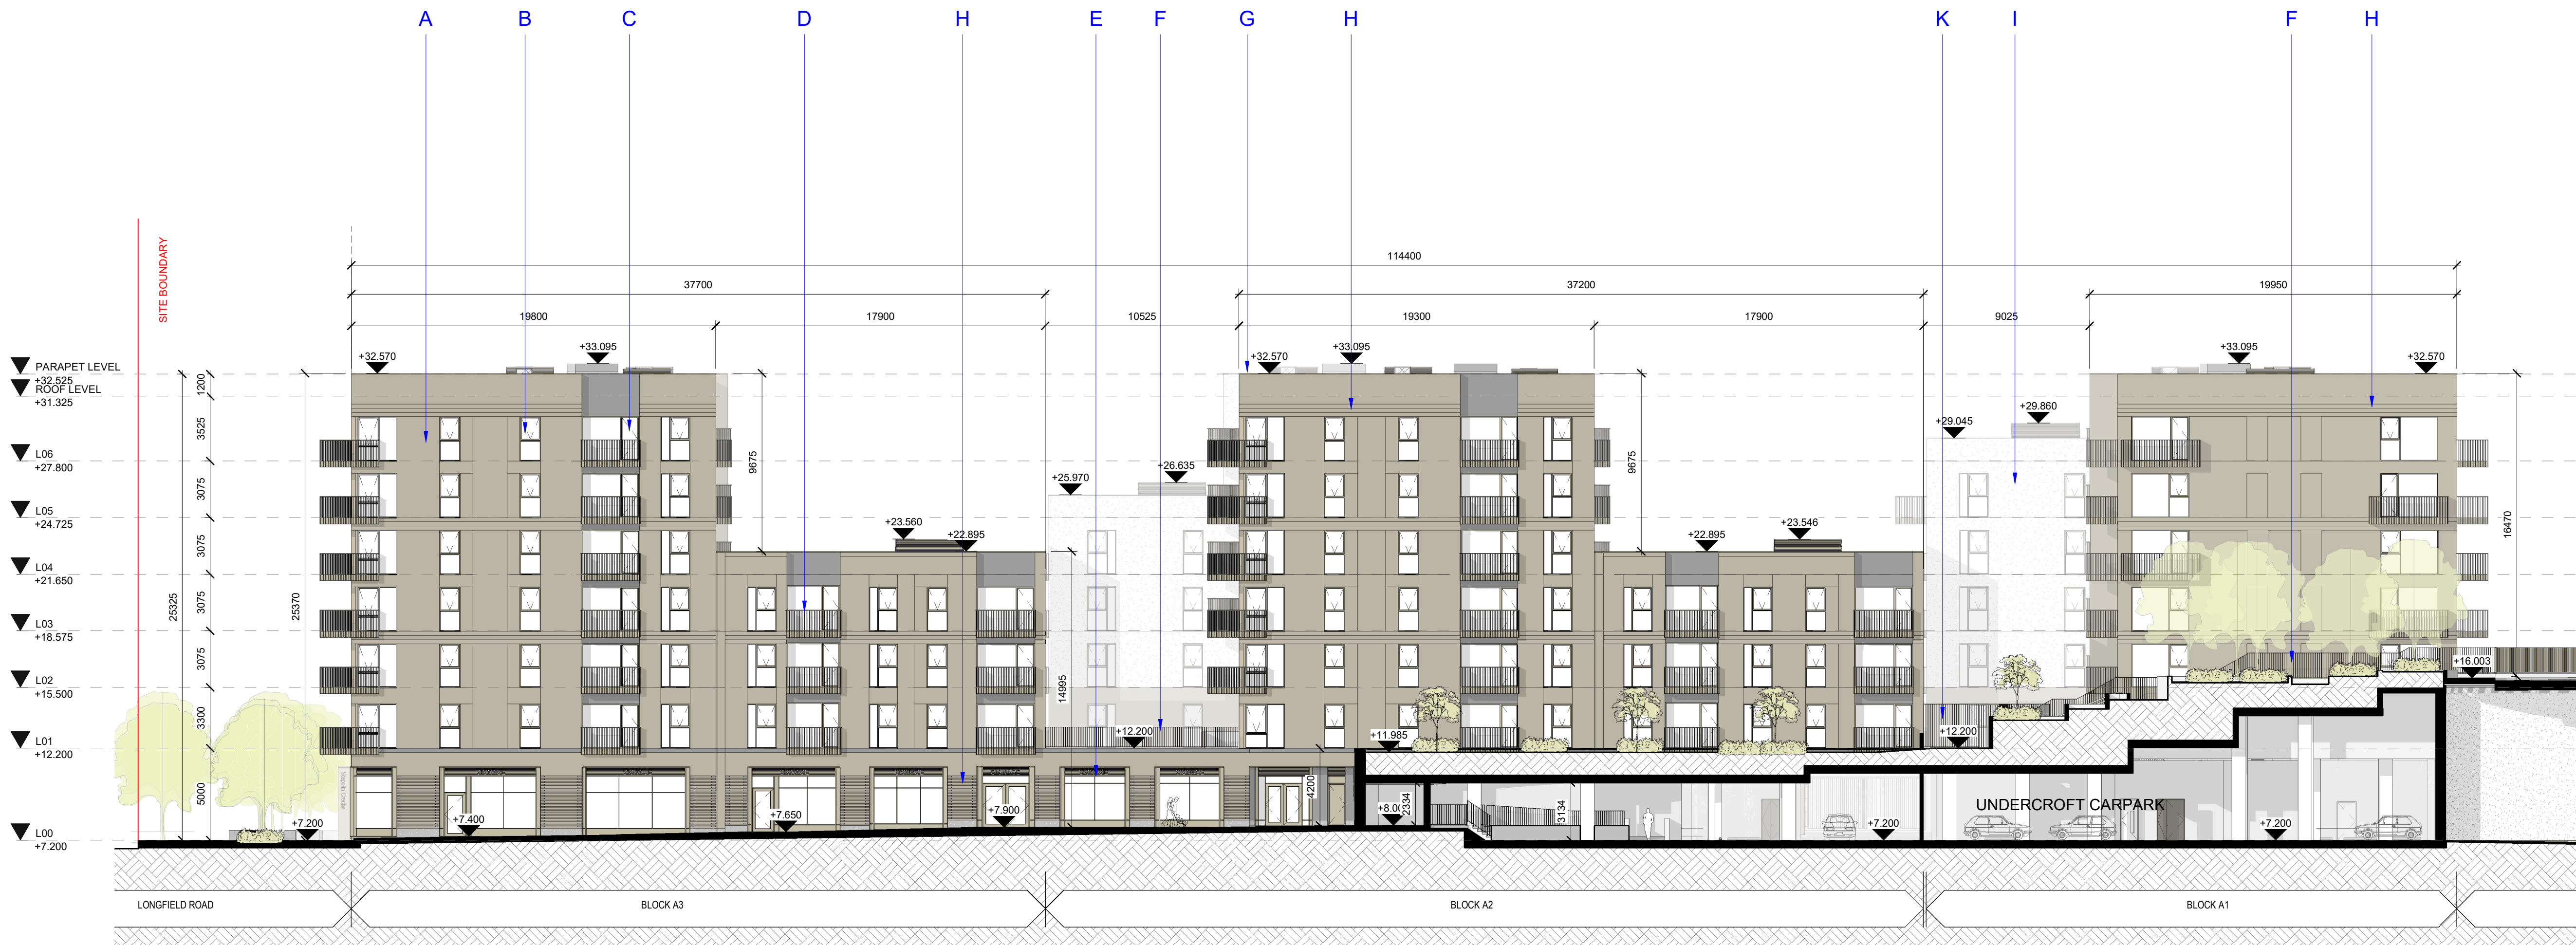

1 BLOCK A1 A2 A3 - NORTH ELEVATIONS
1 : 200

P02	05/06/2026	ISSUED FOR PLANNING	EG	WM	
P01	30/01/2026	ISSUED FOR LRD OPINION	EG	WM	
REV	DATE	DESCRIPTION	CKH	DRN	

STATUS CODE DESCRIPTION
ISSUED FOR PLANNING APPROVAL

CLIENT
THE LAND DEVELOPMENT AGENCY

PROJECT
STAPOLIN PHASE 2

DRAWING
ELEVATIONS
PROPOSED NORTH A1 A2 A3

PROJECT NUMBER 951220	DATE 05/06/2026
SCALE@ A1 1 : 200	DRAWN/CHECKED: WM/EG

STATUS CODE:	DRAWING NUMBER	REVISION
A1	STAP-HJL-A-ZZ-DR-A-2006	P02

Henry J Lyons

Architecture • Interiors
henryjlyons.com

+353 1 888 3333
info@henryjlyons.com

51-54 Pearse Street
Dublin D02 KA66