


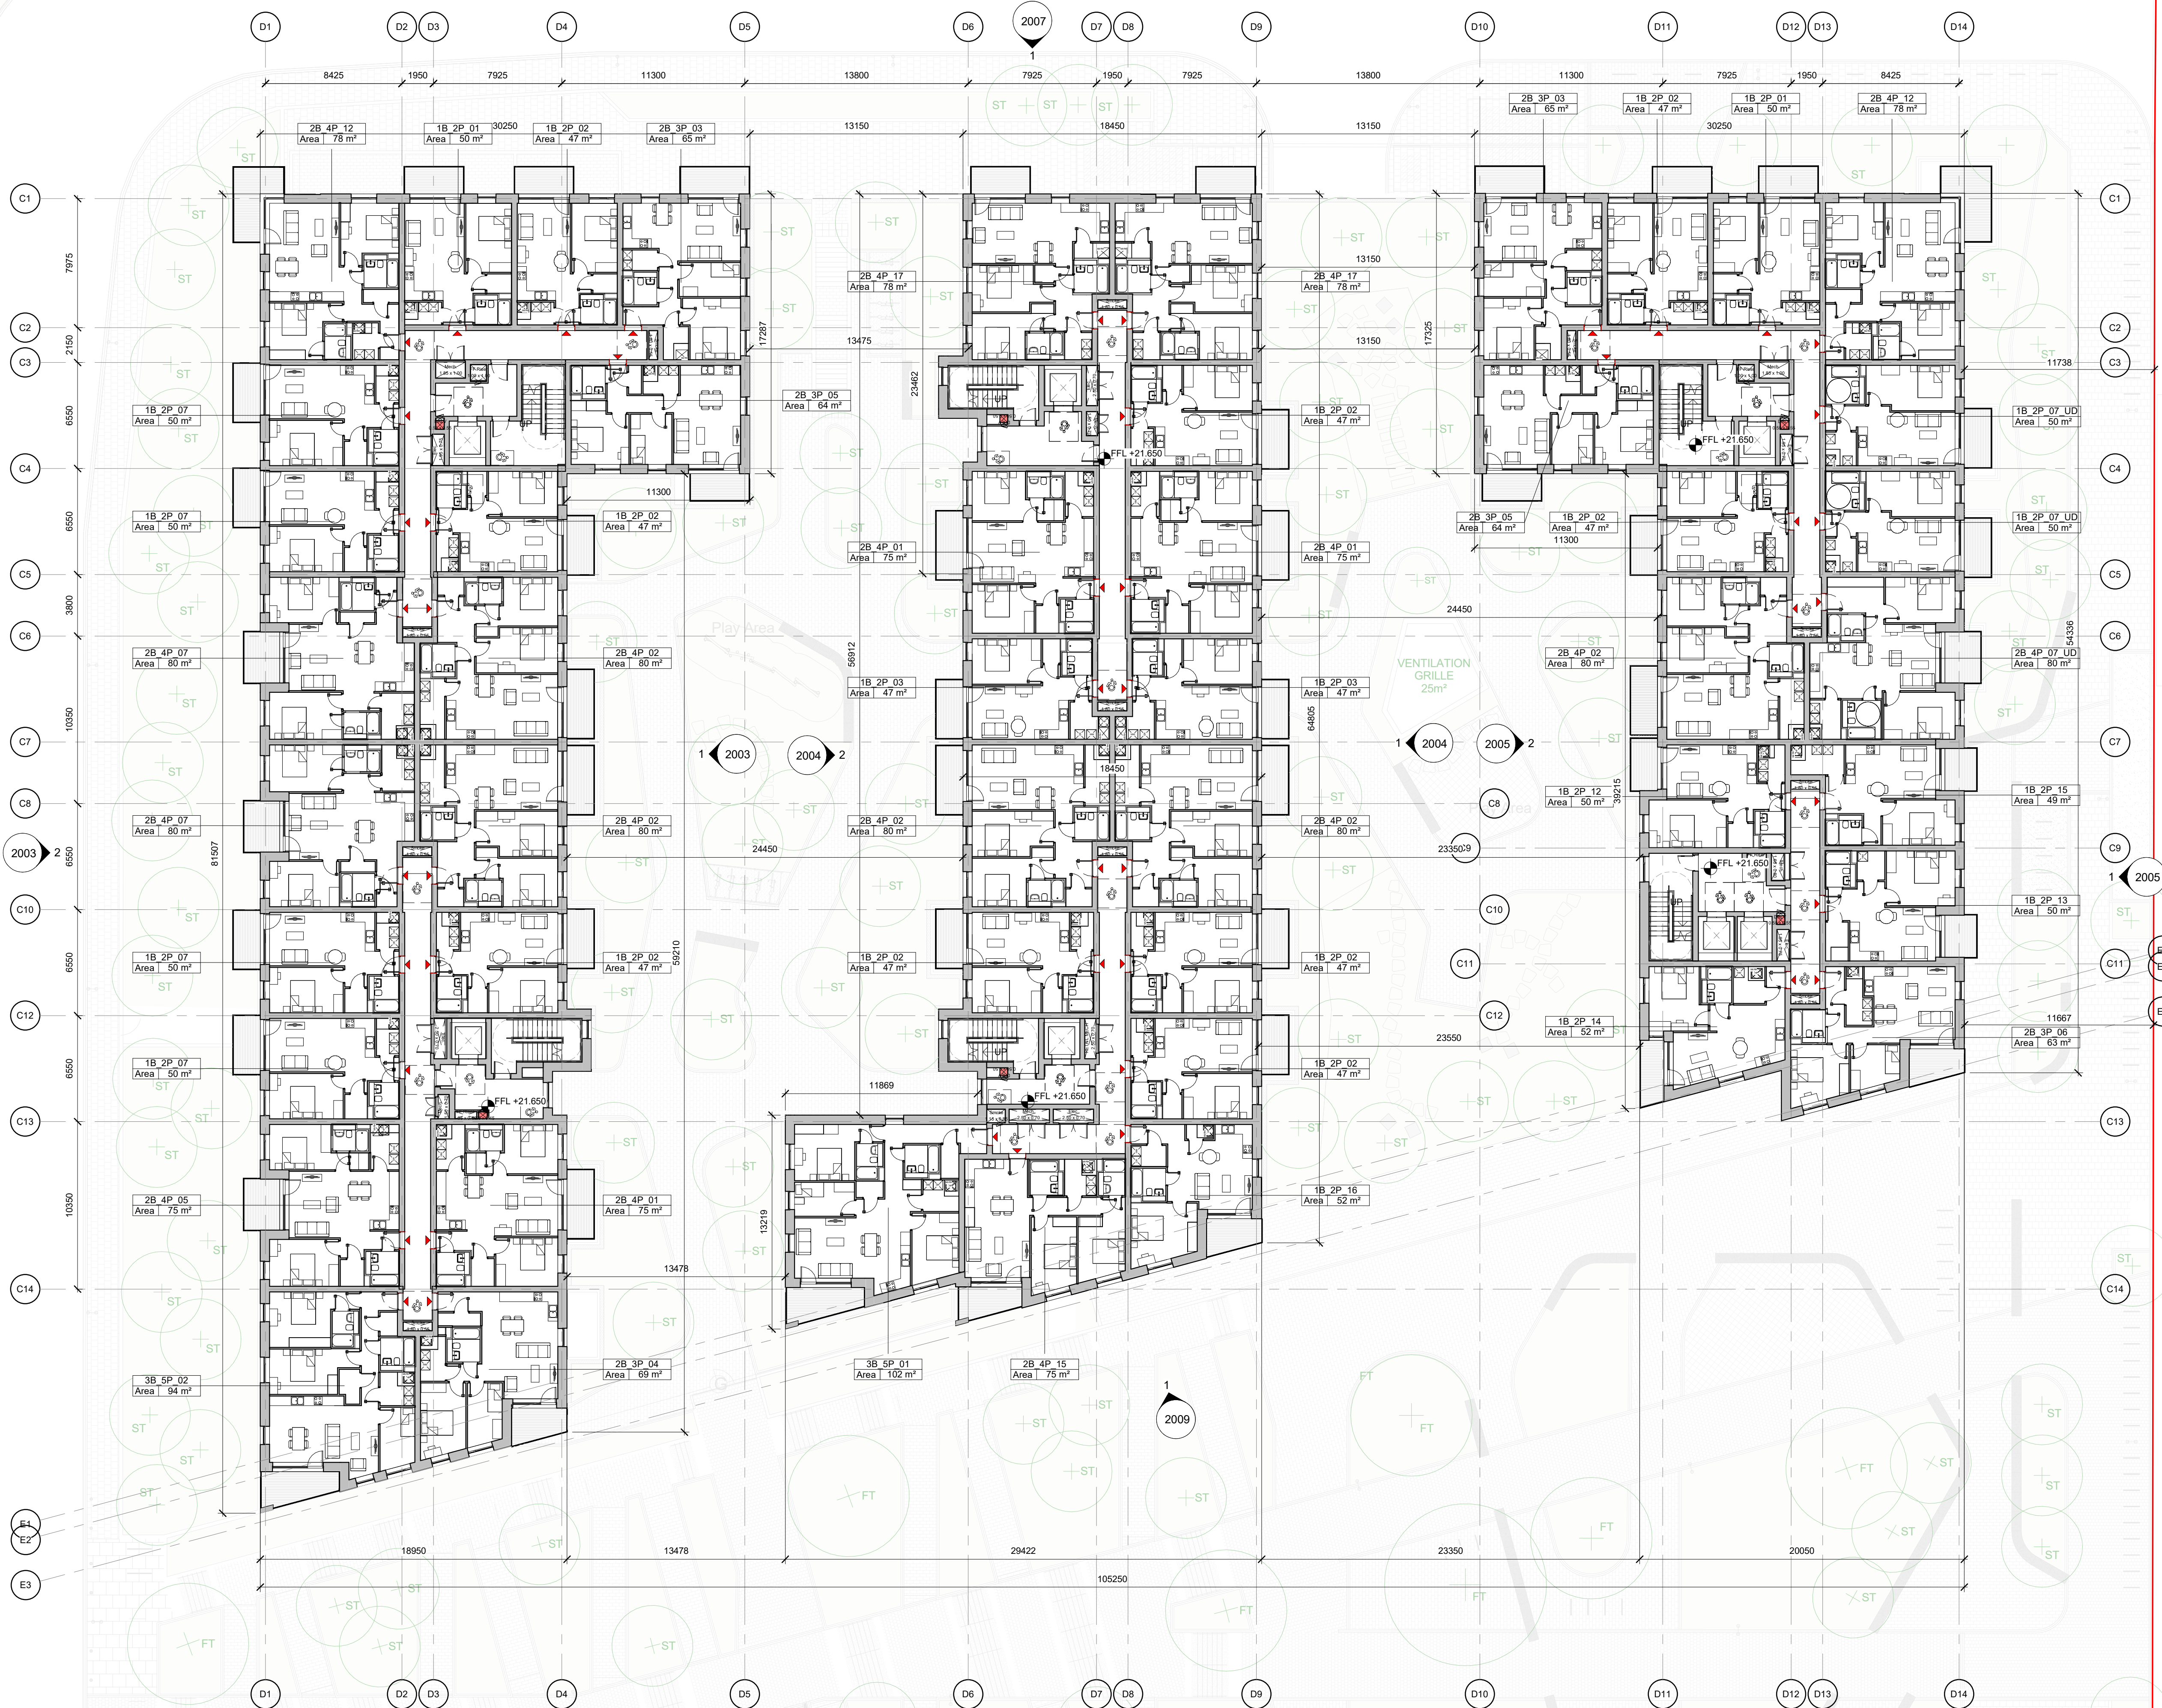

GENERAL ARRANGEMENT

- SITE BOUNDARY
- FUTURE IRISH RAIL BOUNDARY
- BIN STAGING AREA

REV	DATE	DESCRIPTION	CHK	DRN
P02	12/06/2026	ISSUED FOR PLANNING	EG	WM
P01	30/01/2026	ISSUED FOR LRD OPINION	EG	WM

STATUS CODE DESCRIPTION
ISSUED FOR PLANNING APPROVAL

CLIENT
THE LAND DEVELOPMENT AGENCY

PROJECT
STAPOLIN PHASE 2

DRAWING
GENERAL ARRANGEMENT
04 - PROPOSED FOURTH FLOOR PLAN - BLOCK D

PROJECT NUMBER 951220	DATE 12/06/2026
SCALE@ A1 1:200	DRAWN/CHECKED: WM EG

STATUS CODE: A1	DRAWING NUMBER STAP-HJL-D-04-DR-A-1024	REVISION P02
--------------------	---	-----------------

Henry J Lyons

Architecture • Interiors
henryjlyons.com

+353 1 888 3333
info@henryjlyons.com

51-54 Pearse Street
Dublin D02 KA66