
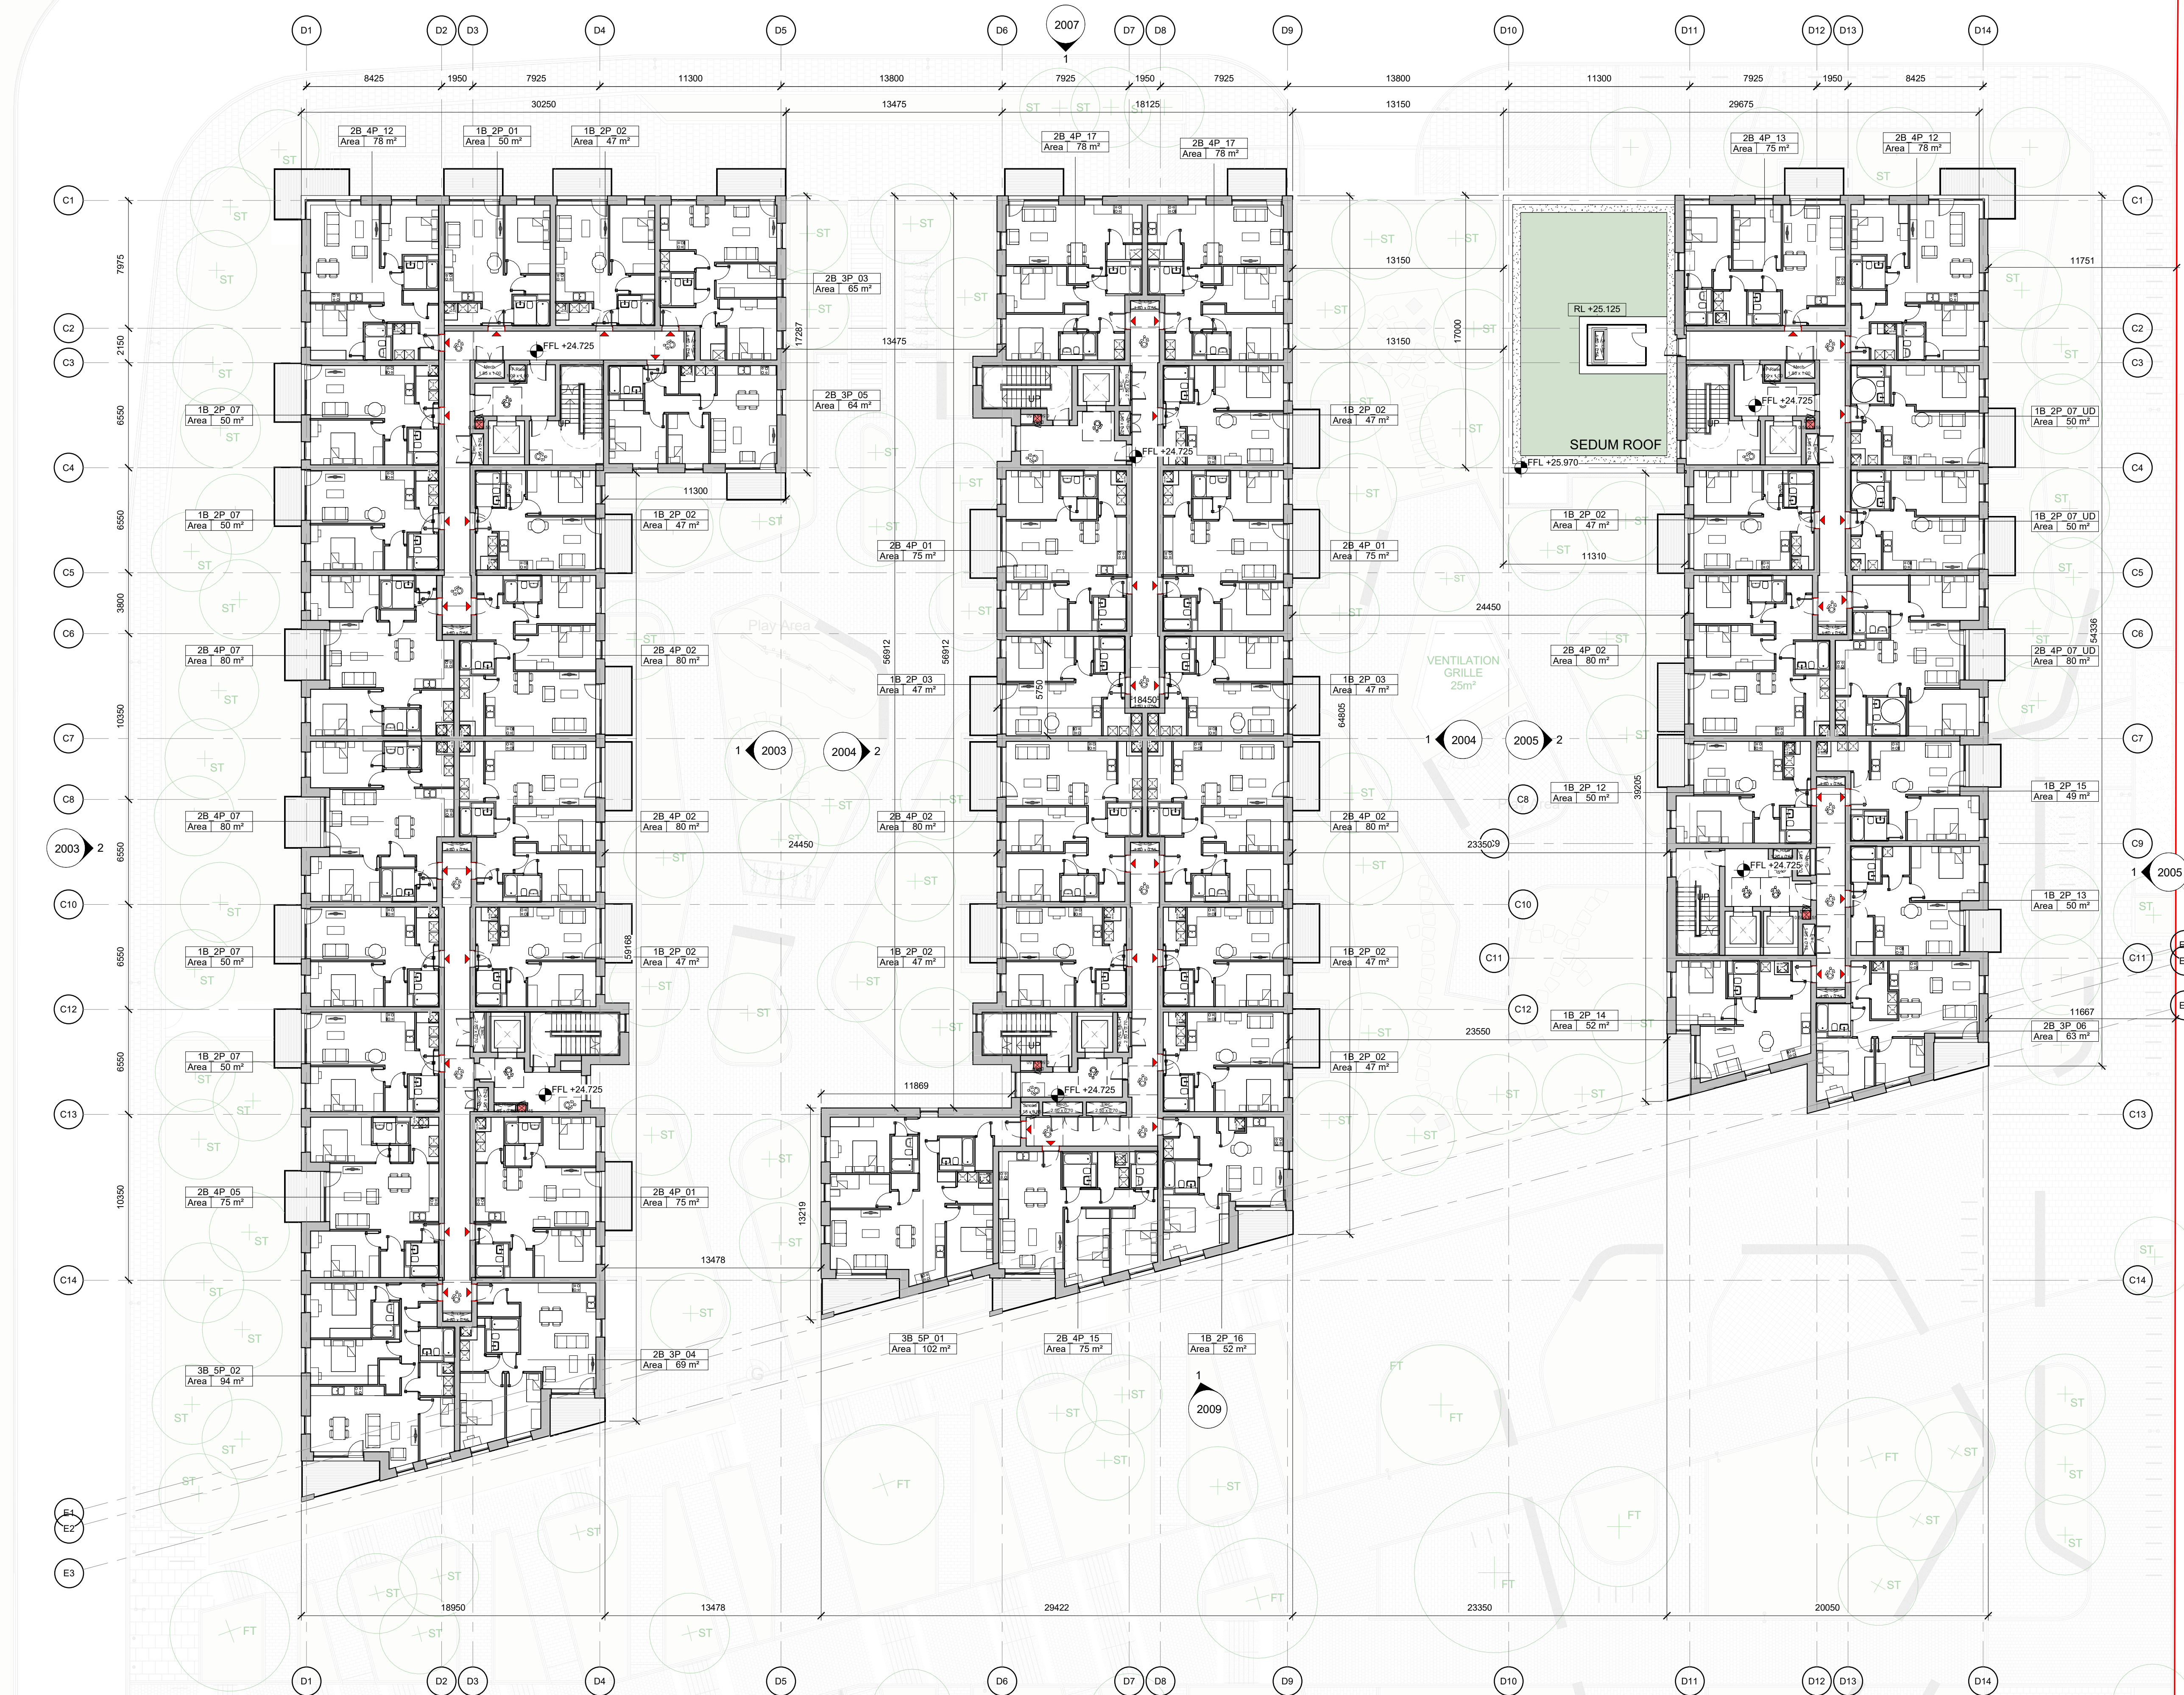


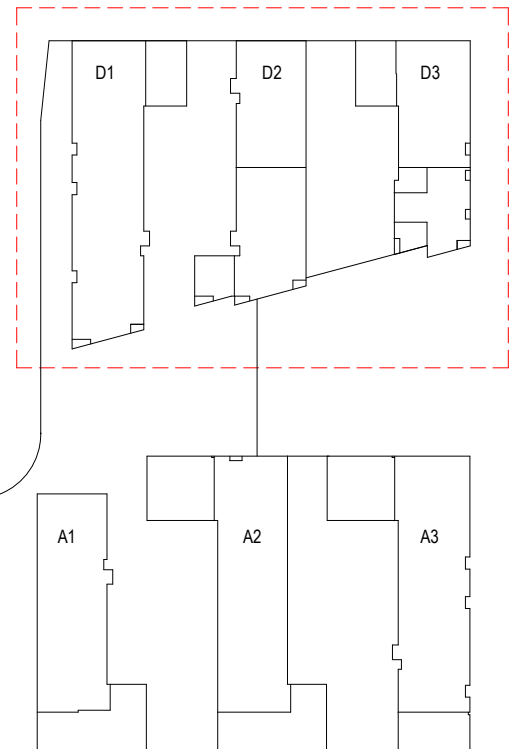

GENERAL ARRANGEMENT

- SITE BOUNDARY
- FUTURE IRISH RAIL BOUNDARY
- BIN STAGING AREA

| REV | DATE       | DESCRIPTION            | EG  | WM  |
|-----|------------|------------------------|-----|-----|
| P02 | 12/06/2026 | ISSUED FOR PLANNING    | EG  | WM  |
| P01 | 30/01/2026 | ISSUED FOR LRD OPINION | EG  | WM  |
| REV | DATE       | DESCRIPTION            | CKH | DRN |

STATUS CODE DESCRIPTION  
ISSUED FOR PLANNING APPROVAL

CLIENT  
THE LAND DEVELOPMENT AGENCY

PROJECT  
STAPOLIN PHASE 2

DRAWING  
GENERAL ARRANGEMENT  
05 - PROPOSED FIFTH FLOOR PLAN - BLOCK D

|                          |                         |
|--------------------------|-------------------------|
| PROJECT NUMBER<br>951220 | DATE<br>12/06/2026      |
| SCALE@ A1<br>1:200       | DRAWN/CHECKED:<br>WM EG |

|                    |                                           |                 |
|--------------------|-------------------------------------------|-----------------|
| STATUS CODE:<br>A1 | DRAWING NUMBER<br>STAP-HJL-D-05-DR-A-1025 | REVISION<br>P02 |
|--------------------|-------------------------------------------|-----------------|

Henry J Lyons

Architecture • Interiors  
henryjlyons.com

+353 1 888 3333  
info@henryjlyons.com

51-54 Pearse Street  
Dublin D02 KA66