
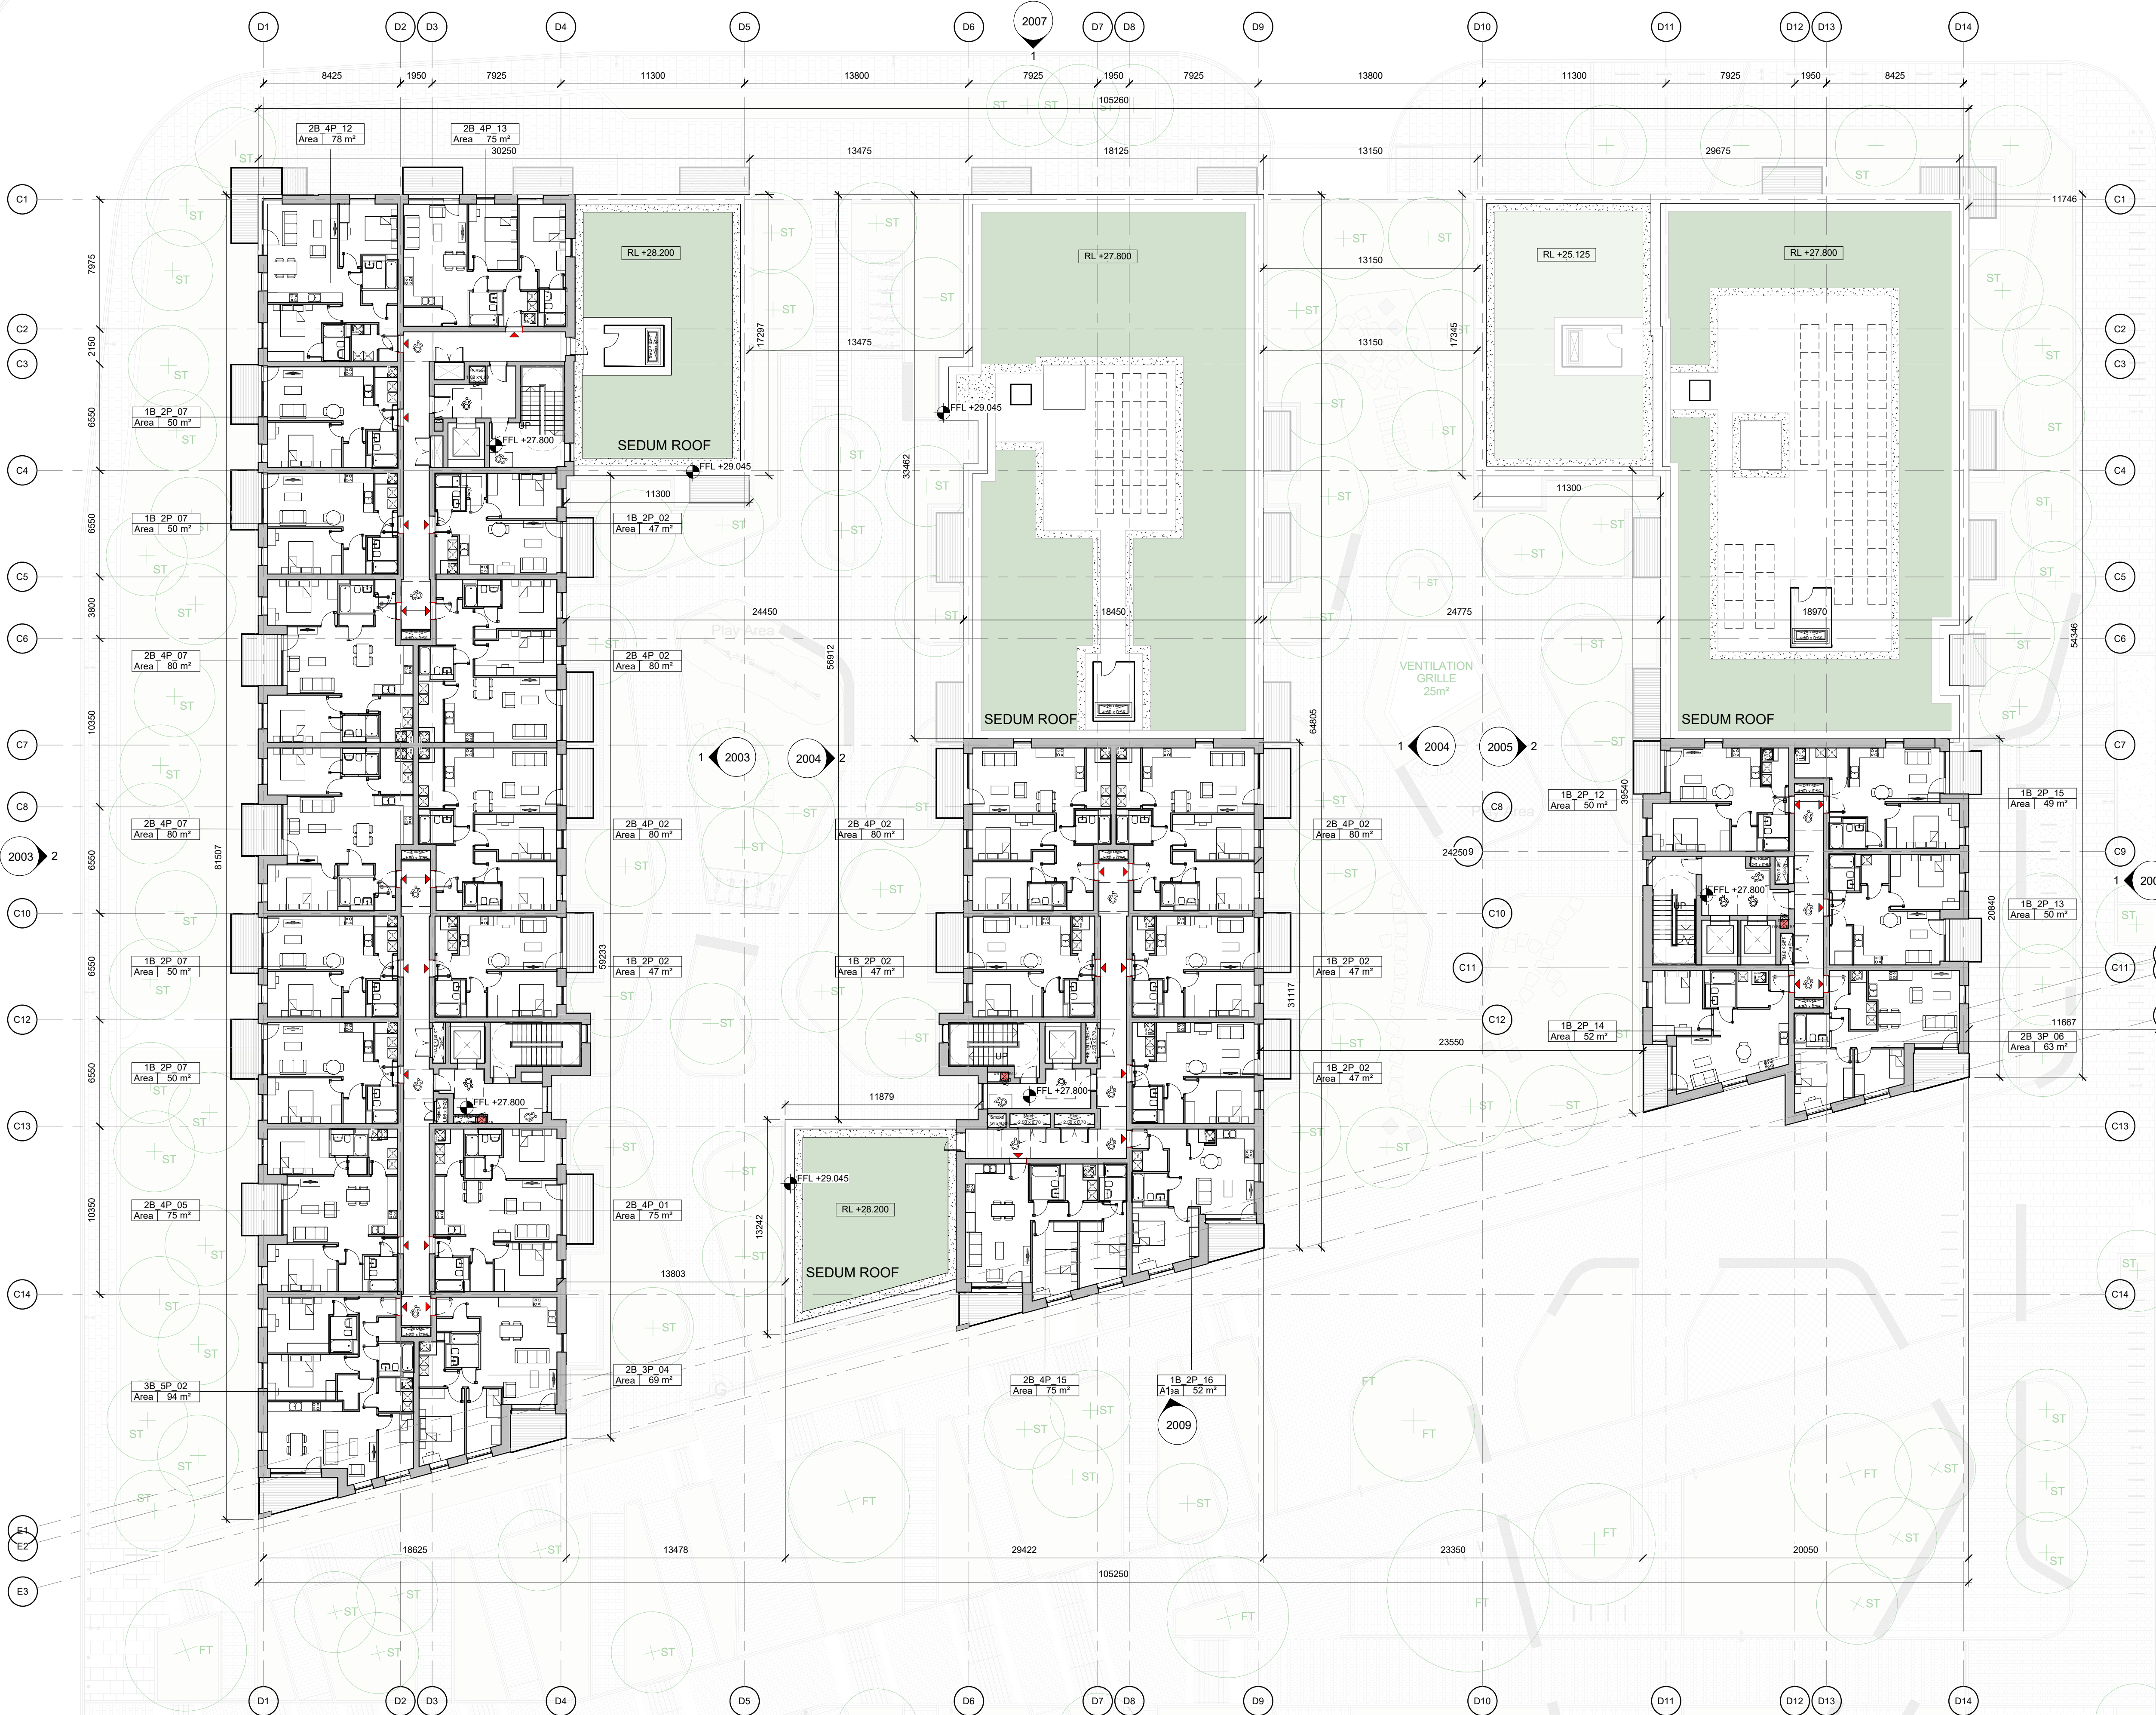
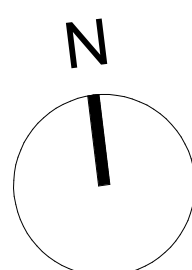


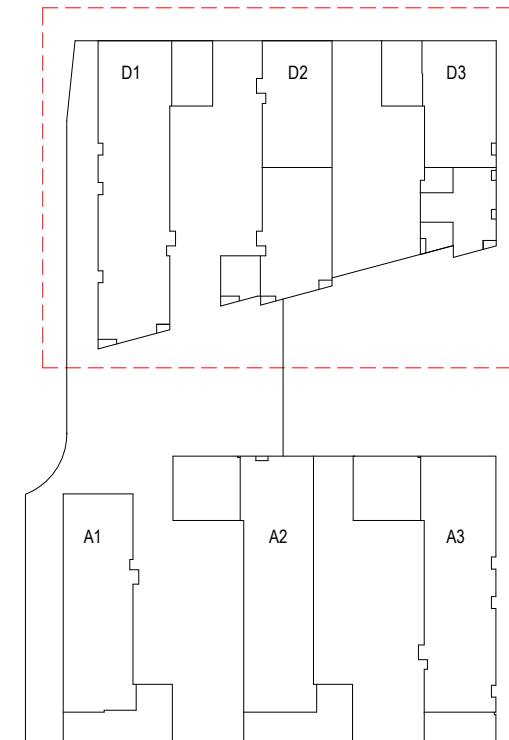

GENERAL ARRANGEMENT
SITE BOUNDARY
FUTURE IRISH RAIL BOUNDARY
BIN STAGING AREA

REV	DATE	DESCRIPTION	CHK	DRN
P02	12/06/2026	ISSUED FOR PLANNING	EG	WM
P01	30/01/2026	ISSUED FOR LRD OPINION	EG	WM

STATUS CODE DESCRIPTION
ISSUED FOR PLANNING APPROVAL

CLIENT
THE LAND DEVELOPMENT AGENCY

PROJECT
STAPOLIN PHASE 2

DRAWING
**GENERAL ARRANGEMENT
06 - PROPOSED SIXTH FLOOR PLAN - BLOCK D**

PROJECT NUMBER 951220	DATE 12/06/2026
SCALE@ A1 1:200	DRAWN/CHECKED: WM/EG

STATUS CODE: A1	DRAWING NUMBER STAP-HJL-D-06-DR-A-1026	REVISION P02
--------------------	---	-----------------

Henry J Lyons

Architecture • Interiors
henryjlyons.com
+353 1 888 3333
info@henryjlyons.com
51-54 Pearse Street
Dublin D02 KA66