
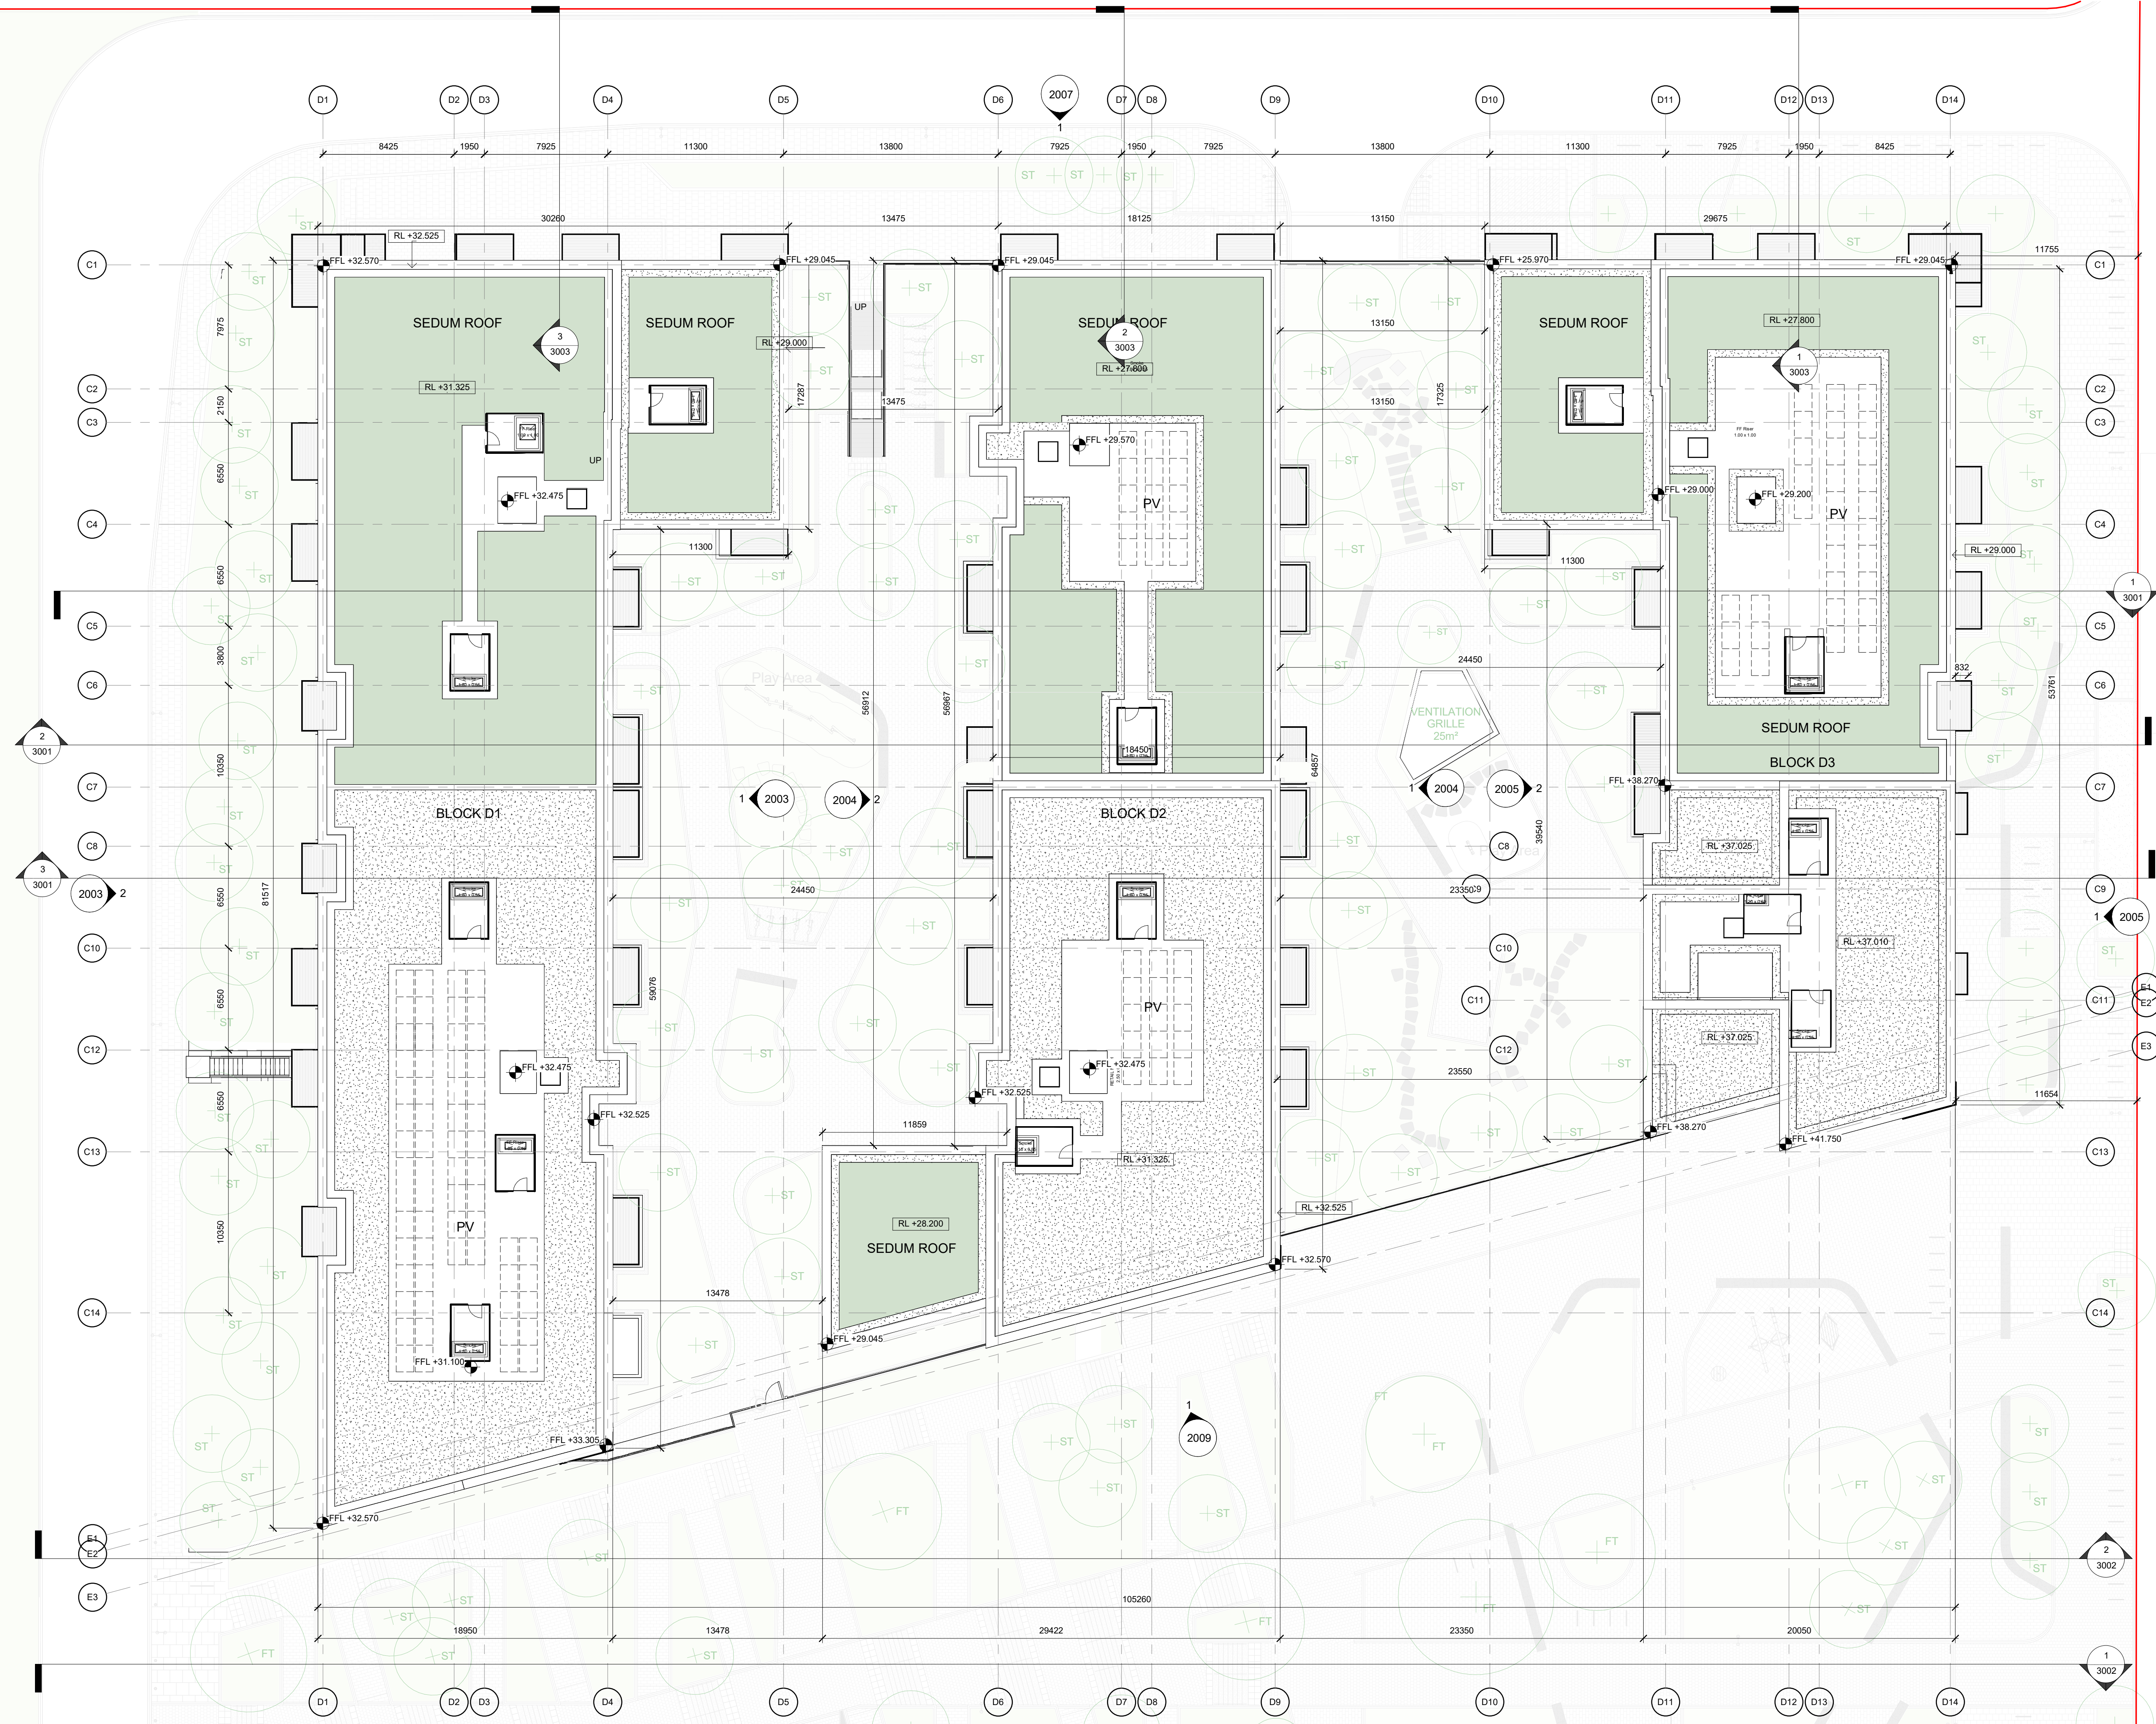


ALL DIMENSIONS TO BE CHECKED ON SITE
NO DIMENSIONS TO BE SCALED FROM THIS DRAWING
DRAWING IS TO BE READ IN CONJUNCTION WITH RELEVANT CONSULTANTS DRAWINGS

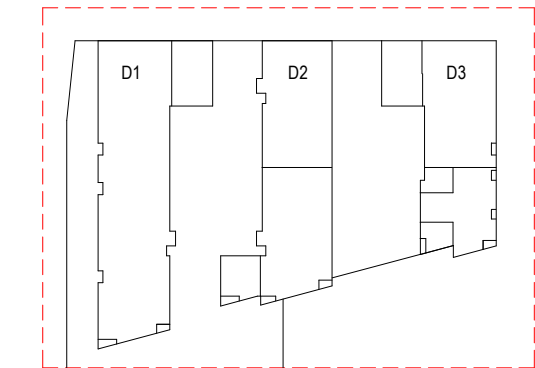

GENERAL ARRANGEMENT
SITE BOUNDARY
FUTURE IRISH RAIL BOUNDARY
BIN STAGING AREA

REV	DATE	DESCRIPTION	CHK	DRN
P02	12/06/2026	ISSUED FOR PLANNING	EG	WM
P01	30/01/2026	ISSUED FOR LRD OPINION	EG	WM

STATUS CODE DESCRIPTION
ISSUED FOR PLANNING APPROVAL

CLIENT
THE LAND DEVELOPMENT AGENCY

PROJECT
STAPOLIN PHASE 2

DRAWING
GENERAL ARRANGEMENT
RF - PROPOSED TOWER ROOF PLAN - BLOCK D

PROJECT NUMBER 951220	DATE 12/06/2026
SCALE@ A1 1:200	DRAWN/CHECKED: WM EG

STATUS CODE: A1	DRAWING NUMBER STAP-HJL-D-RF-DR-A-1030	REVISION P02
--------------------	---	-----------------

Henry J Lyons

Architecture • Interiors
henryjlyons.com
+353 1 888 3333
info@henryjlyons.com
51-54 Pearse Street
Dublin D02 KA66