



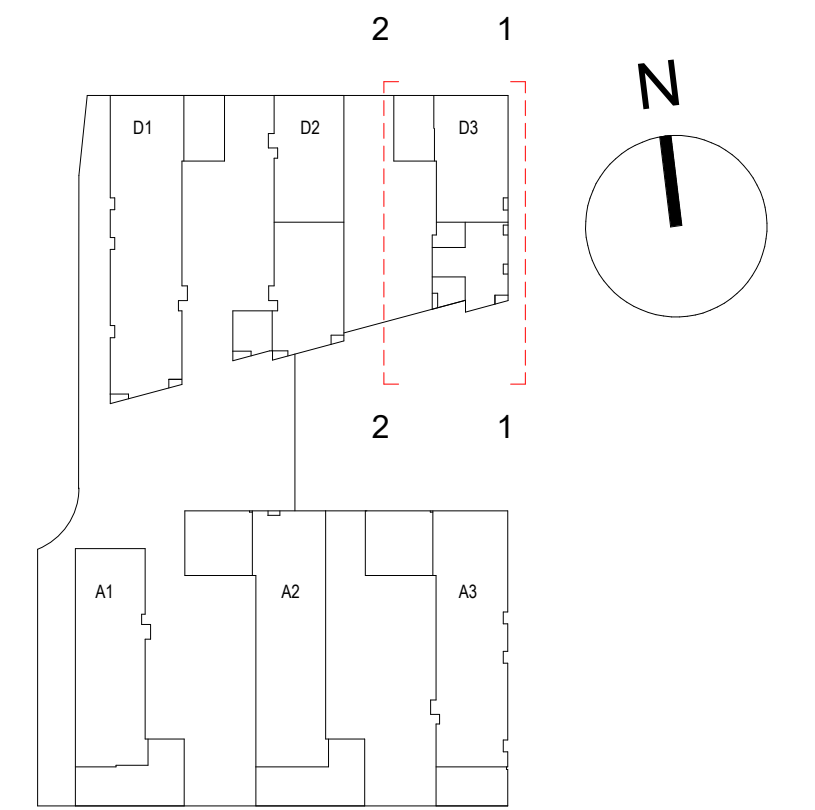

MATERIAL LEGEND

A.	SELECTED BRICK
B.	FRAMED WINDOW, TO SELECTED FINISH
C.	FRAMED GLASS WINDOW AND DOOR, TO SELECTED FINISH
D.	METAL BALUSTRADE BALCONY, TO SELECTED FINISH
E.	CURTAIN HANGING SYSTEM TO SELECTED FINISH
F.	BALUSTRADE TO SELECTED FINISH
G.	COPING, TRIMS, FLASHING TO SELECTED FINISH
H.	SPECIAL BRICK BOND/DETAILING
I.	SELECTED RENDER
J.	LOUVRED WITH PPC FINISH
K.	METAL FENCE WITH SELECTED PAINT FINISH

1 **BLOCK D3 - EAST ELEVATION**
1 : 200

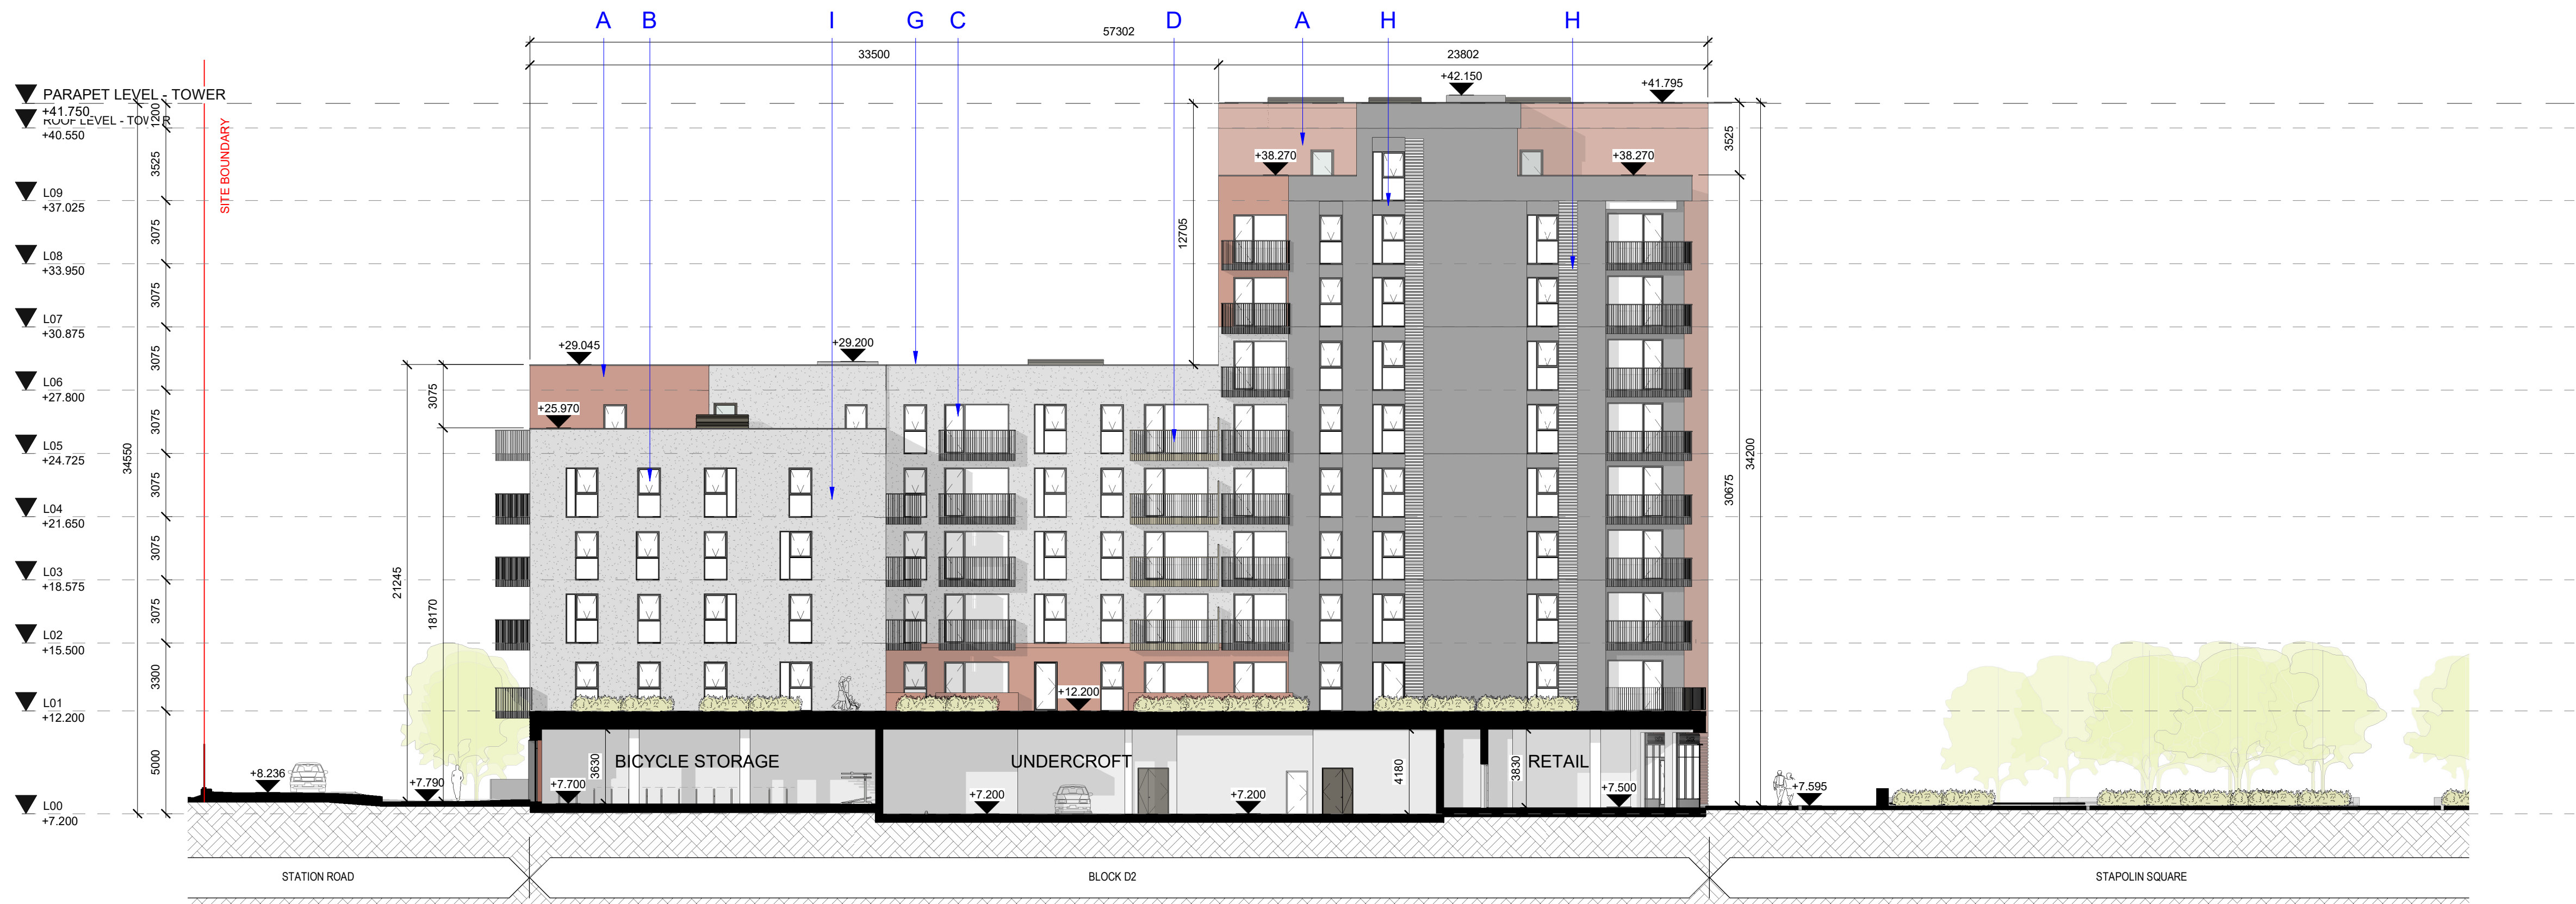

2 **BLOCK D3 - WEST ELEVATION**
1 : 200

P02	05/06/2026	ISSUED FOR PLANNING	EG	WM
P01	30/01/2026	ISSUED FOR LRD OPINION	EG	WM
REV	DATE	DESCRIPTION	CKH	DRN

STATUS CODE DESCRIPTION

ISSUED FOR PLANNING APPROVAL

CLIENT
THE LAND DEVELOPMENT AGENCY

PROJECT
STAPOLIN PHASE 2

DRAWING

ELEVATIONS

D3 - PROPOSED EAST WEST

PROJECT NUMBER 951220	DATE 05/06/2026
SCALE@ A1 1 : 200	DRAWN/CHECKED: WMI EG
STATUS CODE: DRAWING NUMBER	REVISION
A1 STAP-HJL-D-ZZ-DR-A-2005	P02

Henry J Lyons