
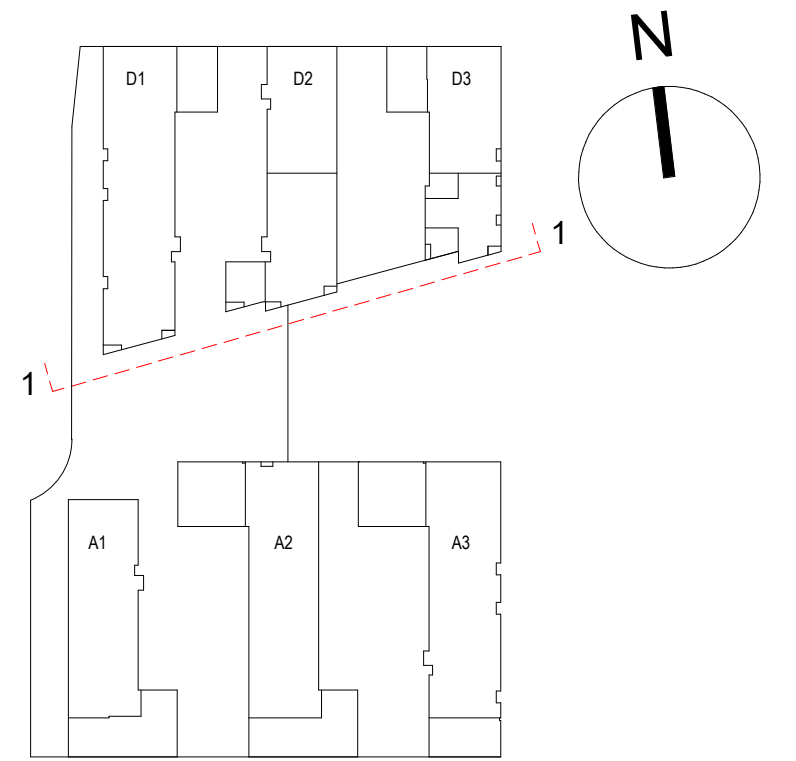


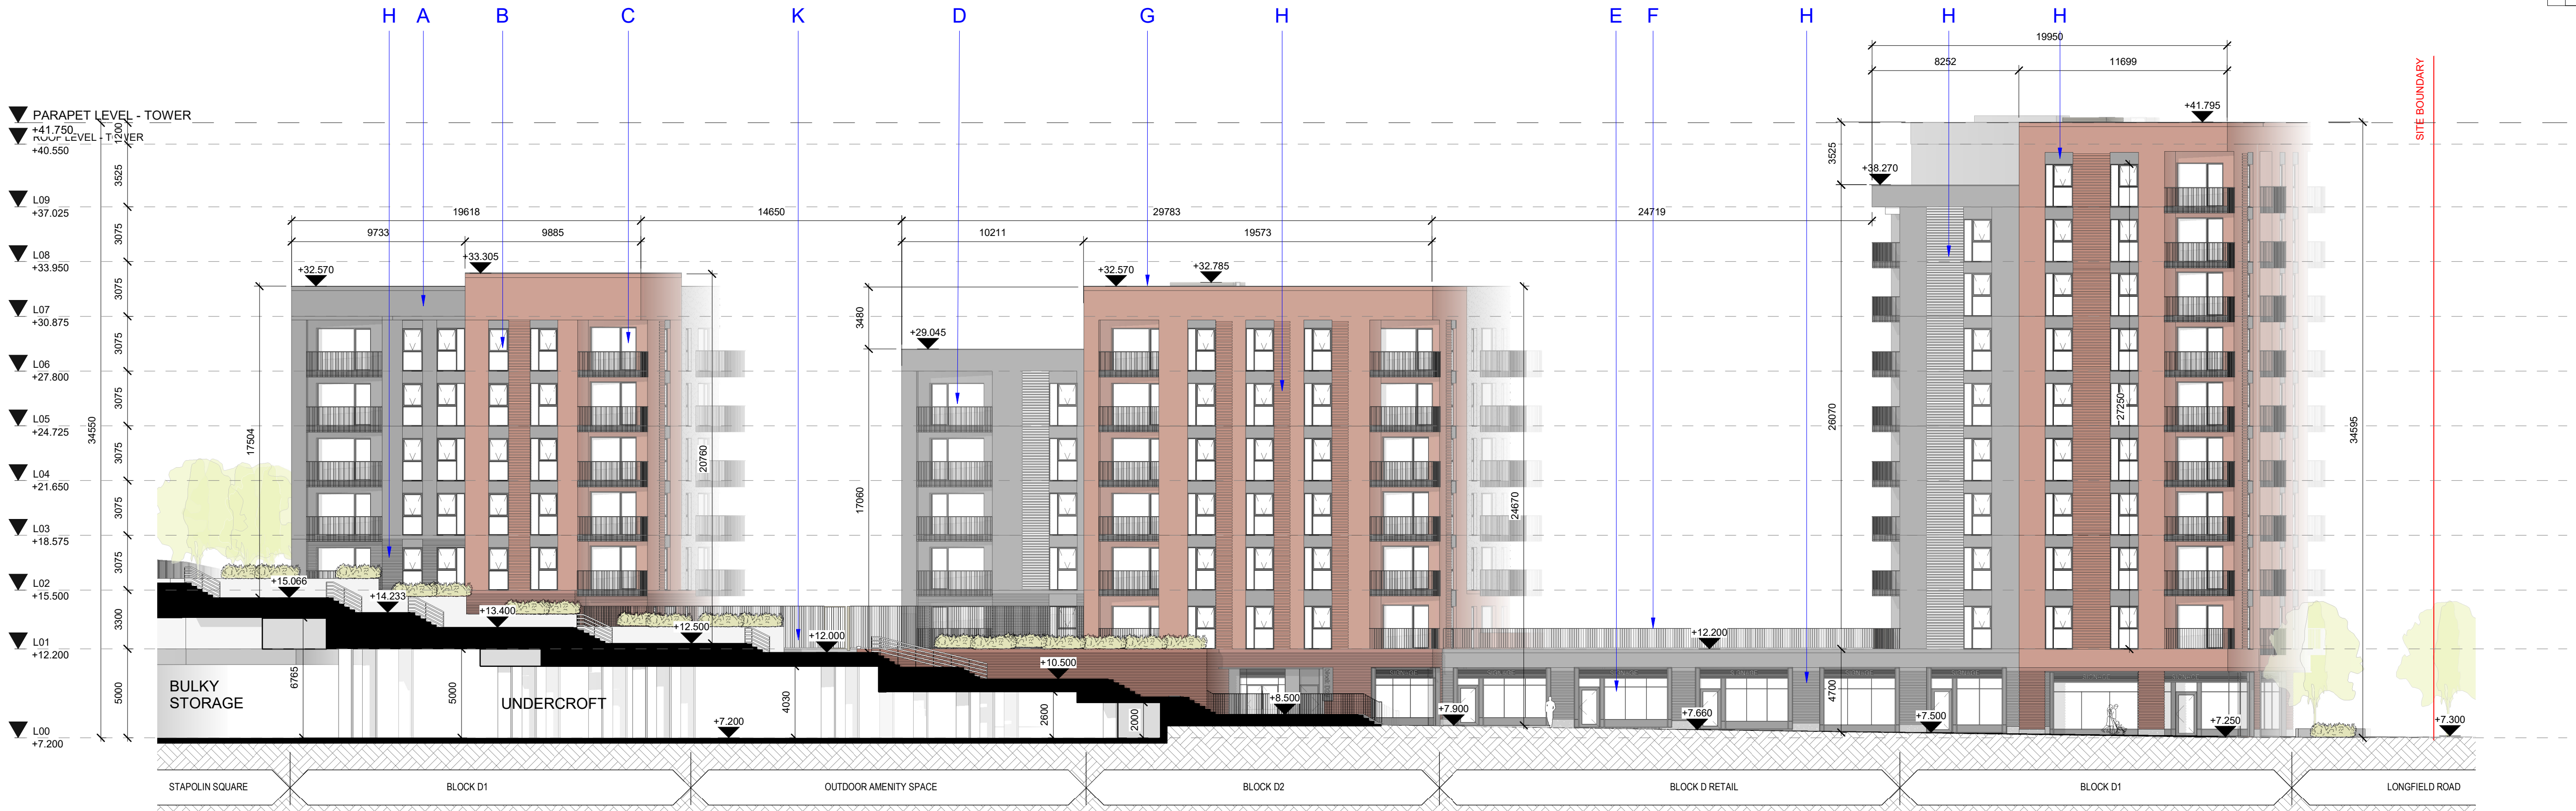

1 **BLOCK D1 D2 D3 - SOUTH ELEVATIONS**  
1 : 200

|     |            |                        |     |     |  |
|-----|------------|------------------------|-----|-----|--|
|     |            |                        |     |     |  |
|     |            |                        |     |     |  |
| P02 | 05/06/2026 | ISSUED FOR PLANNING    | EG  | WM  |  |
| P01 | 30/01/2026 | ISSUED FOR LRD OPINION | EG  | WM  |  |
| REV | DATE       | DESCRIPTION            | CKH | DRN |  |

STATUS CODE DESCRIPTION  
**ISSUED FOR PLANNING APPROVAL**

CLIENT  
**THE LAND DEVELOPMENT AGENCY**

PROJECT  
**STAPOLIN PHASE 2**

DRAWING  
**ELEVATIONS  
PROPOSED SOUTH D1 D2 D3**

|                          |                         |
|--------------------------|-------------------------|
| PROJECT NUMBER<br>951220 | DATE<br>05/06/2026      |
| SCALE@ A1<br>1 : 200     | DRAWN/CHECKED:<br>WM/EG |

|              |                         |          |
|--------------|-------------------------|----------|
| STATUS CODE: | DRAWING NUMBER          | REVISION |
| A1           | STAP-HJL-D-ZZ-DR-A-2009 | P02      |

**Henry J Lyons**  
Architecture • Interiors  
henryjlyons.com  
+353 1 888 3333  
info@henryjlyons.com  
51-54 Pearse Street  
Dublin D02 KA66

- MATERIAL LEGEND
- A. SELECTED BRICK
  - B. FRAMED WINDOW, TO SELECTED FINISH
  - C. FRAMED GLASS WINDOW AND DOOR, TO SELECTED FINISH
  - D. METAL BALUSTRADE BALCONY, TO SELECTED FINISH
  - E. CURTAIN WALLING SYSTEM TO SELECTED FINISH
  - F. BALUSTRADE TO SELECTED FINISH
  - G. COPING, TRIMS, FLASHING TO SELECTED FINISH
  - H. SPECIAL BRICK BOND/DETAILING
  - I. SELECTED RENDER
  - J. LOUVRED WITH PPC FINISH
  - K. METAL FENCE WITH SELECTED PAINT FINISH