



NOTE
ALL DIMENSIONS TO BE CHECKED ON SITE
NO DIMENSIONS TO BE SCALED FROM THIS DRAWING
THIS DRAWING IS TO BE READ IN CONJUNCTION WITH
RELEVANT CONSULTANTS DRAWINGS

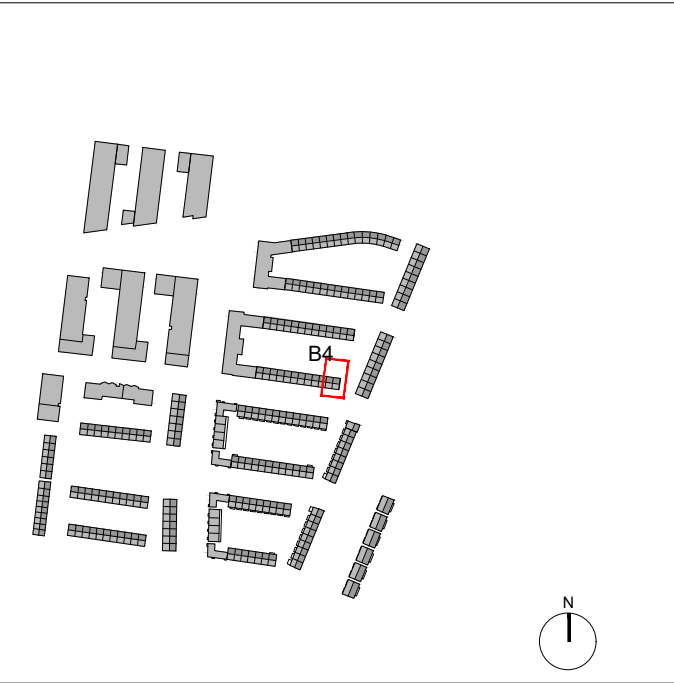


KEY PLAN


SITE BOUNDARY

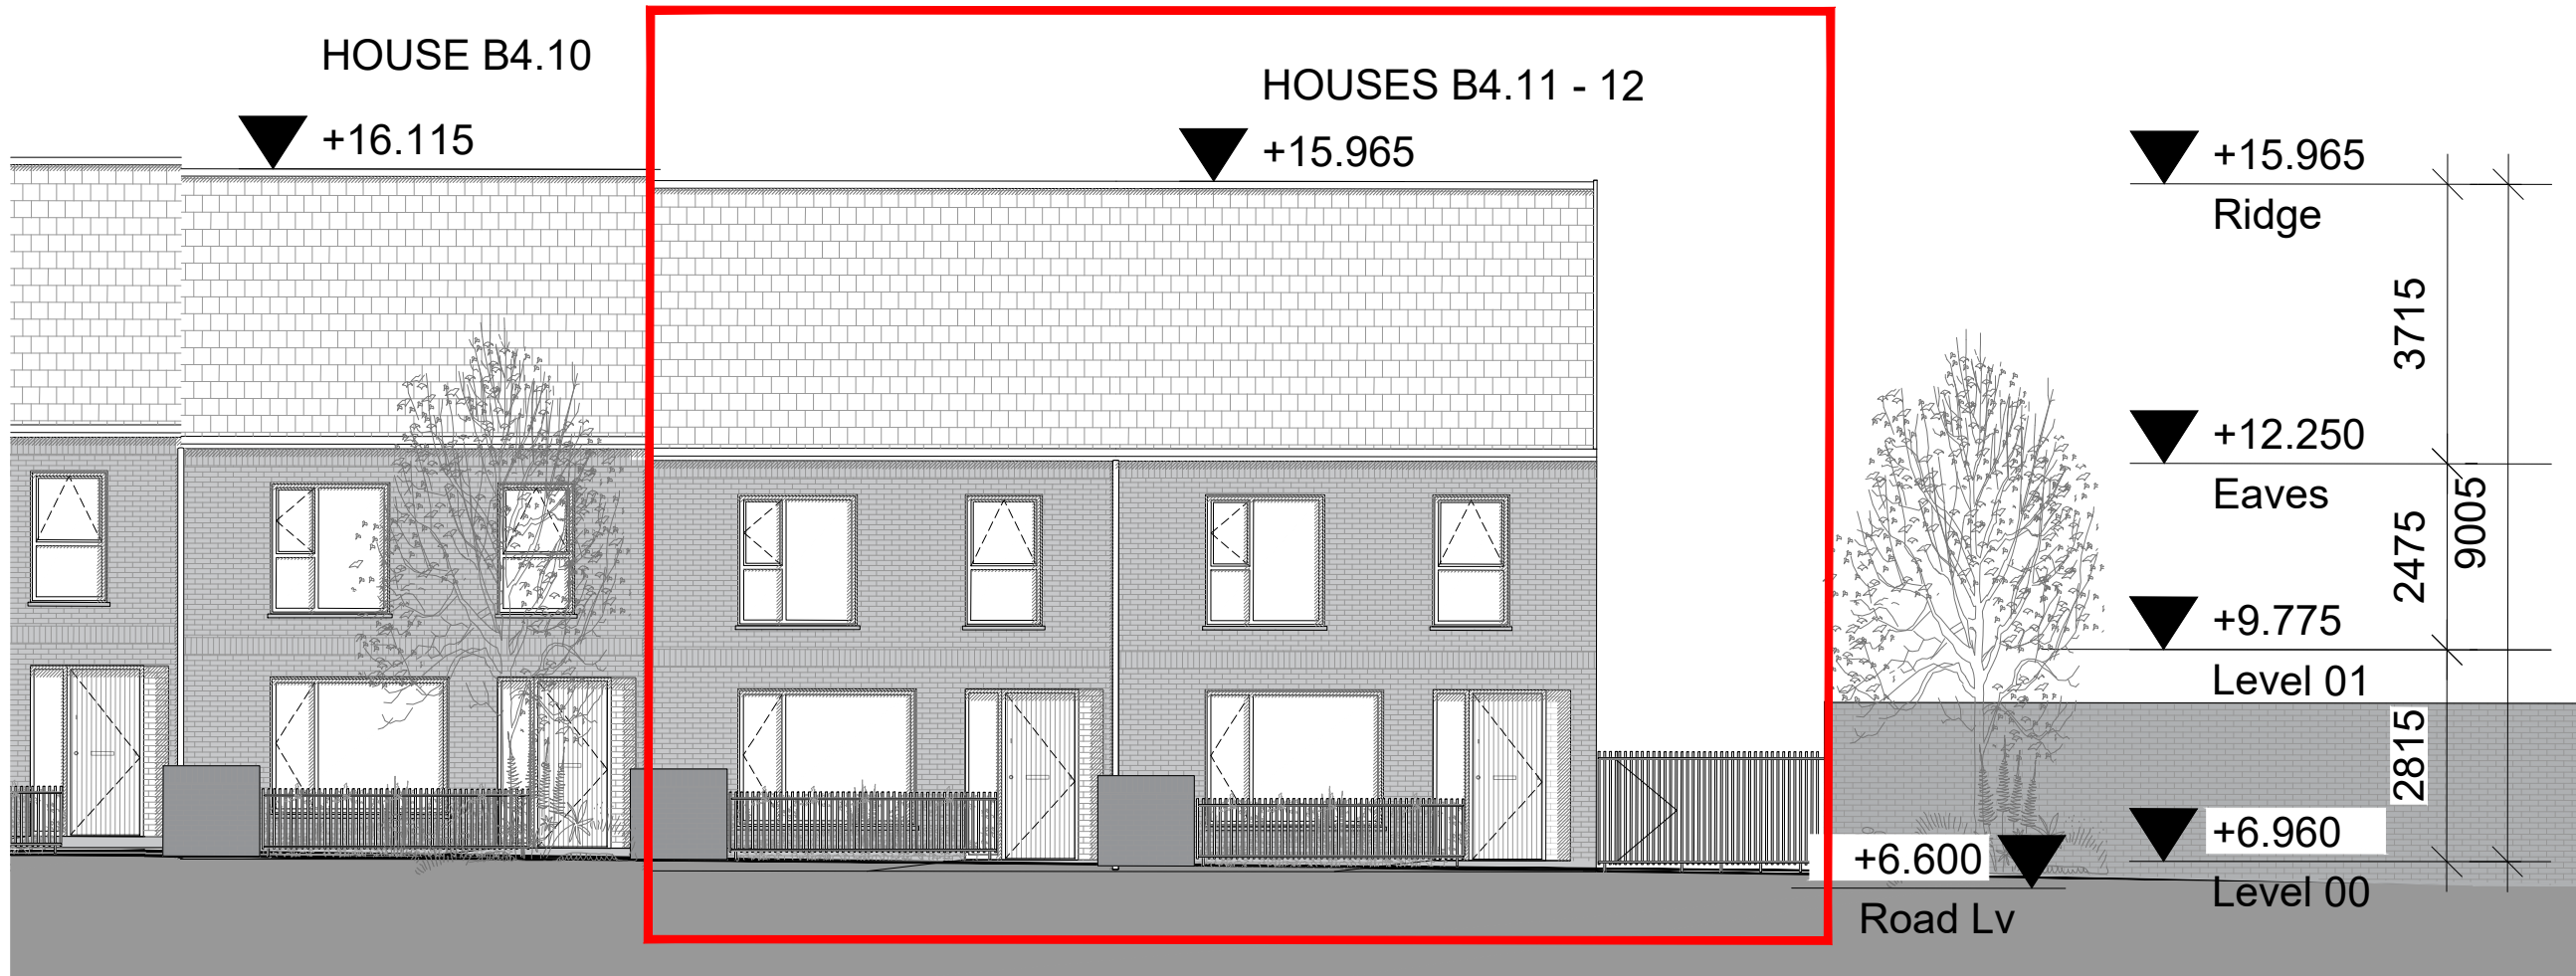

01 SOUTH ELEVATION
SCALE: 1:100

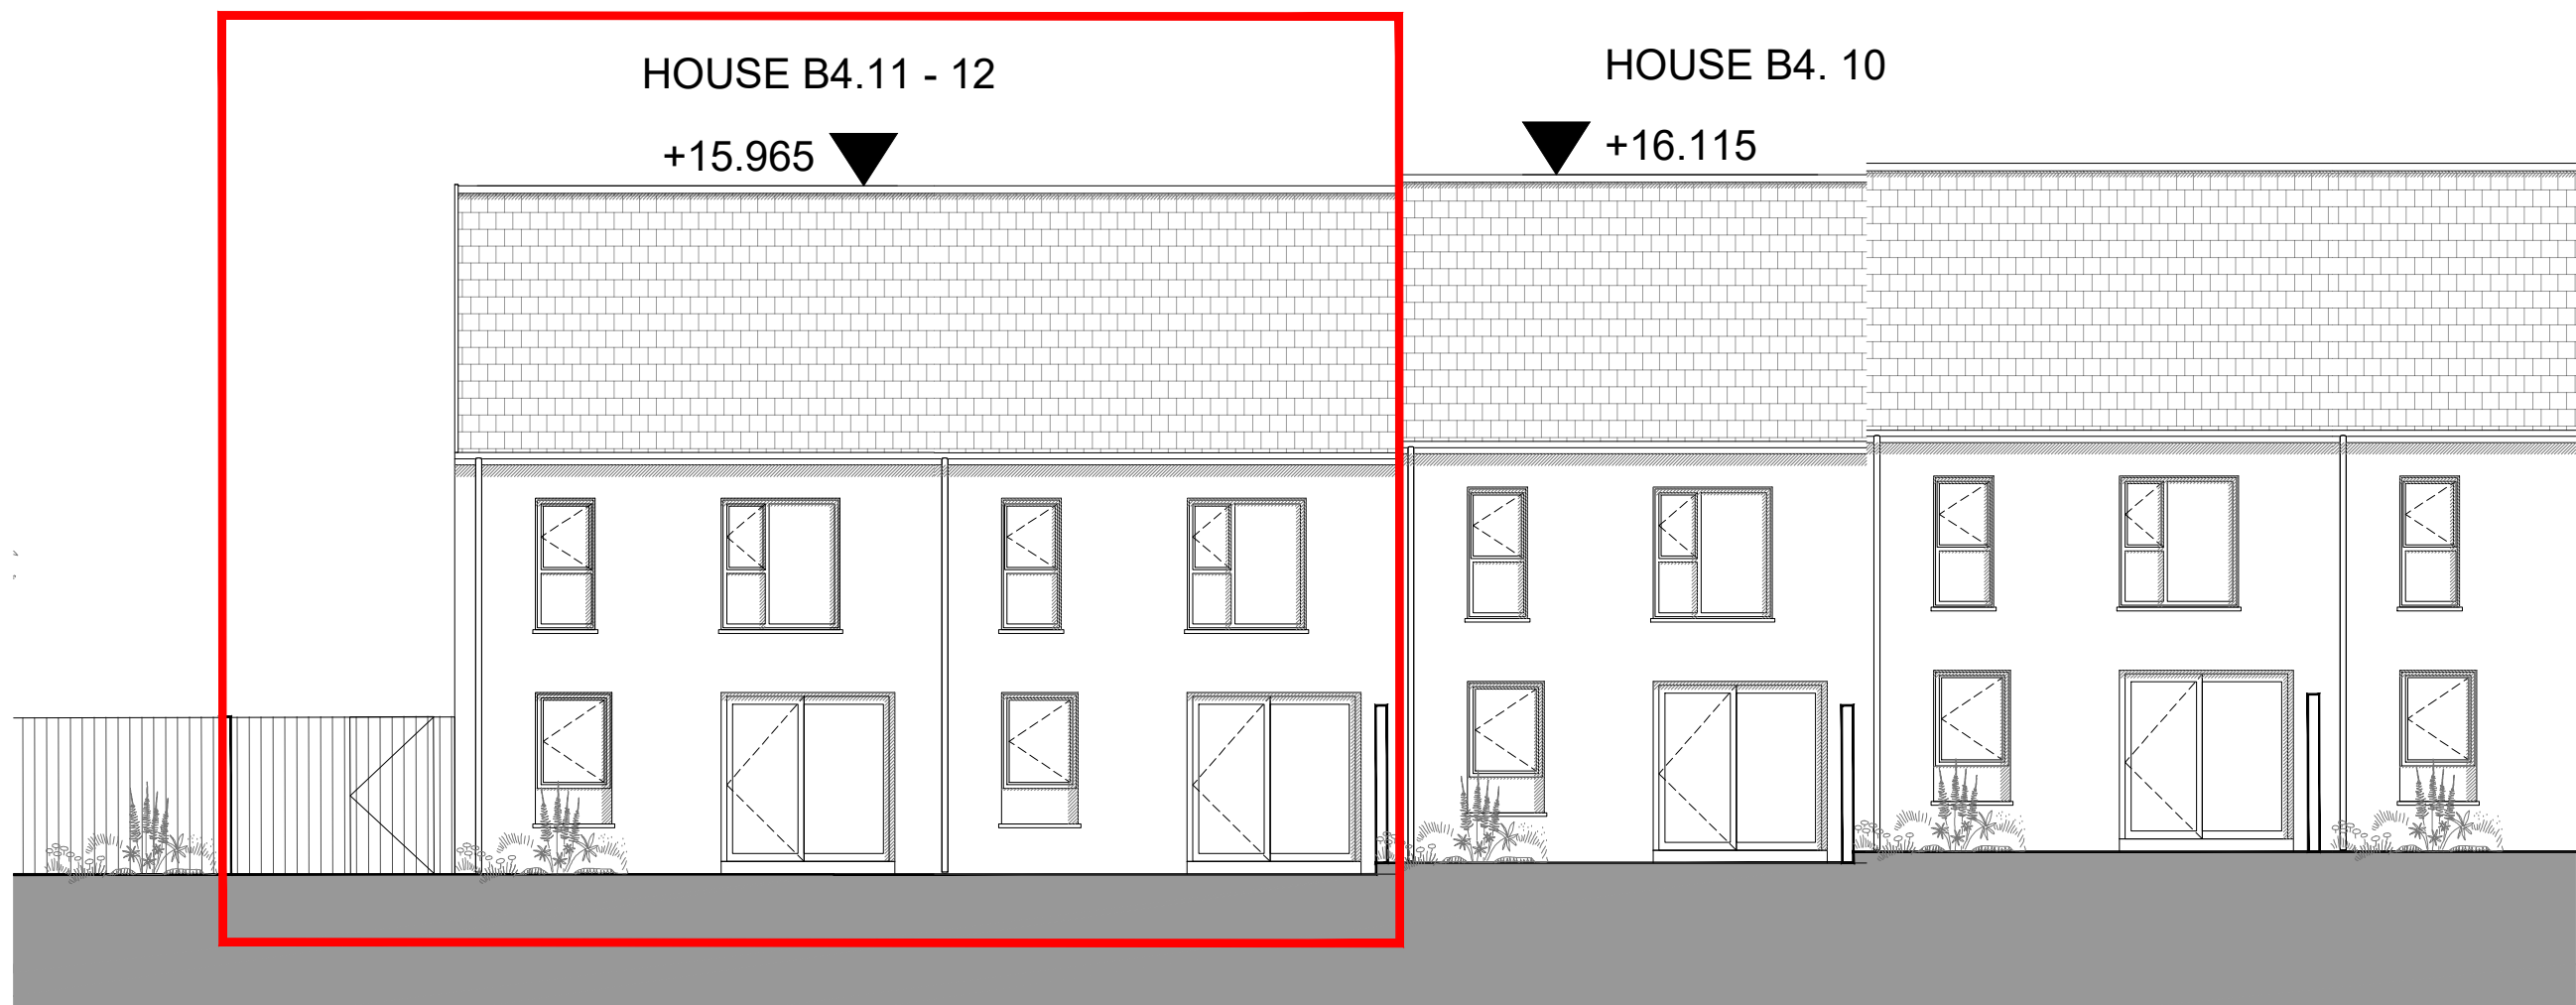

02 NORTH ELEVATION
SCALE: 1:100

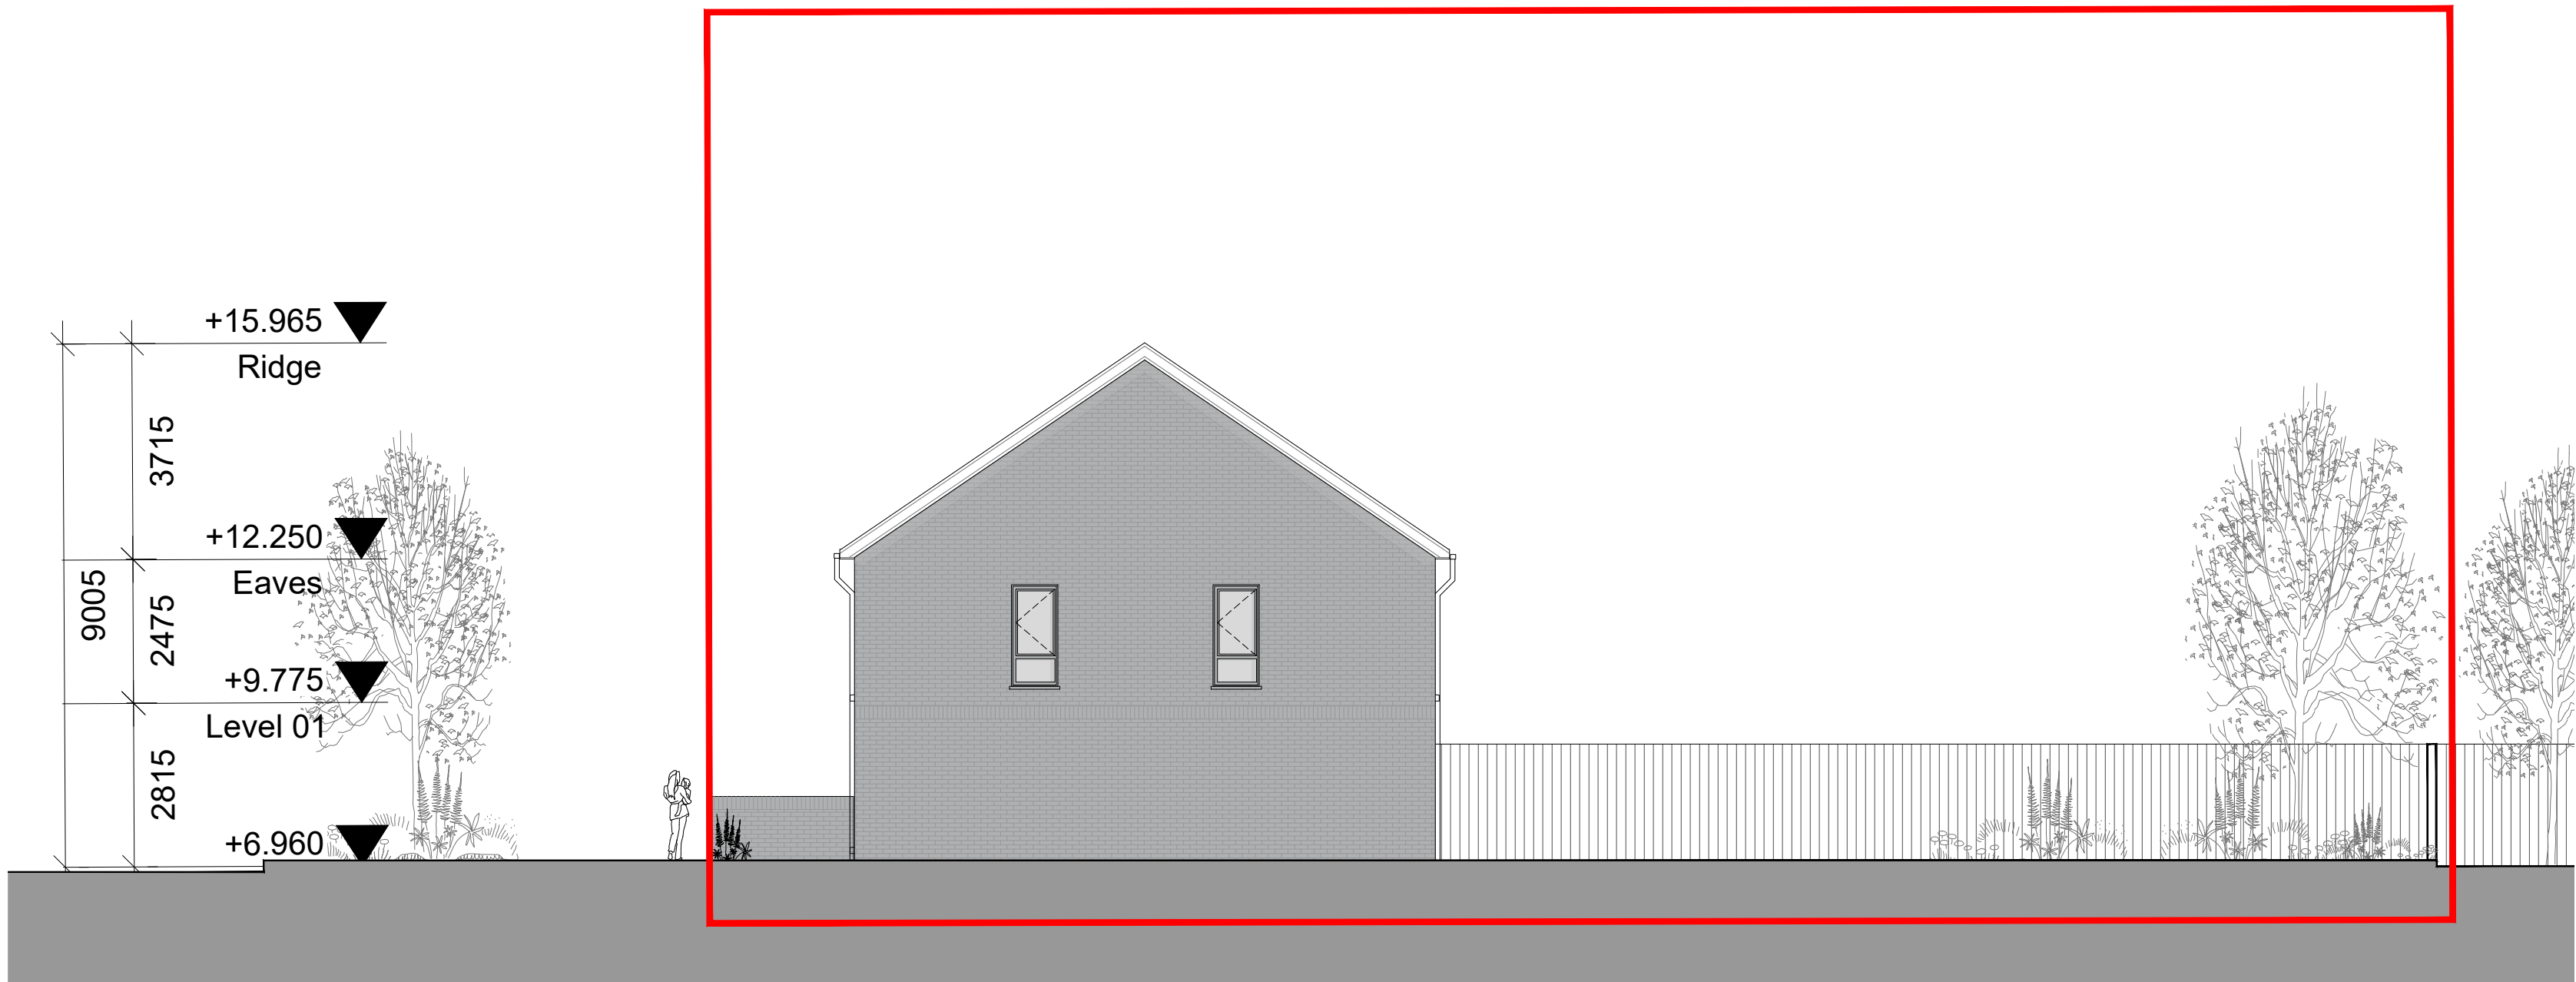

02 EAST ELEVATION
SCALE: 1:100

02	25.06.2025	ISSUED FOR INFORMATION	EG	WM
01	28.11.2025	ISSUED FOR DRAFT	EG	WM
REV	DATE	DESCRIPTION	CHKD	DRN

INFORMATION

Henry J Lyons

Architecture + Interiors +353 1 888 3333 51-54 Pearse Street
henryjlyons.com info@henryjlyons.com Dublin D02 KA66

CLIENT
The Land Development Agency
PROJECT

**Baldoyle Stapolin_
Zone B**

JOB NUMBER: 951220
DATE: 23.06.2025
SCALE: 1:200 @A1
DRAWN: WM
CHECKED: EG
FILE NAME: 951220 B4 P2001 Temporary Creche Elevations

DRAWING
**TEMPORARY CRECHE
ELEVATIONS**

BLOCK DRAWING NUMBER ZONE REVISION

STAP-HJL-ZZ-ZZ-DR-A-1111

© Henry J Lyons