The copyright of this drawing is vested with Corstorphine & Wright Ltd and must not be copied or reproduced without the consent of the company.

Figured dimensions only to be taken from this drawing. DO NOT SCALE. All contractors must visit the site and be responsible for checking all setting out dimensions and notifying the architect of any discrepancies prior to any manufacture or construction work.

NOTES:

north

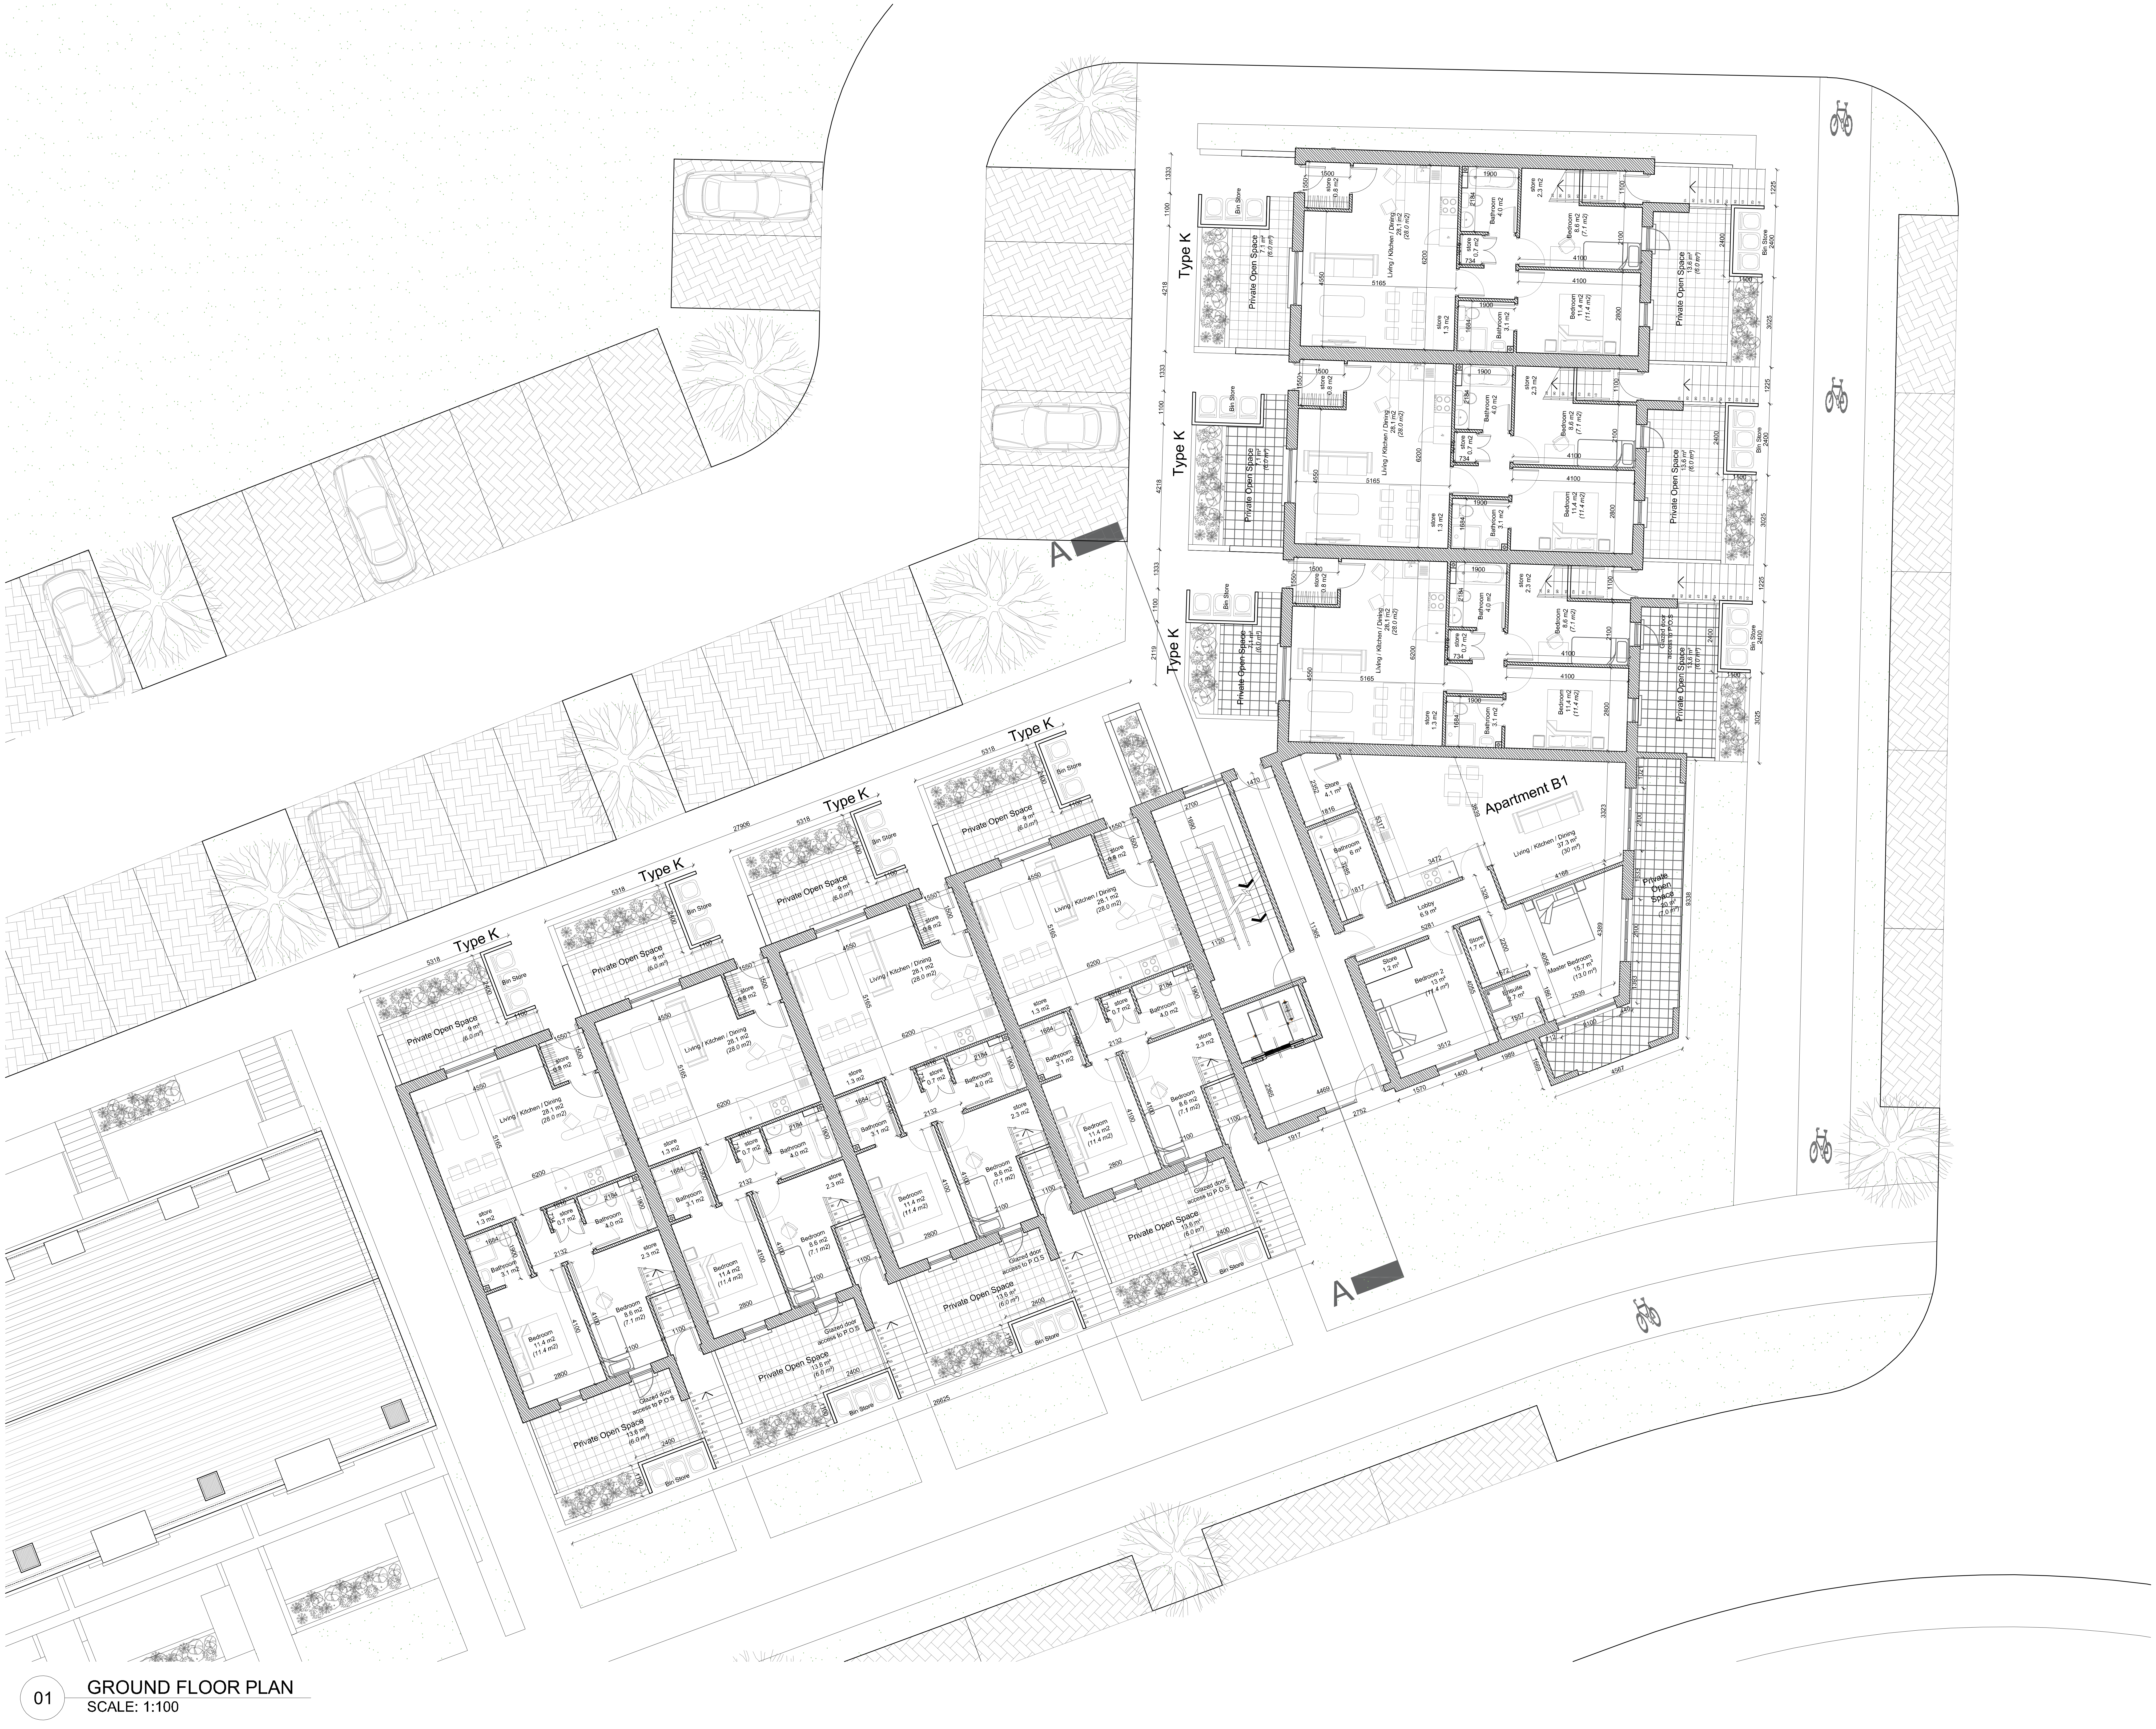

Note:
North Point and Finished Floor Level varies refer to Site Masterplan

Rev	Date	Initial	Notes	Chk
A	01/20	AC	Issued for Planning.	

PLANNING

Client

Rycroft Homes Ltd

Project

Residential Development
Lands Adjoining Brayton Park,
Kilcock, Co. Kildare

Drawing Title

Apartment Block B/ Duplex K & M
Ground Floor Plan

Drawn	Checked	Paper Size	Scale	Date
KR	PU	A1	1:100	Jan 2020

Project No.	Drawing No.	Revision
17-100	508	A

C+W O'BRIEN
ARCHITECTS
No.1 Sarsfield Quay, Dublin 7, D07 R9FH
t: 01 518 0170 e:admin@cwoarchitects.ie
Dublin I London I Warwick I Manchester
www.cwoarchitects.ie

The copyright of this drawing is vested with Corstorphine & Wright Ltd and must not be copied or reproduced without the consent of the company.

Figured dimensions only to be taken from this drawing. DO NOT SCALE. All contractors must visit the site and be responsible for checking all setting out dimensions and notifying the architect of any discrepancies prior to any manufacture or construction work.

NOTES:

north

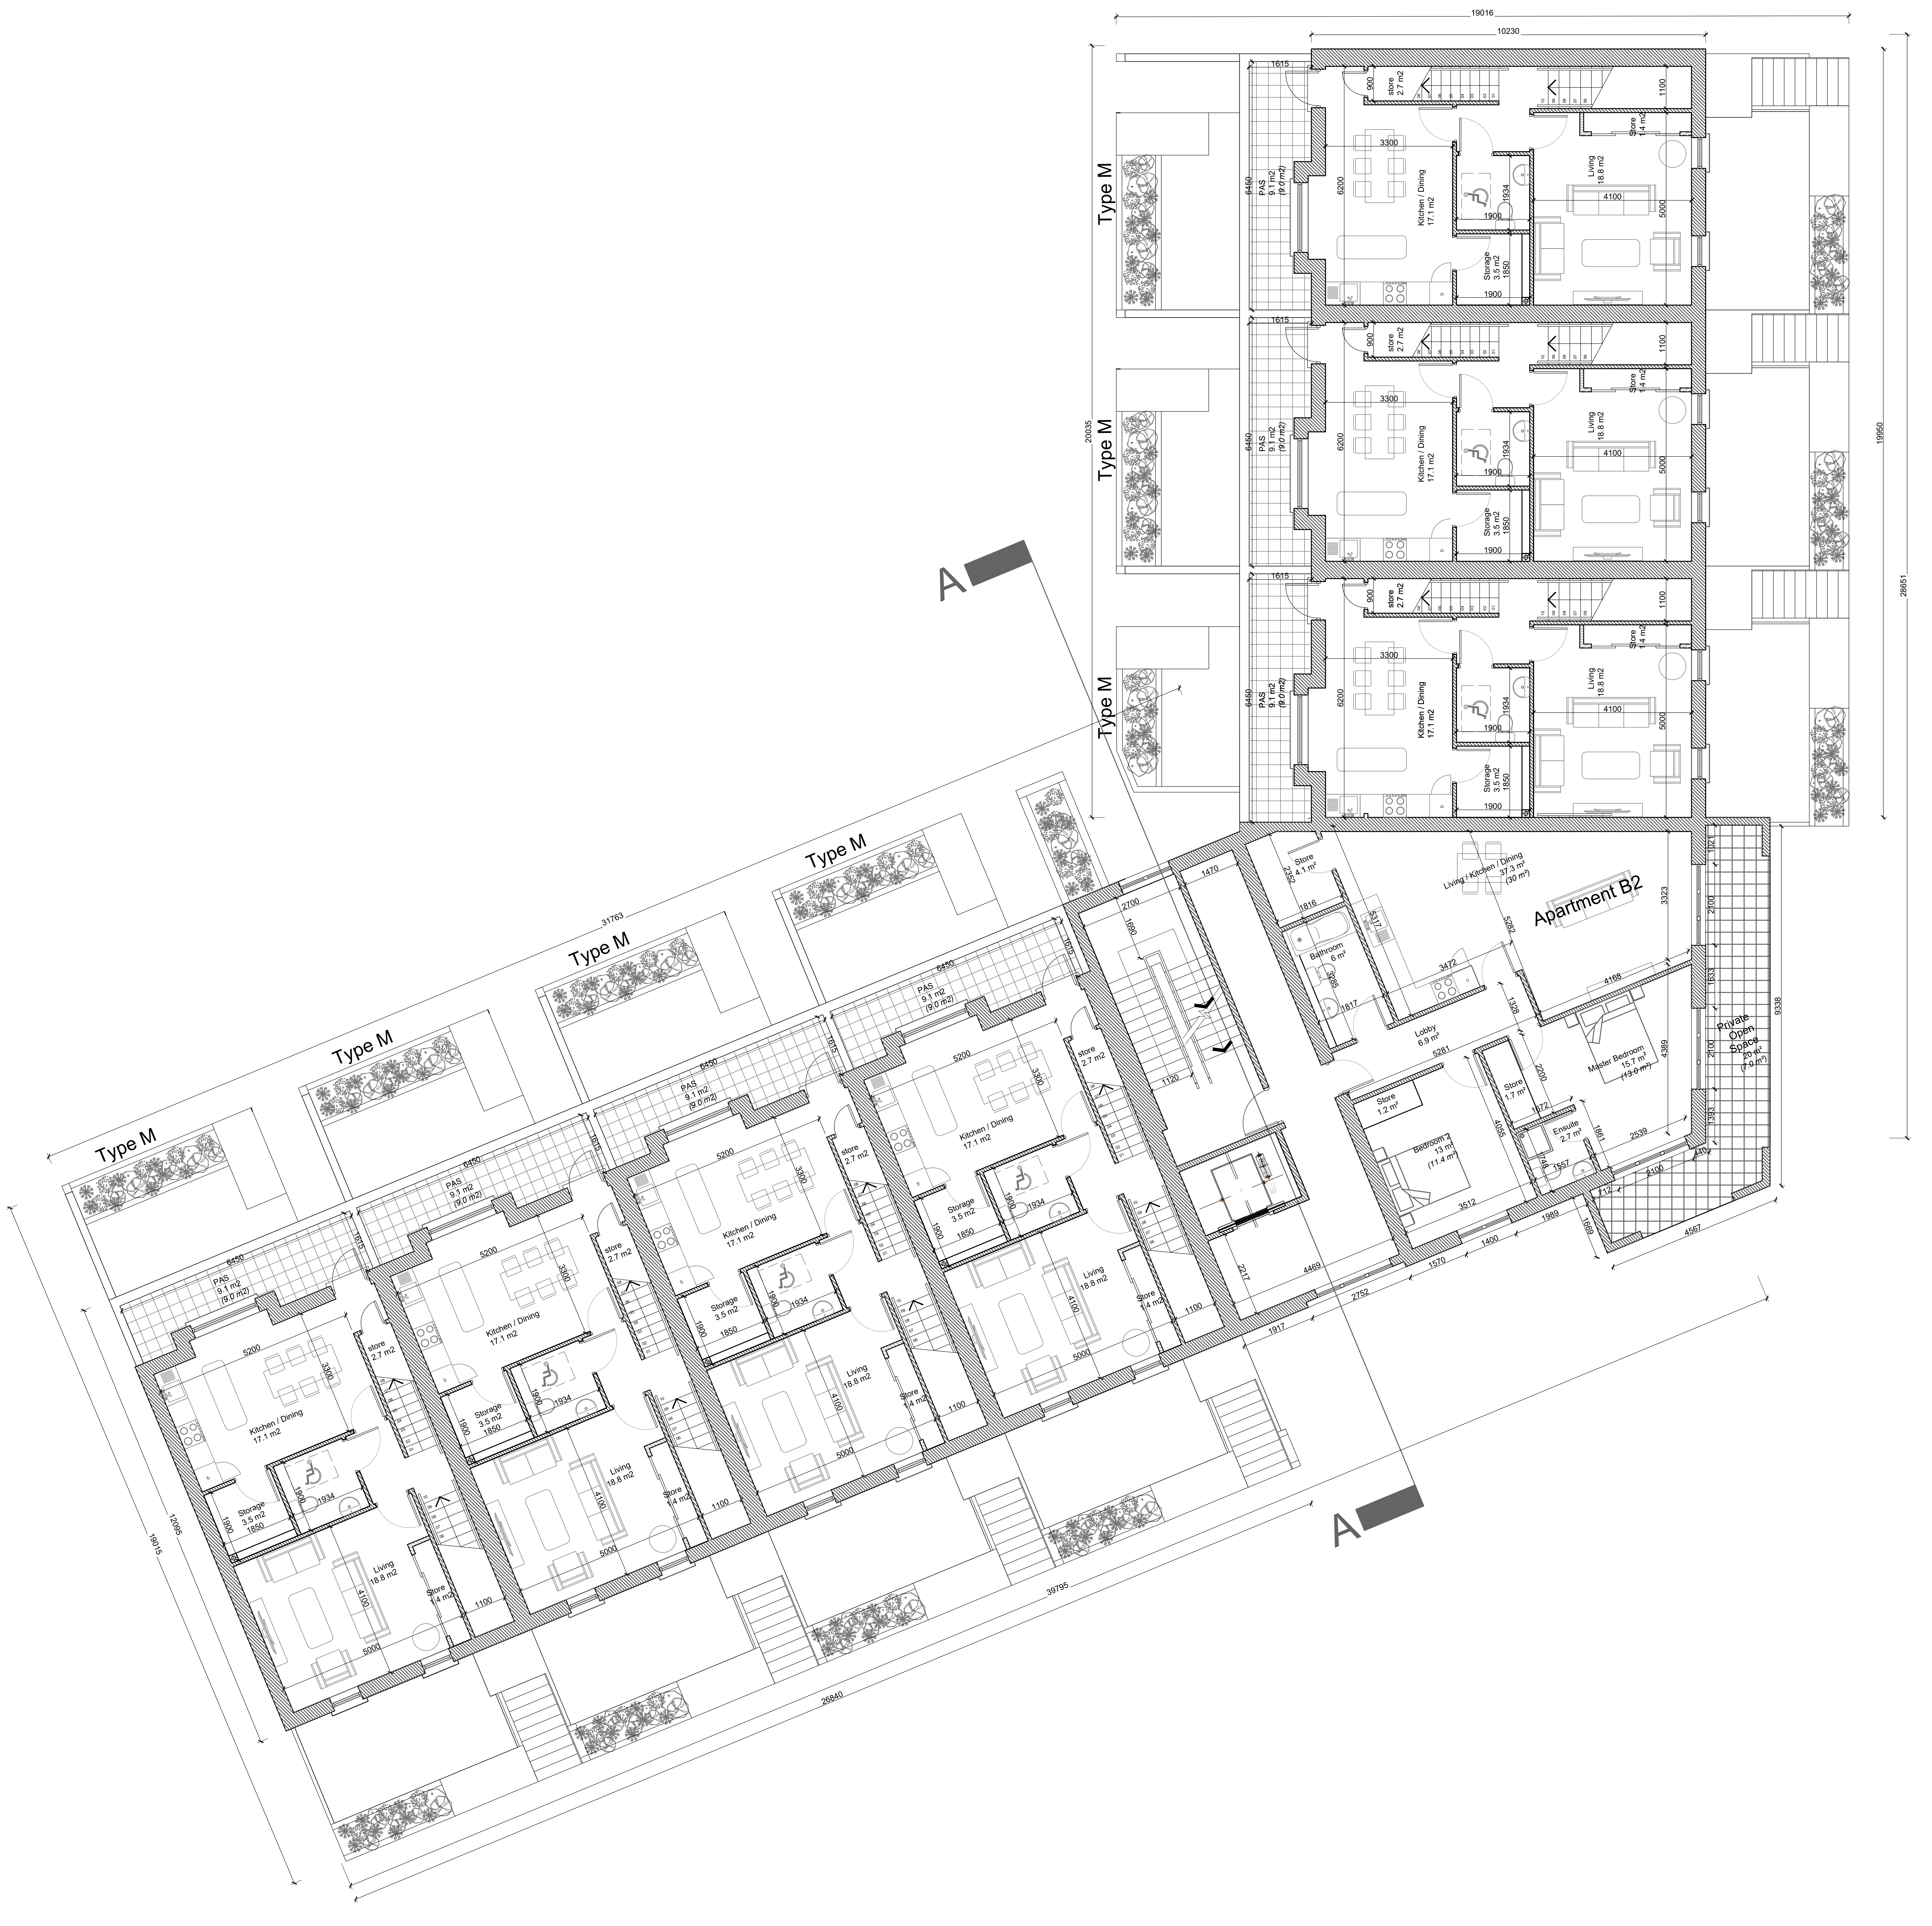

Note:
North Point and Finished
Floor Level varies
refer to Site Masterplan

Rev	Date	Initial	Notes	Chk
A	01/20	AC	Issued for Planning.	

PLANNING

Client
Rycroft Homes Ltd

Project
Residential Development
Lands Adjoining Brayton Park,
Kilcock, Co. Kildare

Drawing Title
Apartment Block B/ Duplex K & M
First Floor Plan

Drawn	Checked	Paper Size	Scale	Date
KR	PU	A1	1:100	Jan 2020

Project No.	Drawing No.	Revision
17-100	509	A

C+W O'BRIEN
ARCHITECTS
No.1 Sarsfield Quay, Dublin 7, D07 R9FH
t: 01 518 0170 e:admin@cwoarchitects.ie
Dublin I London I Warwick I Manchester
www.cwoarchitects.ie

02 FIRST FLOOR PLAN
SCALE: 1:100

Figured dimensions only to be taken from this drawing. DO NOT SCALE. All contractors must visit the site and be responsible for checking all setting out dimensions and notifying the architect of any discrepancies prior to any manufacture or construction work.

NOTES:

north

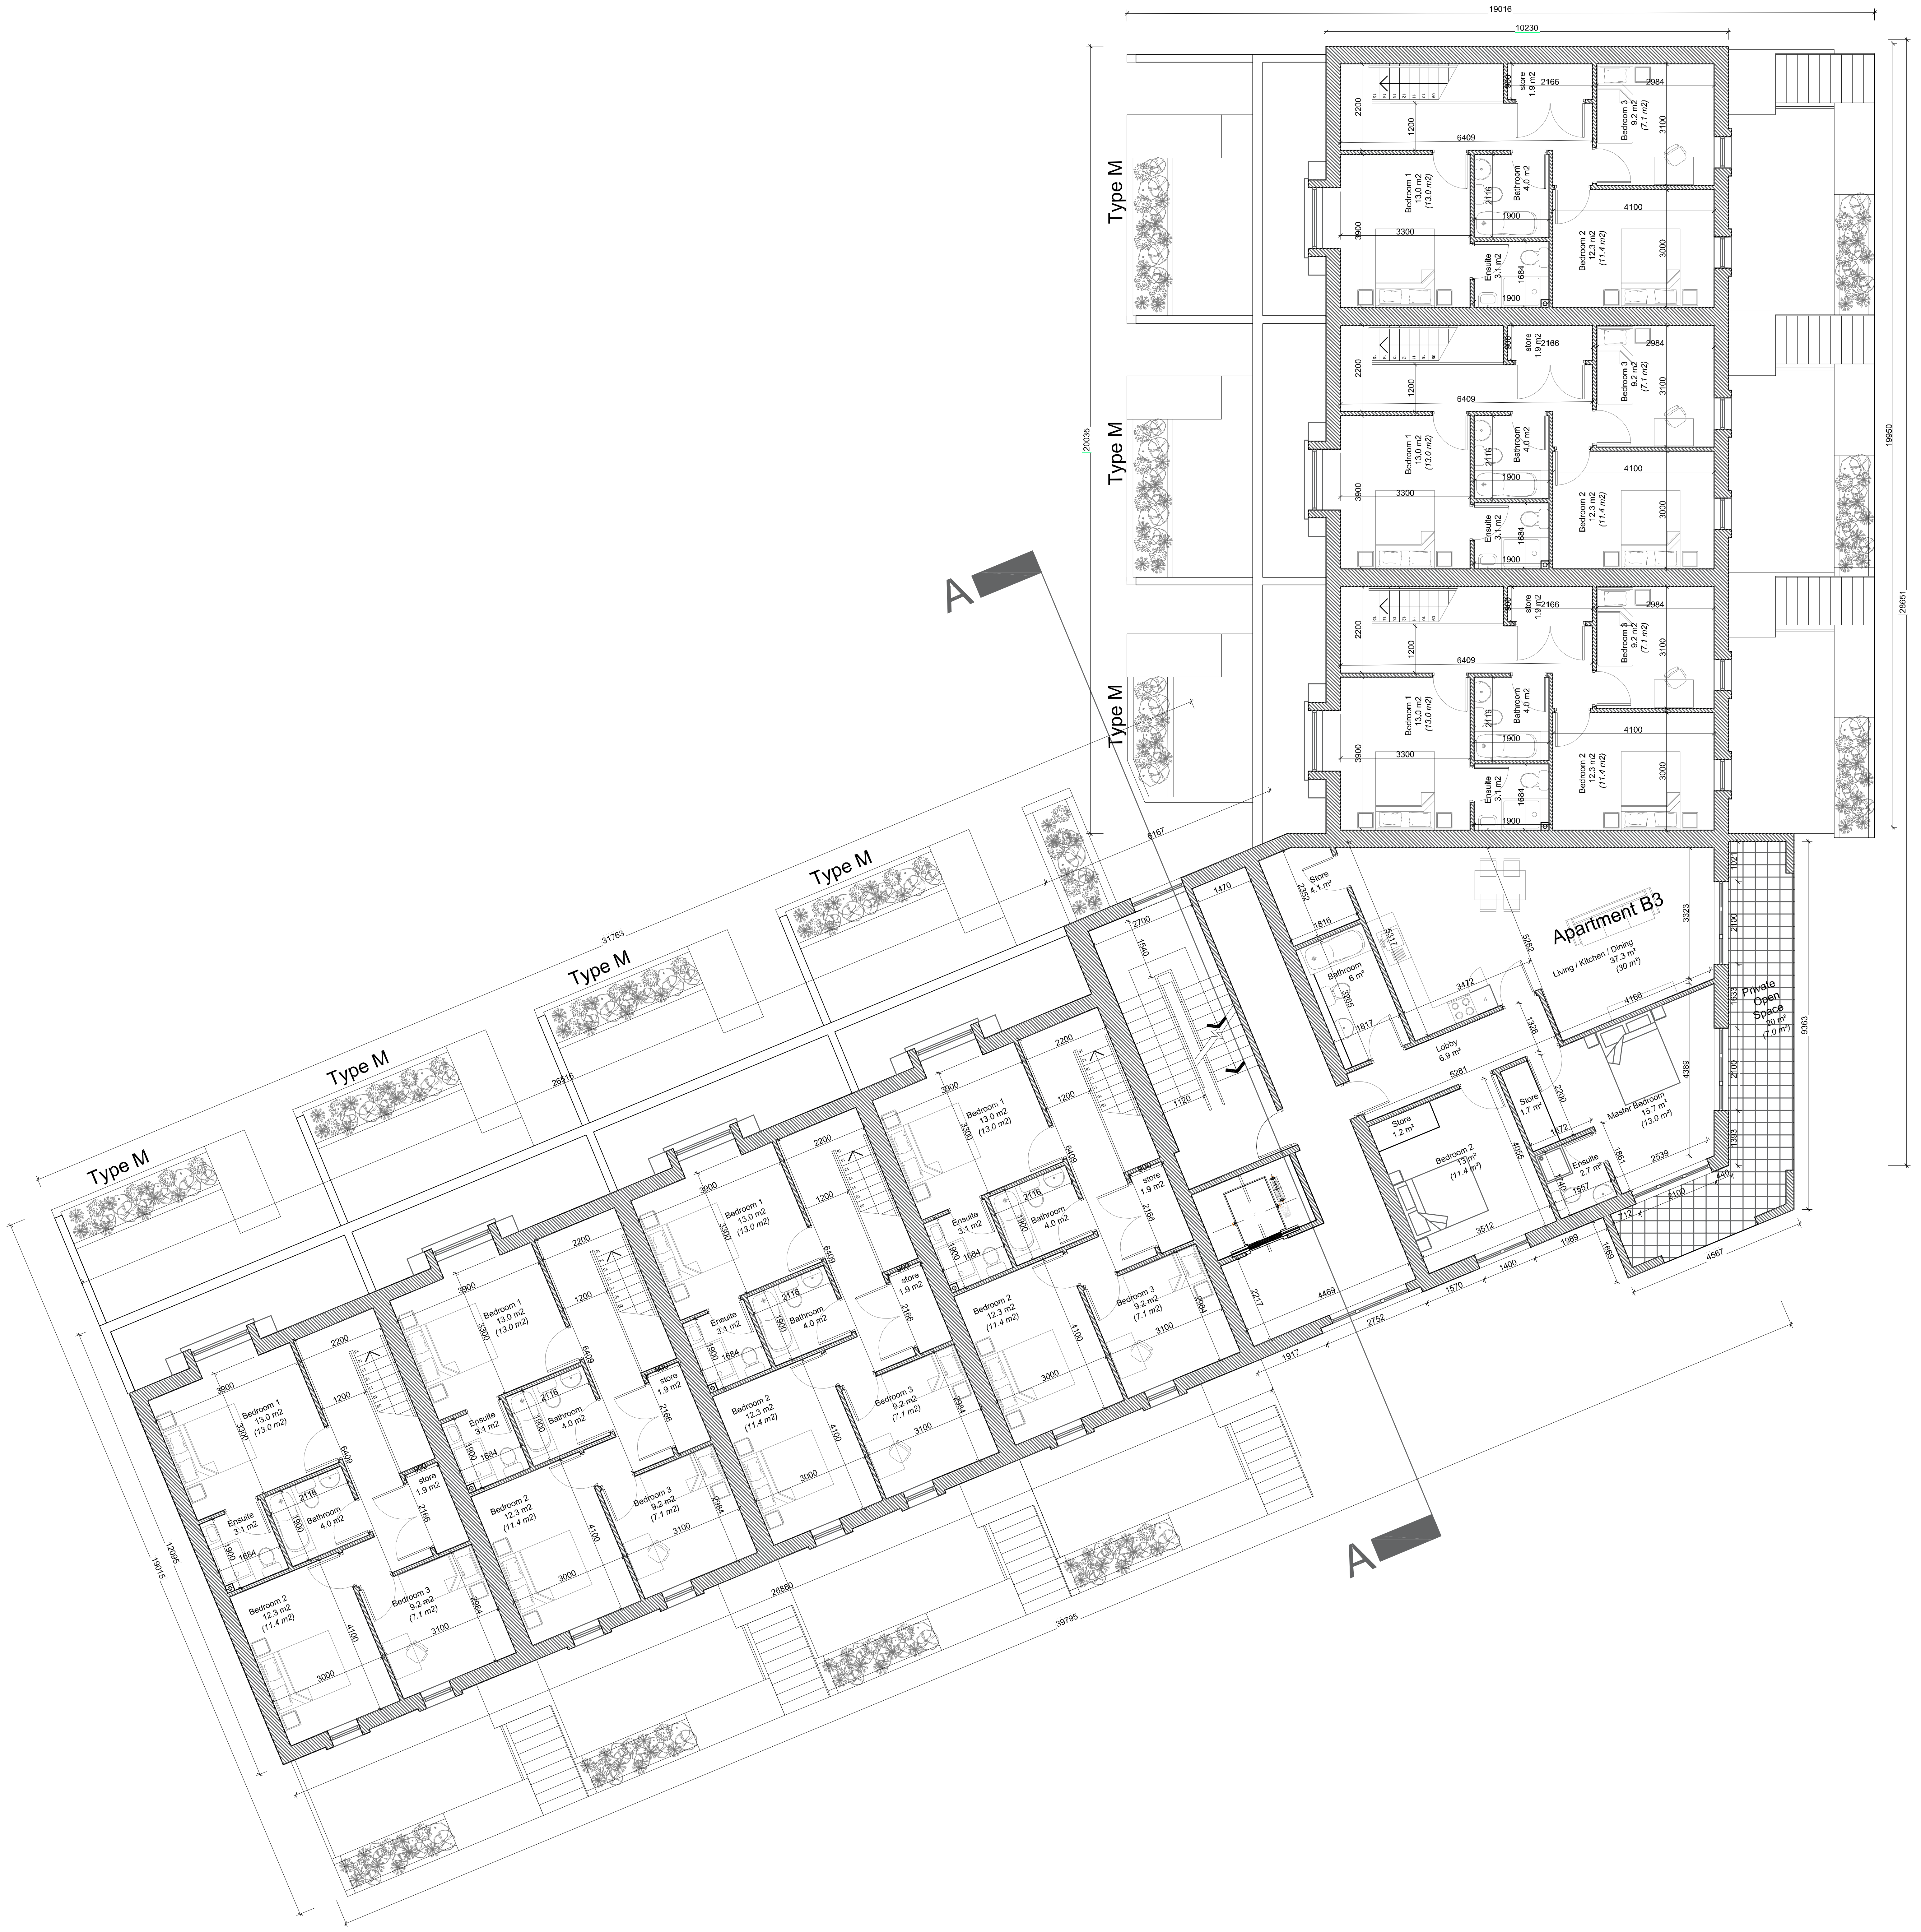

Note:
North Point and Finished
Floor Level varies
refer to Site Masterplan

Rev	Date	Initial	Notes	Chk
A	01/20	AC	Issued for Planning.	

PLANNING

Client
Rycroft Homes Ltd

Project
Residential Development
Lands Adjoining Brayton Park,
Kilcock, Co. Kildare

Drawing Title
Apartment Block B/ Duplex K & M
Second Floor Plan

Drawn	Checked	Paper Size	Scale	Date
KR	PU	A1	1:100	Jan 2020

Project No.	Drawing No.	Revision
17-100	510	A

C+W O'BRIEN
ARCHITECTS
No.1 Sarsfield Quay, Dublin 7, D07 R9FH
t: 01 518 0170 e:admin@cwoarchitects.ie
Dublin I London I Warwick I Manchester
www.cwoarchitects.ie

03 SECOND FLOOR PLAN
SCALE: 1:100

Figured dimensions only to be taken from this drawing. DO NOT SCALE.
All contractors must visit the site and be responsible for checking all setting out dimensions and notifying the architect of any discrepancies prior to any manufacture or construction work.

NOTES:

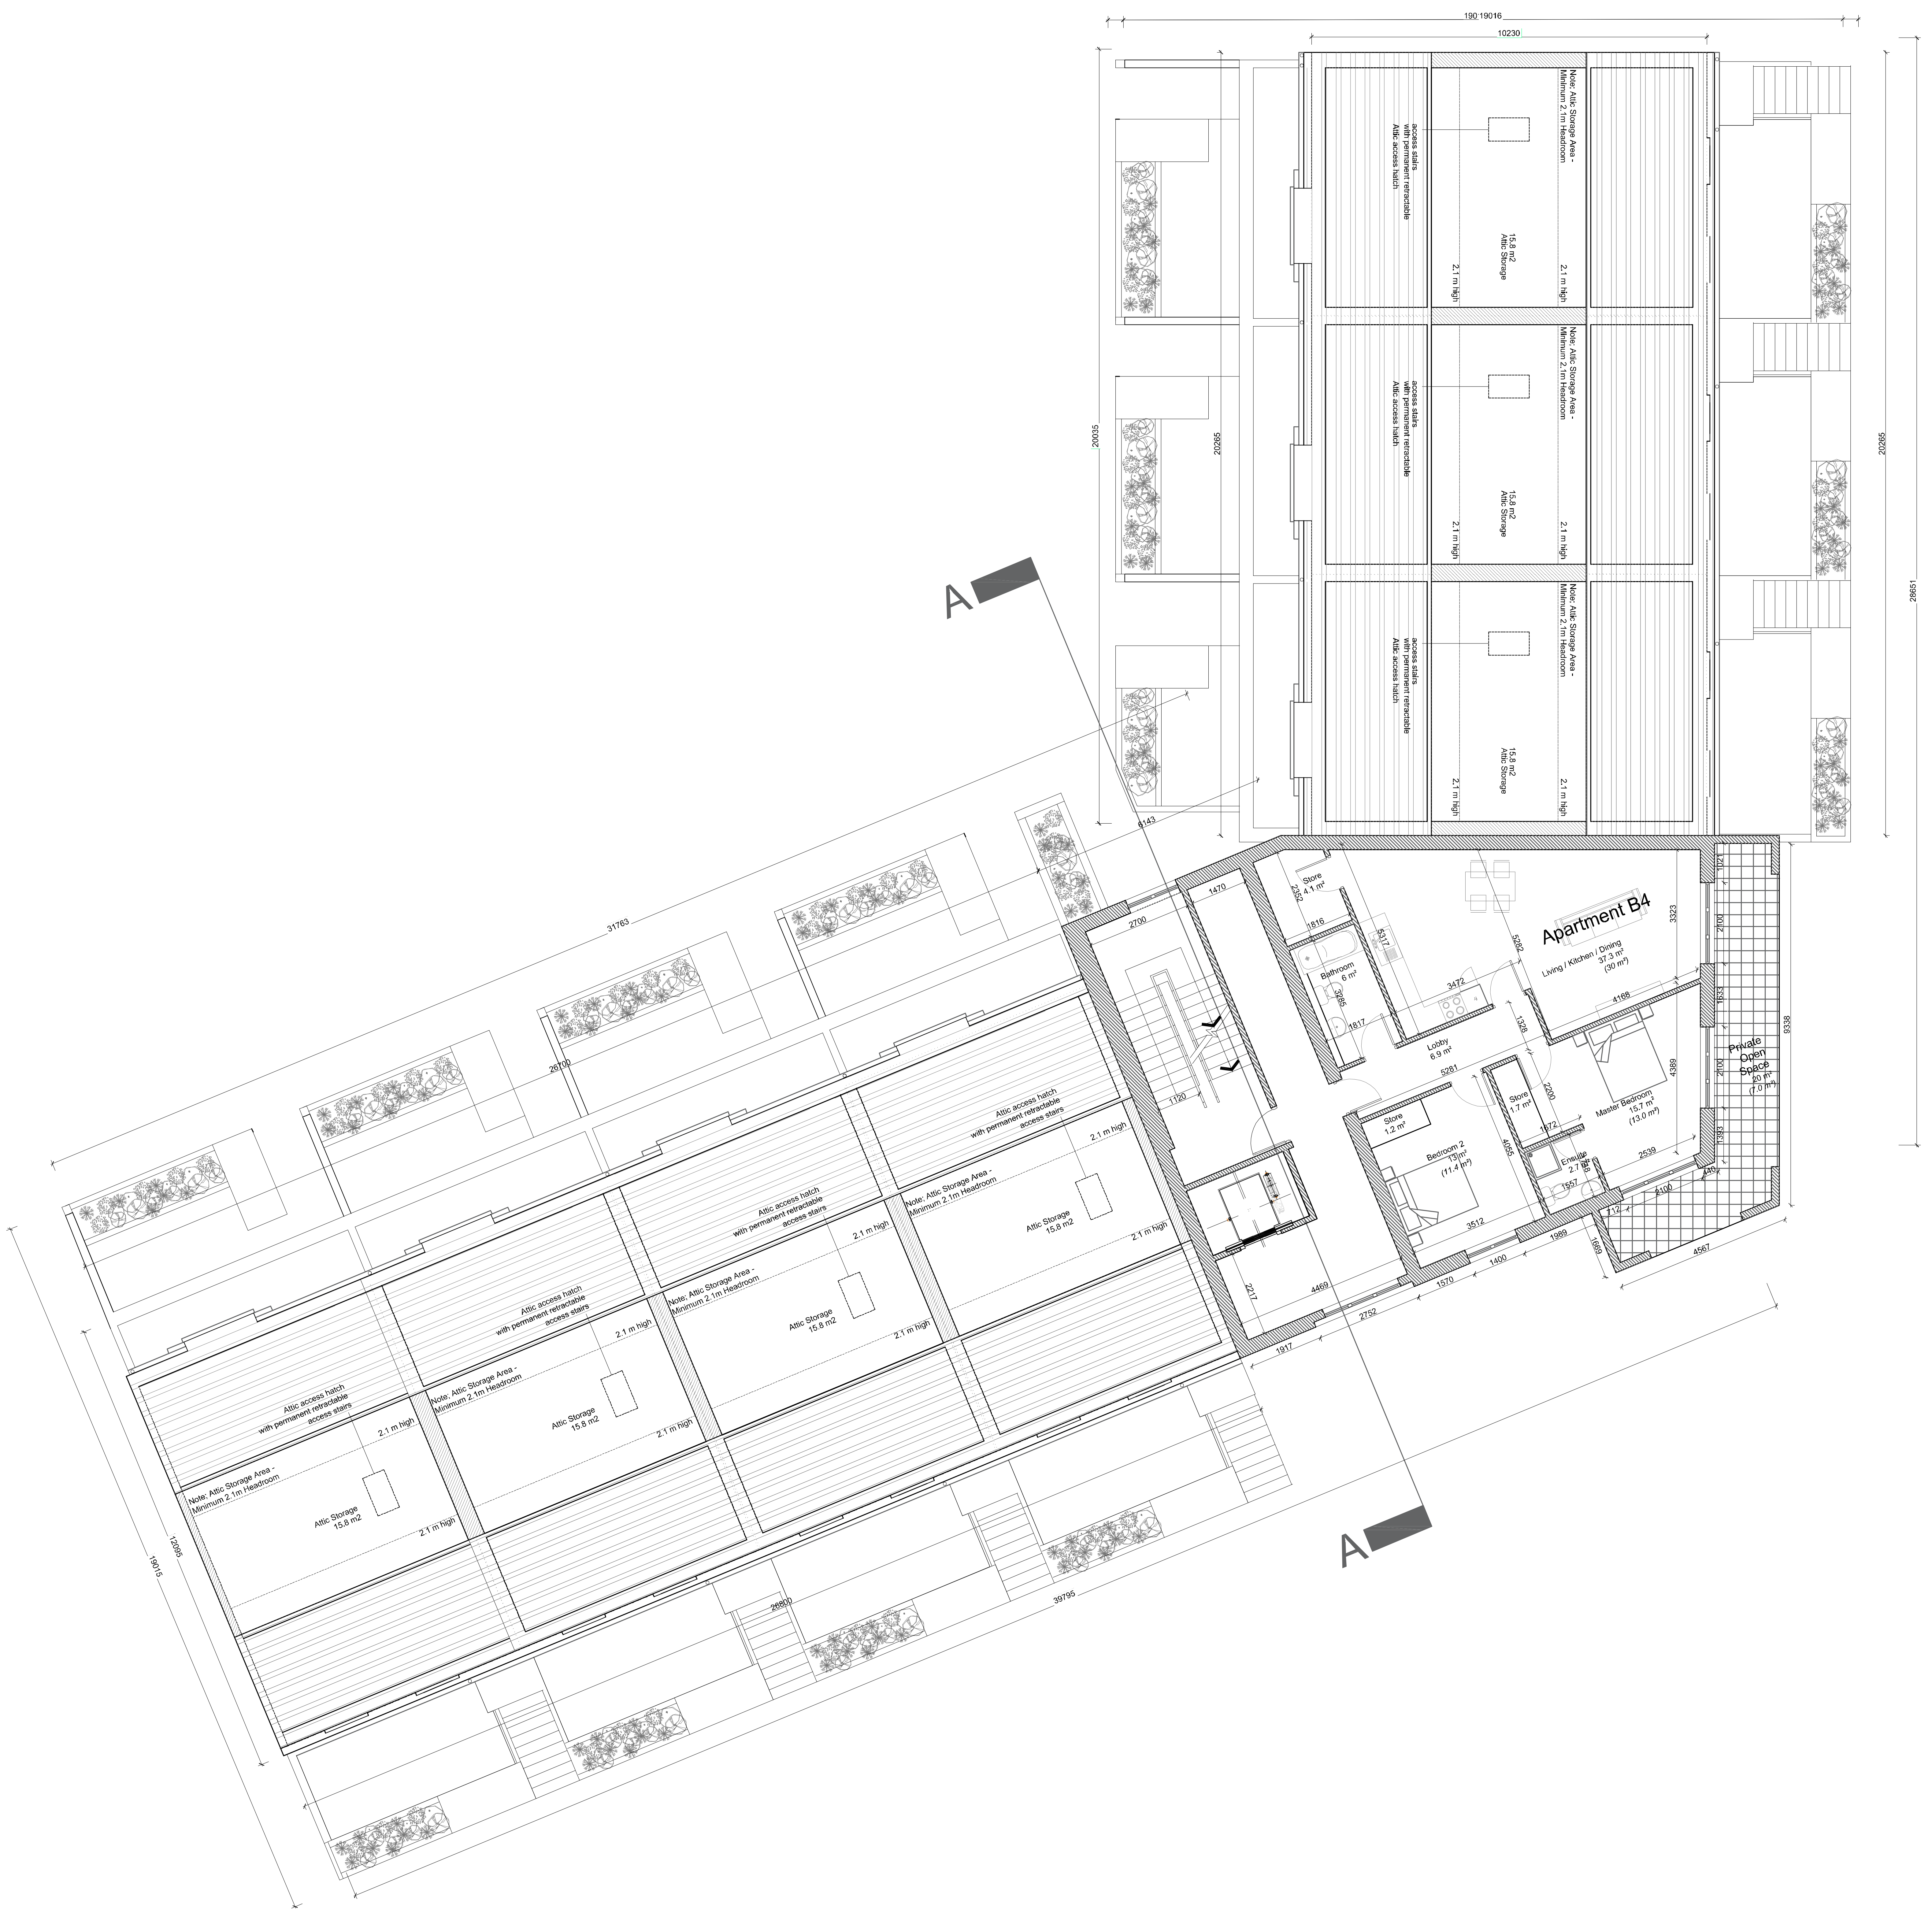

04 THIRD FLOOR PLAN
SCALE: 1:100

Note:
North Point and Finished
Floor Level varies
refer to Site Masterplan

Rev	Date	Initial	Notes	Chk
A	01/20	AC	Issued for Planning.	

PLANNING

Client
Rycroft Homes Ltd

Project
Residential Development
Lands Adjoining Brayton Park,
Kilcock, Co. Kildare

Drawing Title
Apartment Block B/ Duplex K & M
Third Floor Plan

Drawn	Checked	Paper Size	Scale	Date
KR	PU	A1	1:100	Jan 2020

Project No.	Drawing No.	Revision
17-100	511	A

C+W O'BRIEN
ARCHITECTS
No.1 Sarsfield Quay, Dublin 7, D07 R9FH
t: 01 518 0170 e:admin@cwoarchitects.ie
Dublin | London | Warwick | Manchester
www.cwoarchitects.ie

Figured dimensions only to be taken from this drawing. DO NOT SCALE. All contractors must visit the site and be responsible for checking all setting out dimensions and notifying the architect of any discrepancies prior to any manufacture or construction work.

NOTES:

north

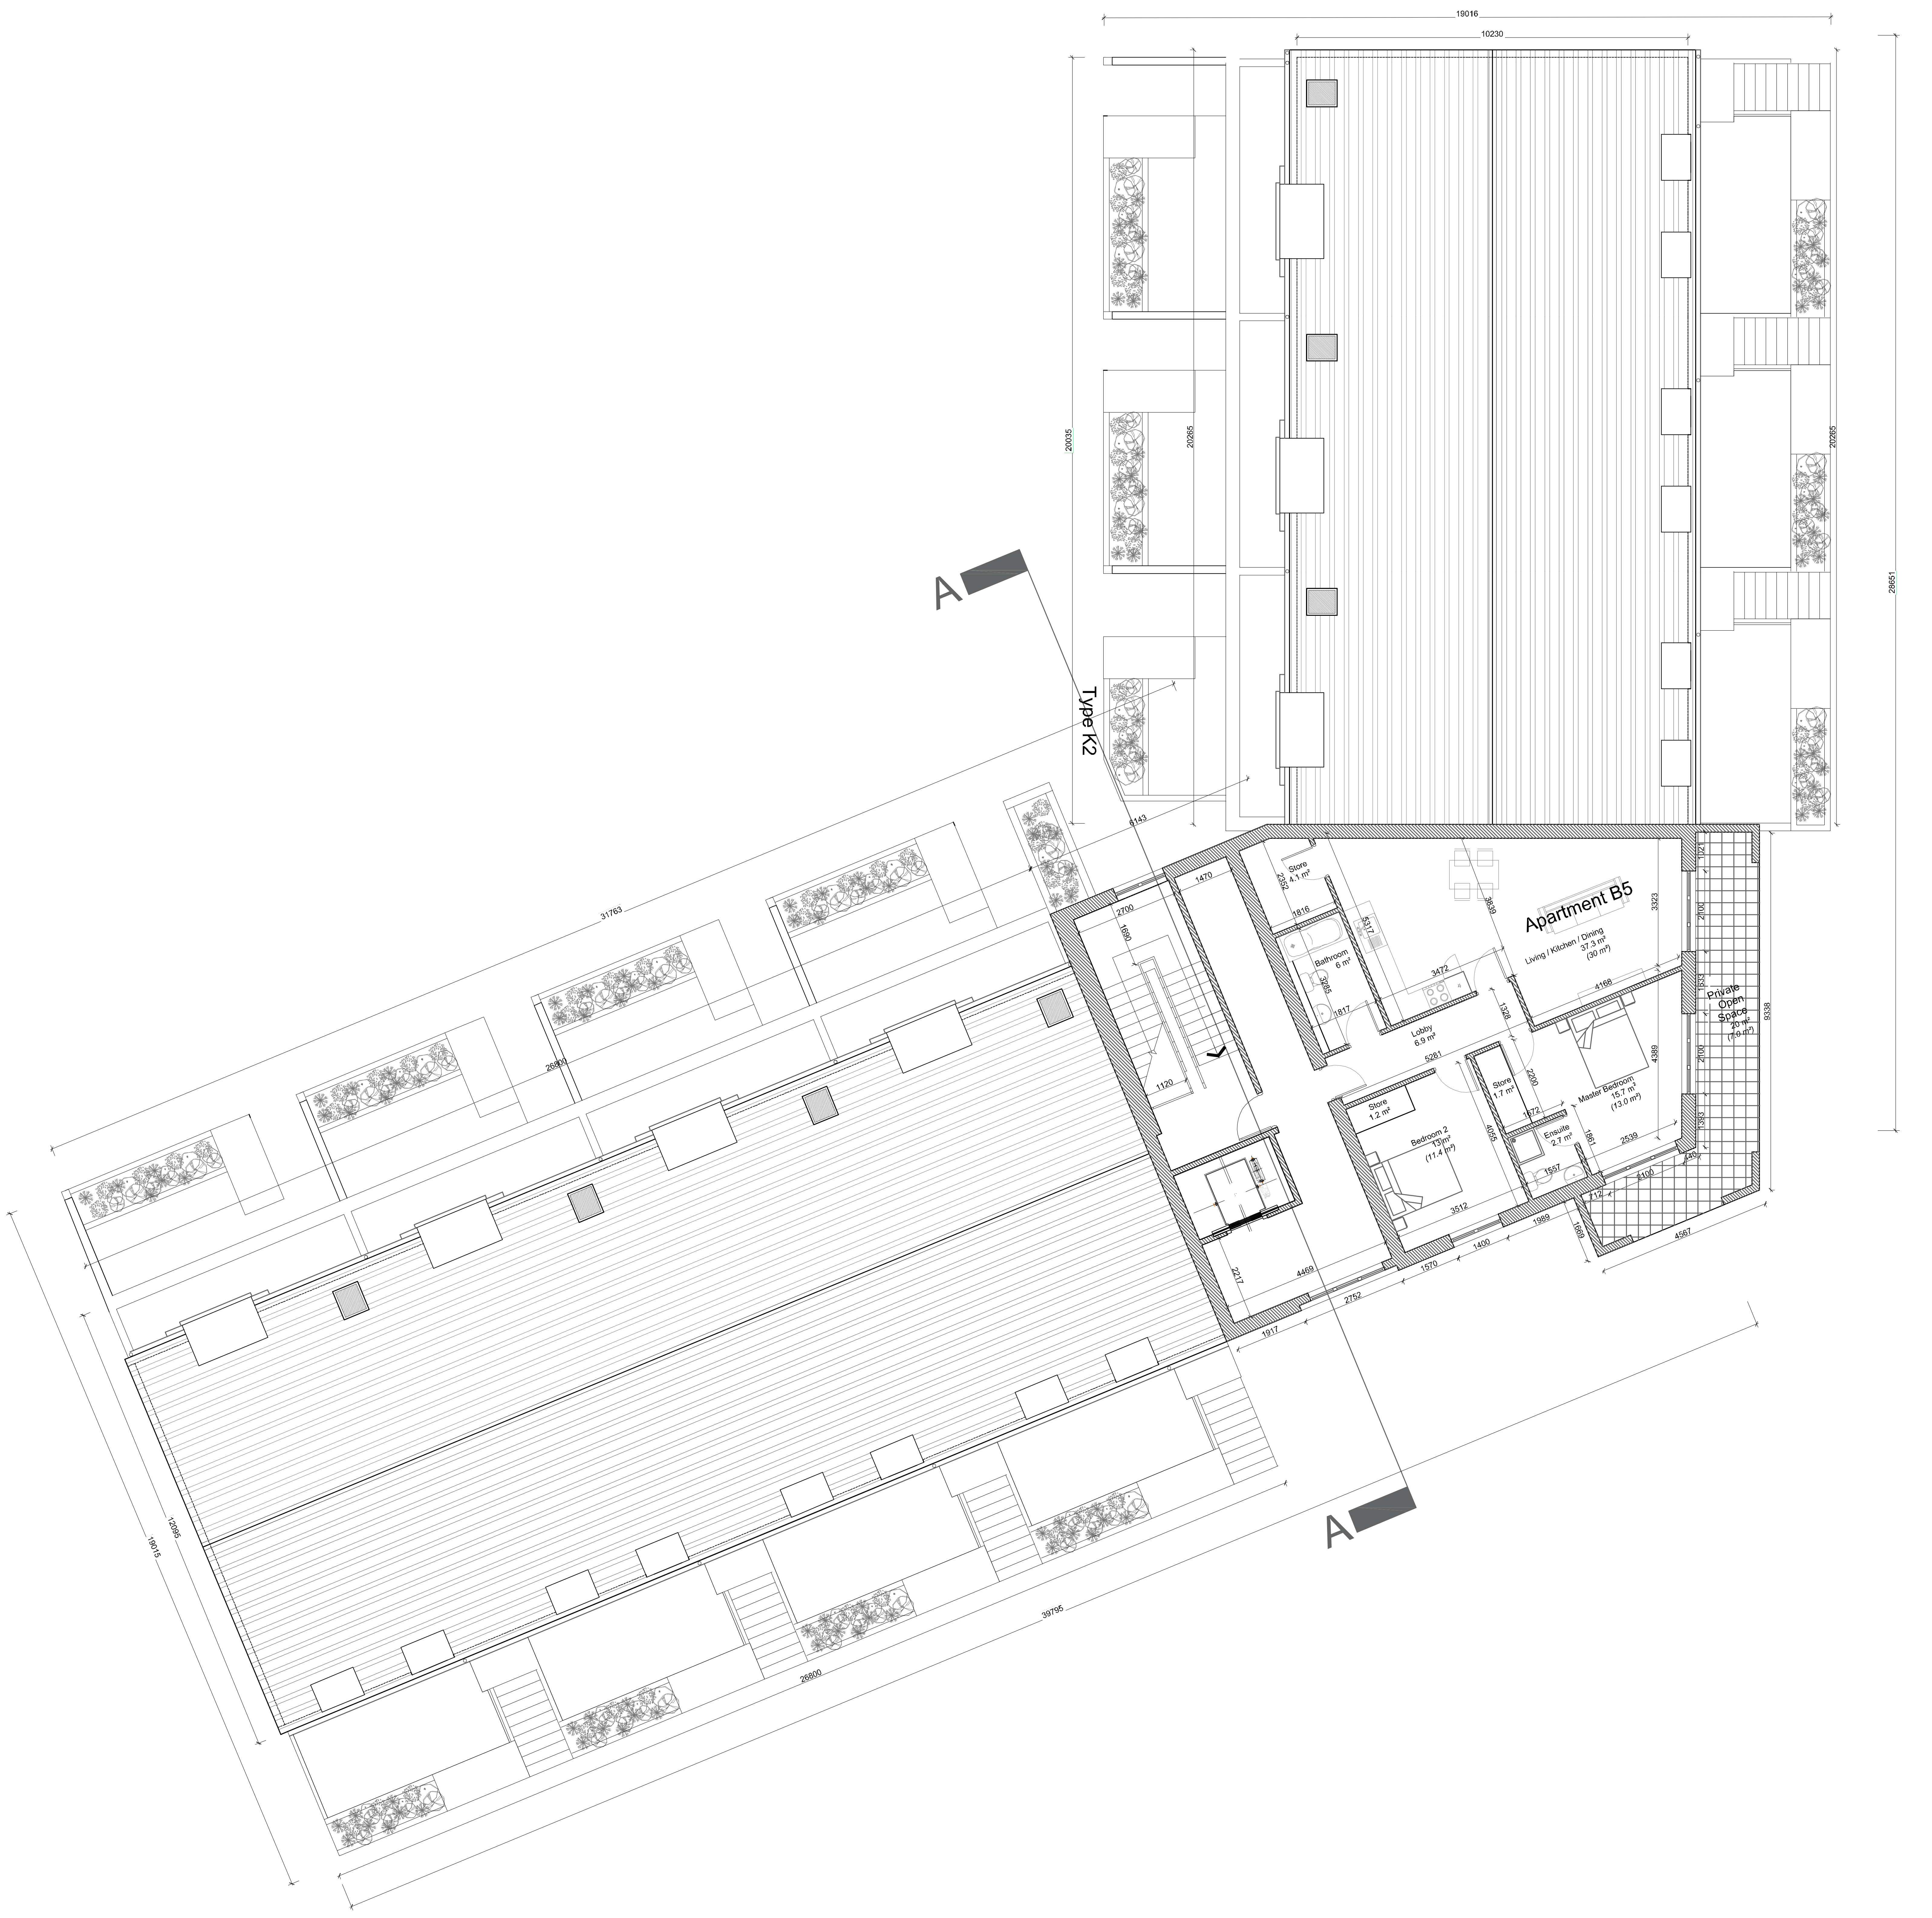

05 FOURTH FLOOR PLAN
SCALE: 1:100

Note:
North Point and Finished
Floor Level varies
refer to Site Masterplan

Rev	Date	Initial	Notes	Chk
A	01/20	AC	Issued for Planning.	

PLANNING

Client
Rycroft Homes Ltd

Project
Residential Development
Lands Adjoining Brayton Park,
Kilcock, Co. Kildare

Drawing Title
Apartment Block B/ Duplex K & M
Fourth Floor

Drawn	Checked	Paper Size	Scale	Date
KR	PU	A1	1:100	Jan 2020

Project No.	Drawing No.	Revision
17-100	512	A

C+W O'BRIEN
ARCHITECTS
No.1 Sarsfield Quay, Dublin 7, D07 R9FH
t: 01 518 0170 e:admin@cwoarchitects.ie
Dublin I London I Warwick I Manchester
www.cwoarchitects.ie

Figured dimensions only to be taken from this drawing. DO NOT SCALE. All contractors must visit the site and be responsible for checking all setting out dimensions and notifying the architect of any discrepancies prior to any manufacture or construction work.

NOTES:

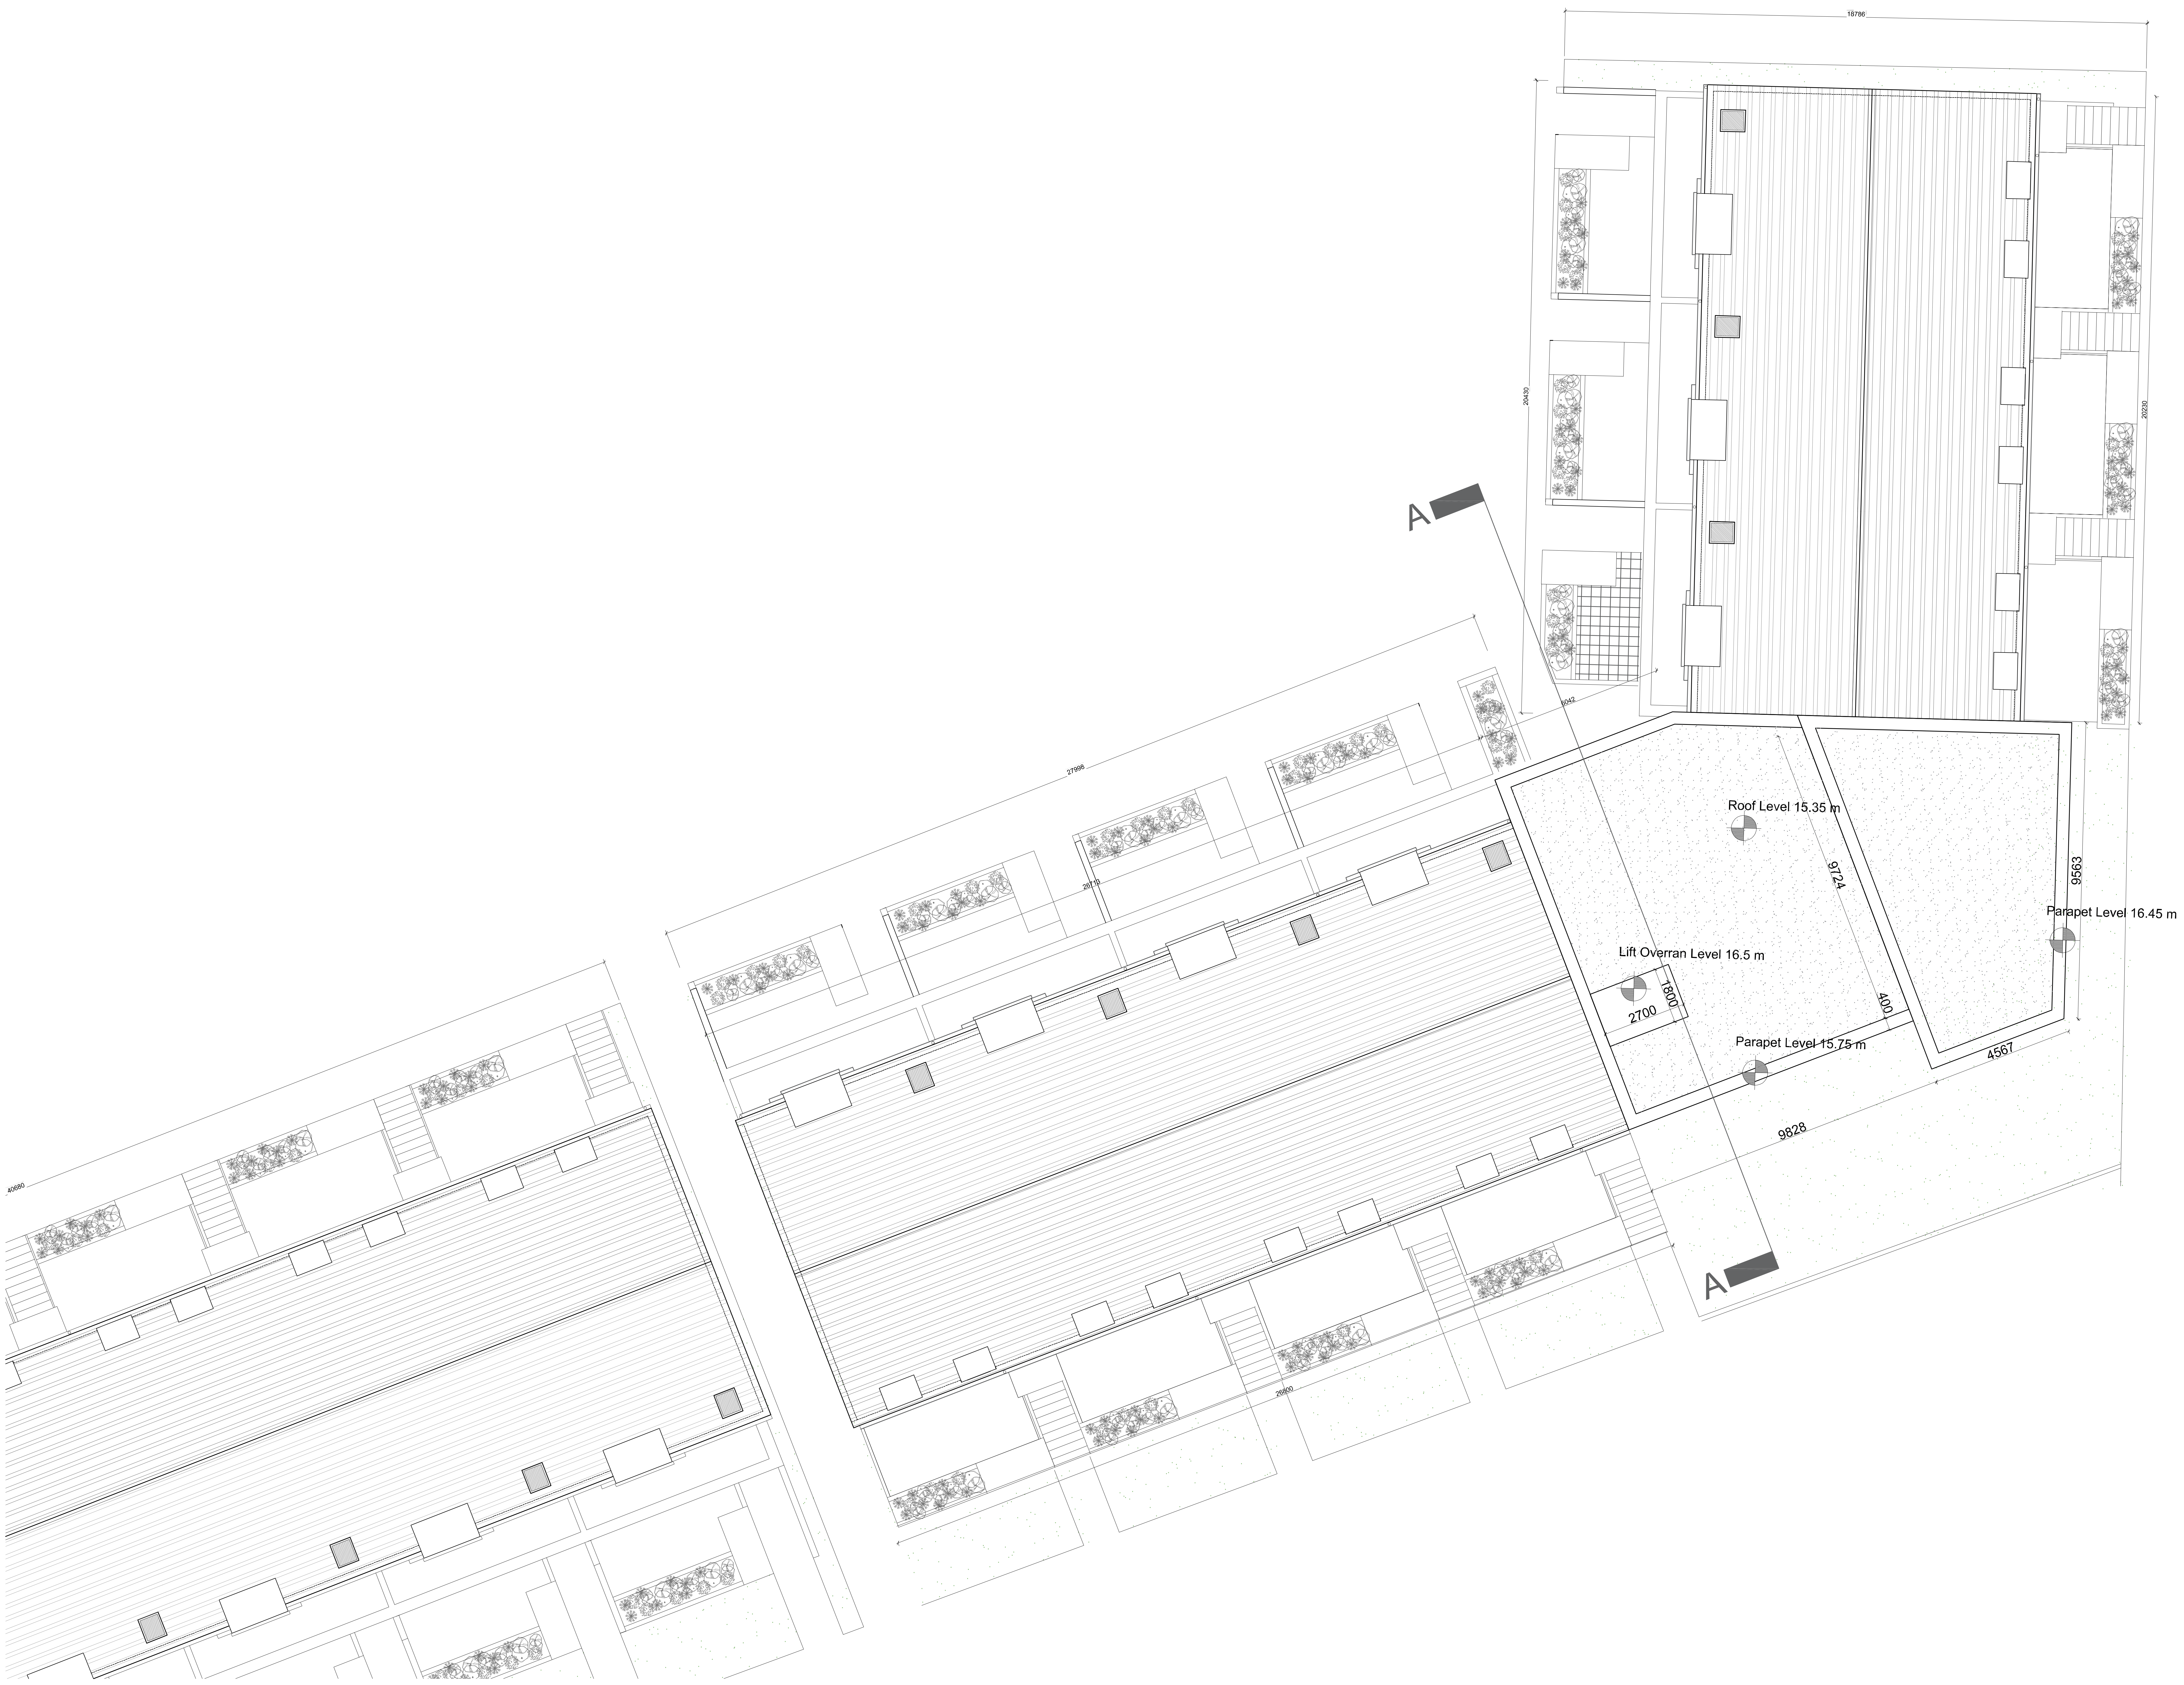

06 ROOF PLAN
SCALE: 1:100

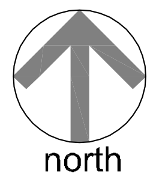

Note:
North Point and Finished
Floor Level varies
refer to Site Masterplan

Rev	Date	Initial	Notes	Chk
A	01/20	AC	Issued for Planning.	

PLANNING

Client
Rycroft Homes Ltd

Project
Residential Development
Lands Adjoining Brayton Park,
Kilcock, Co. Kildare

Drawing Title
Apartment Block B/ Duplex K & M
Roof Plan

Drawn	Checked	Paper Size	Scale	Date
KR	PU	A1	1:100	Jan 2020

Project No.	Drawing No.	Revision
17-100	513	A

C+W O'BRIEN
ARCHITECTS
No.1 Sarsfield Quay, Dublin 7, D07 R9FH
t: 01 518 0170 e:admin@cwoarchitects.ie
Dublin I London I Warwick I Manchester
www.cwoarchitects.ie

Figured dimensions only to be taken from this drawing. DO NOT SCALE. All contractors must visit the site and be responsible for checking all setting out dimensions and notifying the architect of any discrepancies prior to any manufacture or construction work.

NOTES:

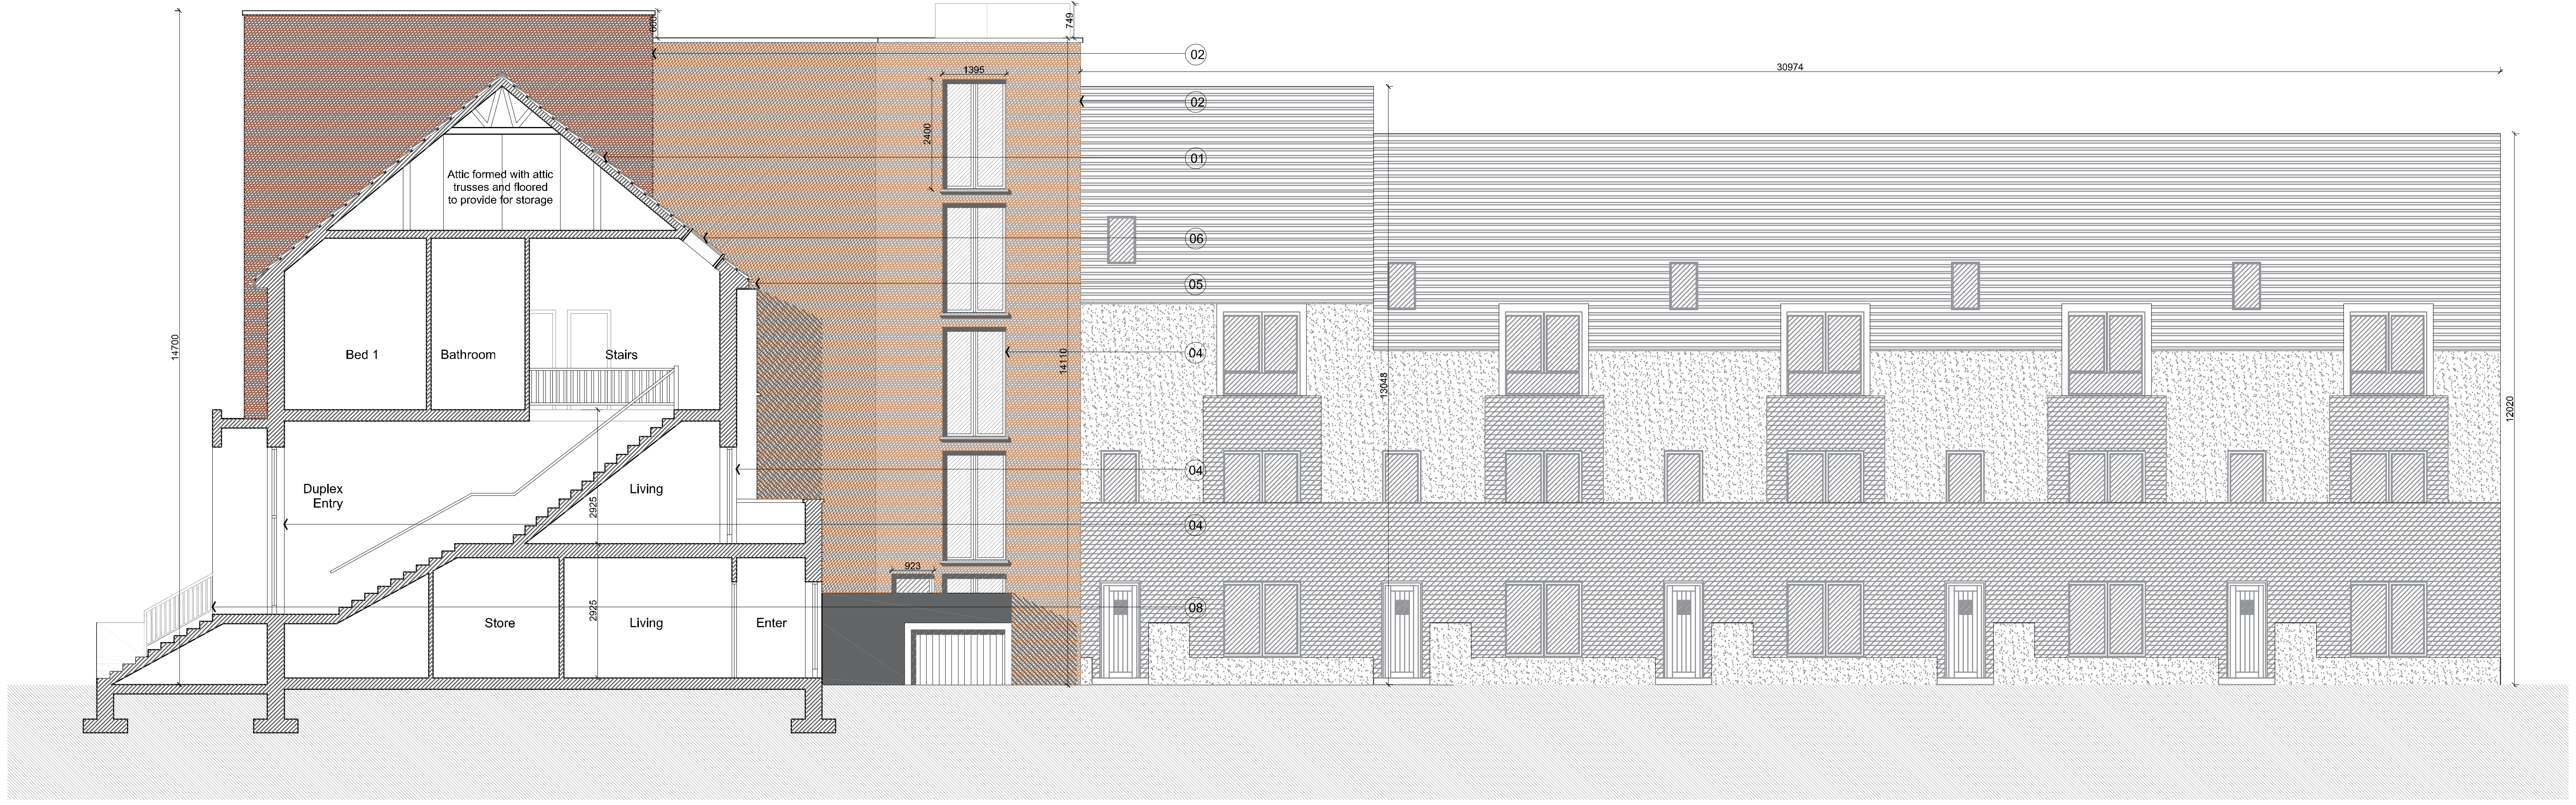

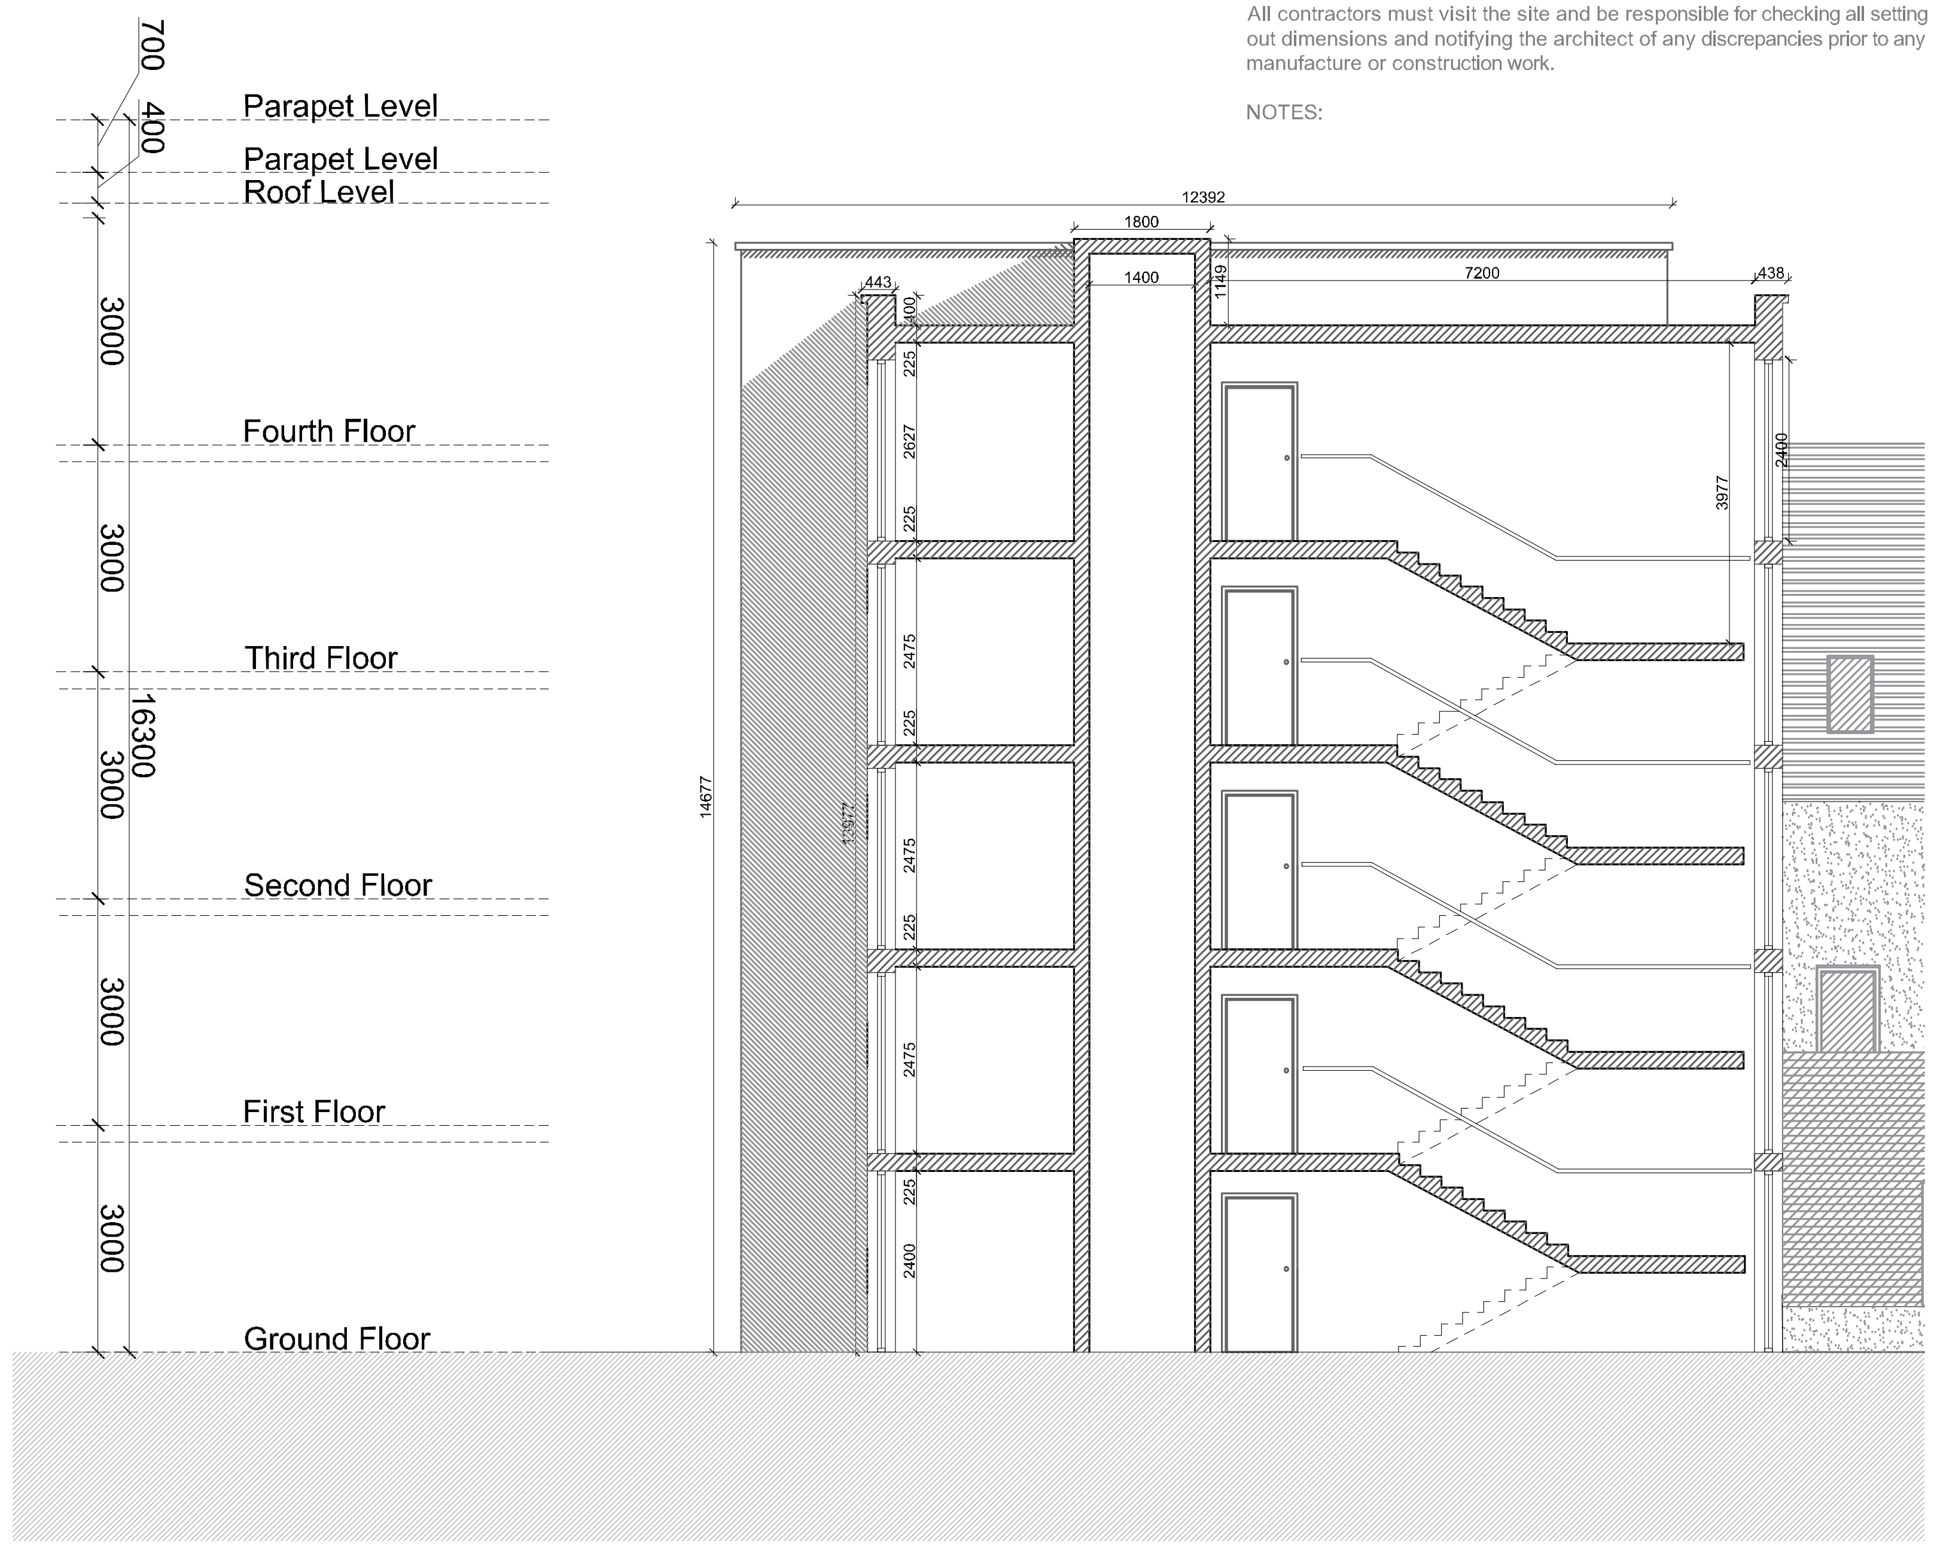

07 WEST ELEVATION AND SECTION
SCALE: 1:100

08 SECTION A-A
SCALE: 1:100

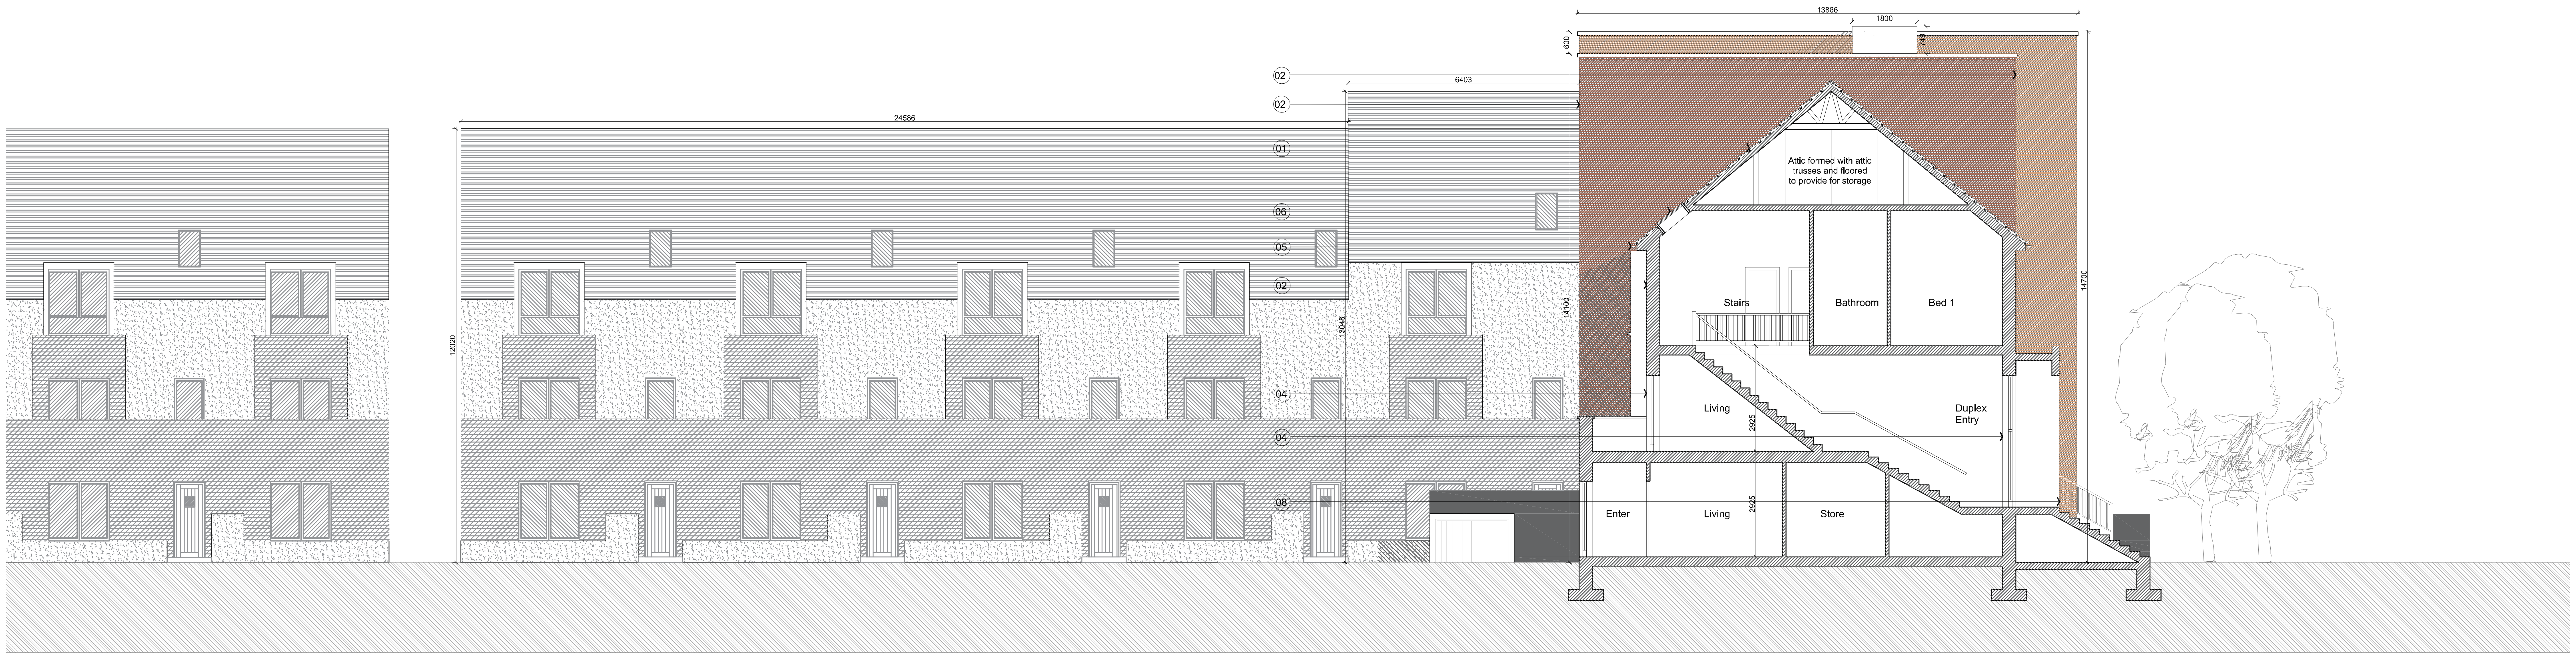

09 NORTH ELEVATION AND SECTION
SCALE: 1:100

Materials Legend

1. Selected Blue Black Slate
   or Tiled Roof
2. Selected Facing Brickwork
3. Selected Pre Coloured Render finish
4. Windows / Doors to be selected
   subject to DEAP Analysis
5. PVC gutters and rainwater
   goods to selected colour
6. Selected Roof Lights
7. Optional Sloar Panels to M&E design
8. Painted Metal Railings

Note:
North Point and Finished
Floor Level varies
refer to Site Masterplan

Rev	Date	Initial	Notes	Chk
A	01/20	AC	Issued for Planning.	

PLANNING

Client
Rycroft Homes Ltd

Project
Residential Development
Lands Adjoining Brayton Park,
Kilcock, Co. Kildare

Drawing Title
Apartment Block B/ Duplex K & M
Elevations & Section

Drawn	Checked	Paper Size	Scale	Date
KR	PU	A1	1:100	Jan 2020

Project No.	Drawing No.	Revision
17-100	514	A

C+W O'BRIEN
ARCHITECTS
No.1 Sarsfield Quay, Dublin 7, D07 R9FH
t: 01 518 0170 e:admin@cwoarchitects.ie
Dublin | London | Warwick | Manchester
www.cwoarchitects.ie

Figured dimensions only to be taken from this drawing. DO NOT SCALE. All contractors must visit the site and be responsible for checking all setting out dimensions and notifying the architect of any discrepancies prior to any manufacture or construction work.

NOTES:

10 SOUTH ELEVATION
SCALE: 1:100

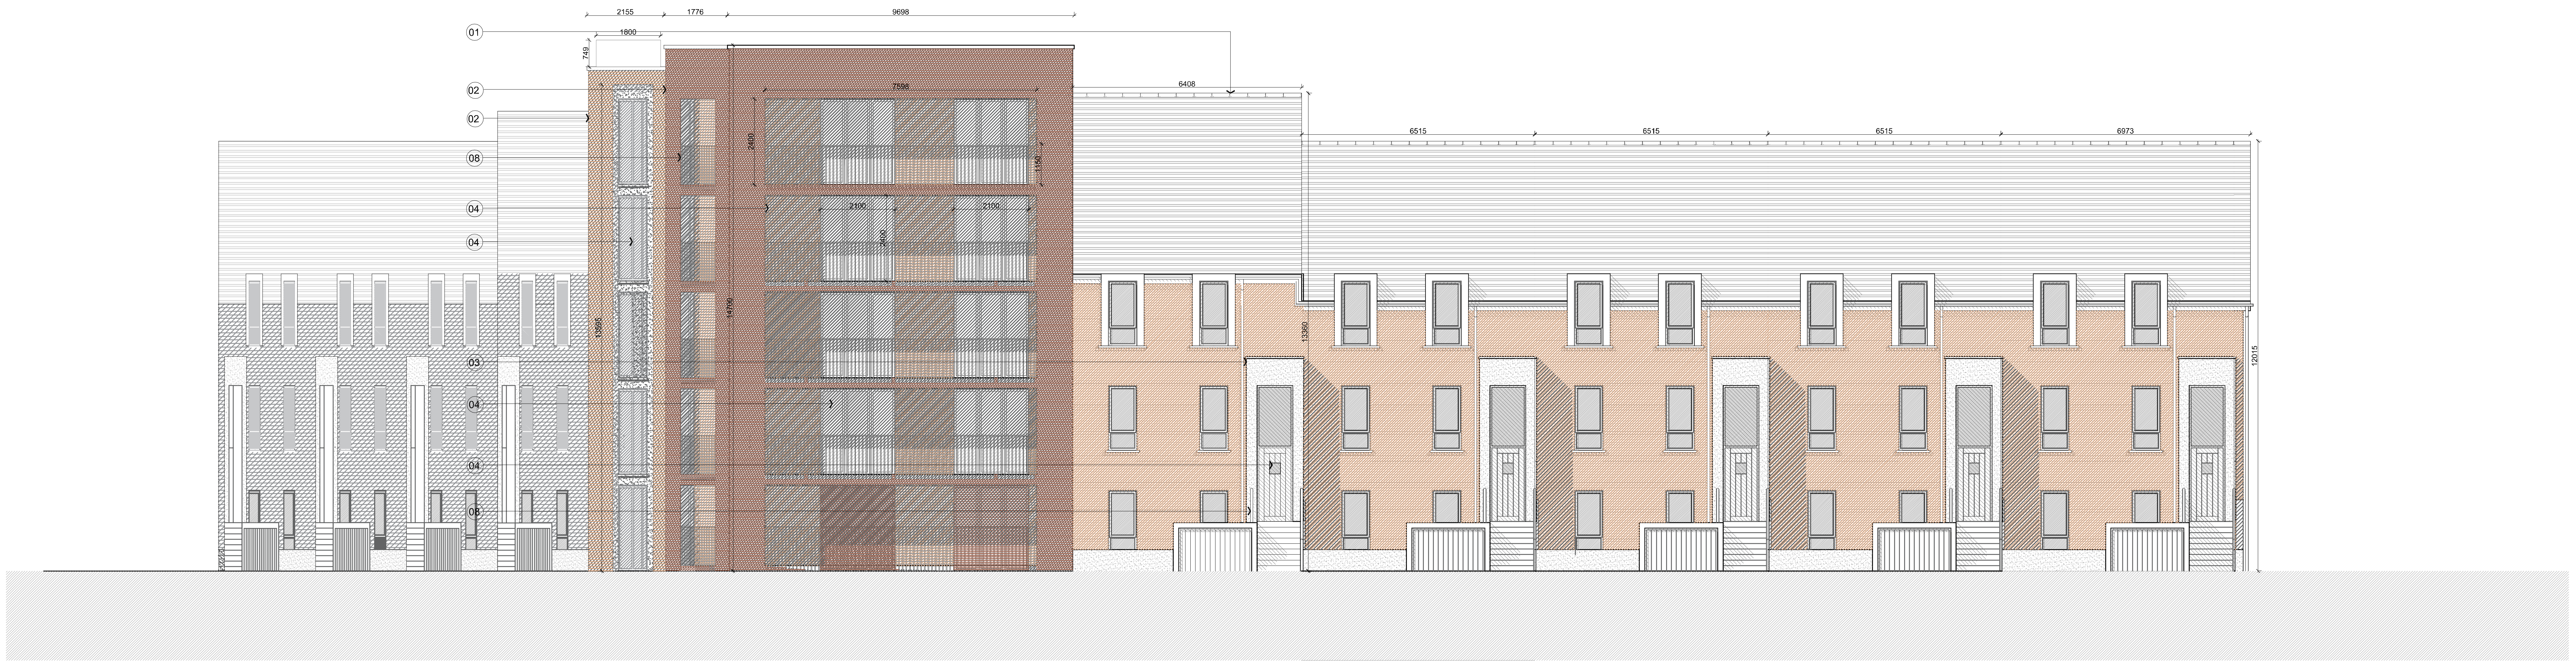

11 EAST ELEVATION
SCALE: 1:100

Materials Legend

1. Selected Blue Black Slate
   or Tiled Roof
2. Selected Facing Brickwork
3. Selected Pre Coloured Render finish
4. Windows / Doors to be selected
   subject to DEAP Analysis
5. PVC gutters and rainwater
   goods to selected colour
6. Selected Roof Lights
7. Optional Sloar Panels to M&E design
8. Painted Metal Railings

Note:
North Point and Finished
Floor Level varies
refer to Site Masterplan

Rev	Date	Initial	Notes	Chk
A	01/20	AC	Issued for Planning.	

PLANNING

Client
Rycroft Homes Ltd

Project
Residential Development
Lands Adjoining Brayton Park,
Kilcock, Co. Kildare

Drawing Title
Apartment Block B/ Duplex K & M
Elevations

Drawn	Checked	Paper Size	Scale	Date
KR	PU	A1	1:100	Jan 2020

Project No.	Drawing No.	Revision
17-100	515	A

C+W O'BRIEN
ARCHITECTS

No.1 Sarsfield Quay, Dublin 7, D07 R9FH
t: 01 518 0170 e:admin@cwoarchitects.ie
Dublin I London I Warwick I Manchester
www.cwoarchitects.ie