


SECTION THROUGH PROPOSED WETLANDS

SECTION A –A

(SCALE 1:20)

NOTES:


1. ALL DRAINAGE WORKS TO BE CONSTRUCTED IN STRICT ACCORDANCE WITH KILDARE COUNTY COUNCIL SPECIFICATIONS/REQUIREMENTS INCLUDING THE GREATER DUBLIN REGIONAL CODE OF PRACTICE FOR DRAINAGE WORKS.
2. ALL FINISHING DETAILS TO THE CONSTRUCTED WETLANDS SHALL BE COORDINATED WITH THE LANDSCAPE ARCHITECT DRAWINGS.
3. ALL GRADIENTS, PLANTING AND SOIL CHARACTERISTICS TO WETLAND AREA TO BE IN ACCORDANCE WITH THE LANDSCAPE ARCHITECTS DRAWINGS AND SPECIFICATION.
4. ALL EROSION CONTROL MEASURES SHALL BE CONSTRUCTED IN ACCORDANCE WITH THE MANUFACTURERS GUIDELINES.

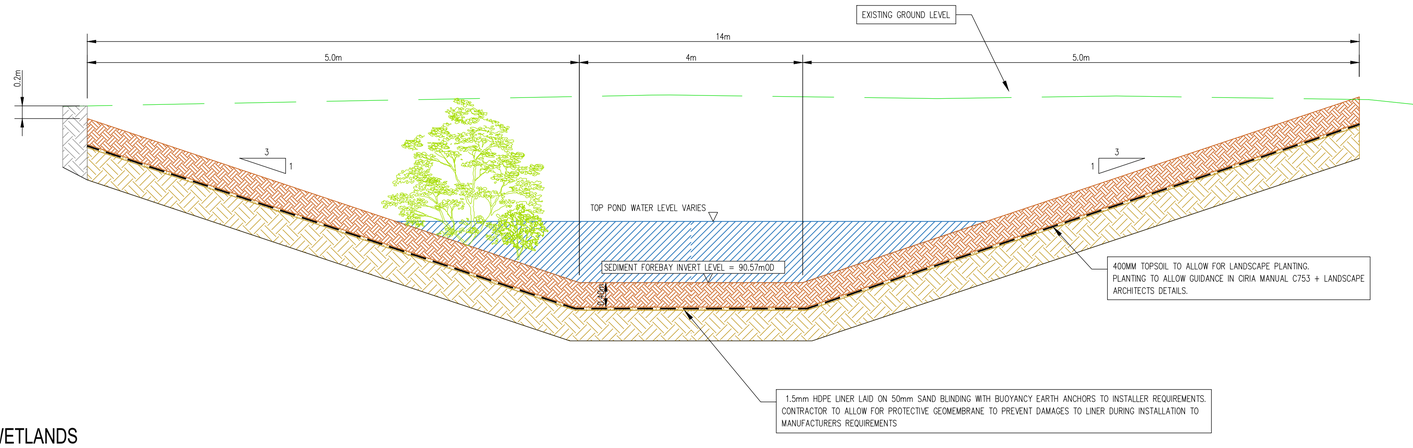

SECTION THROUGH PROPOSED WETLANDS

SECTION B – B

(SCALE 1:20)

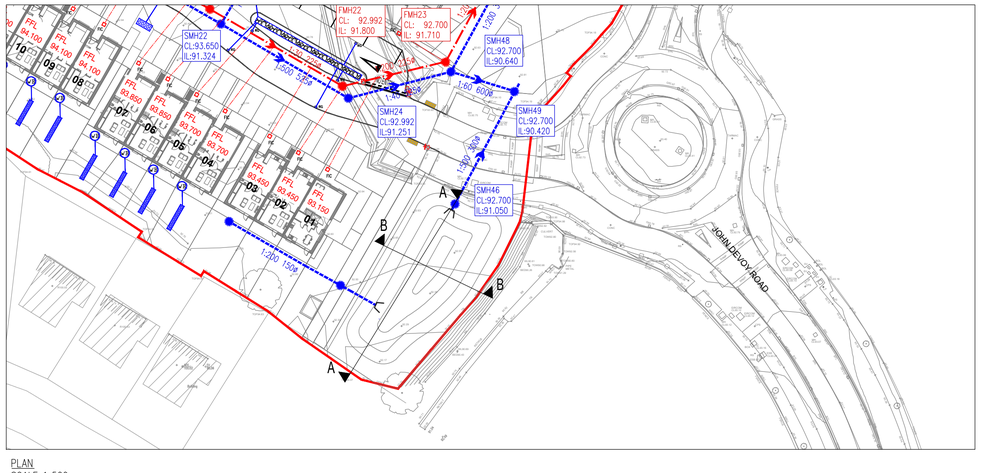

PLAN

SCALE 1:500

LEGEND:

- EXISTING FOUL SEWER
- EXISTING SURFACE WATER SEWER
- PROPOSED FOUL SEWER
- PROPOSED SURFACE WATER SEWER

L086

PLANNING DRAWING.

NOT FOR CONSTRUCTION.

ALL LEVELS GIVEN ARE RELATIVE TO ORDNANCE DATUM.

THIS DRAWING HAS BEEN ISSUED FOR INFORMATION PURPOSES ONLY AND MUST NOT BE USED FOR CONSTRUCTION UNDER ANY CIRCUMSTANCES

NOTES

1. For setting out refer to Architect's drawings.
2. This drawing to be read in conjunction with all other Architectural and Engineering drawings and all other relevant drawings and Specifications.
3. DO NOT SCALE THIS DRAWING. Use figured dimensions only.
4. No part of this document may be reproduced or transmitted in any form or stored in any retrieval system of any nature without the written permission as copyright holder except as agreed for use on the project for which the document was originally issued.
5. Ordnance Survey Ireland Licence Number EN 0074022

Rev. No.	Date	REVISION NOTE	Dm. By	Chkd. By
P01	03/03/2022	PLANNING ISSUE	JF	GL

Client	COADY ARCHITECTS
Project	DEVELOPMENT AT DEVOY BARRACKS, NAAS
Title	Wetland Sections
Dwg. No.	DEV-CSC-00-XX-DR-C-0162

Date	Dm by	Chkd by	Aprvd by	Scale	Revision
Feb 2022	JF	GL	NB	AS SHOWN@A1	P01

CS Consulting Group

DUBLIN | LONDON | LIMERICK

Head Office
19-22 Dame Street, Dublin 2.
T: +353 (0)1 5480863
e: info@csconsulting.ie
w: www.csconsulting.ie

NSAI Certified

Quality I.S. EN ISO 9001:2008
Environment I.S. EN ISO 14001:2004
Energy I.S. EN ISO 50001:2011
Health & Safety OHSAS 18001:2007