


EXISTING SITE PLAN
SCALE 1:500

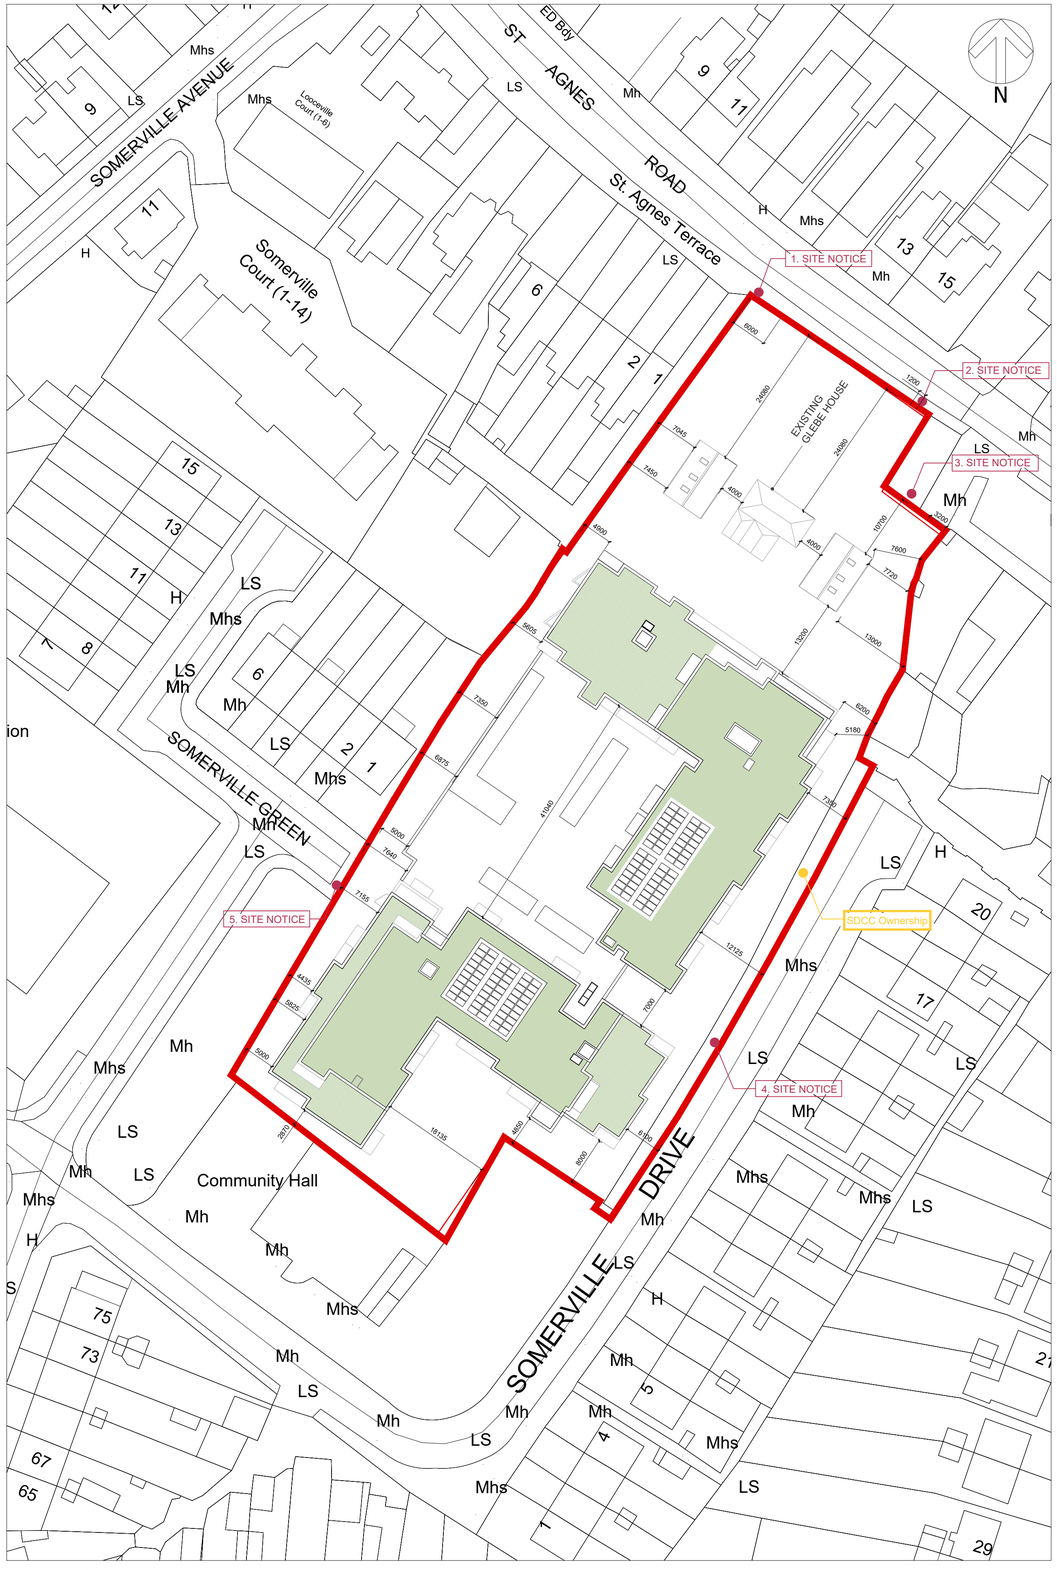

PROPOSED SITE PLAN
SCALE 1:500

DO NOT SCALE FROM THIS DRAWING. USE FIGURED DIMENSIONS IN ALL CASES. VERIFY DIMENSIONS ON SITE AND REPORT ANY DISCREPANCIES TO THE ARCHITECTS IMMEDIATELY. THIS DRAWING TO BE READ IN CONJUNCTION WITH THE ARCHITECTS SPECIFICATION. © THIS DRAWING IS COPYRIGHT AND MAY ONLY BE REPRODUCED WITH THE ARCHITECTS PERMISSION.

O.S. Data from O.S Sheet Numbers 3263-07/3263-08
Ordnance Survey Ireland,
Licence No. AR-0052222 & CYAL50196301
Ordnance Survey Ireland, Government of Ireland

All levels are given in metres and are referred to
O.S. Datum Malin Head Co. Donegal (1970 Adjustment)

Key

	EXTENT OF SITE APPLICATION
Site A (6210sqm)	Seabren Developments Ltd.
Site B (2300 sqm)	DCC
Area C (239 sqm)	In SDCC ownership
Total Site Area (8749 sqm)	

REV	DTE	DRN	ISSUE
P01	June 2022	LG	PLANNING ISSUE

reddy architecture+urbanism
Reddy Architecture + Urbanism
Dublin Office,
Dartry Mills, Dartry Road, Dublin 6.
T: +353 (0)1 4987000
W: www.reddyarchitecture.com
E: info@reddyarchitecture.com

3.0 PLANNING

JOB
Glebe House Residential Development
St. Agnes Road, Crumlin, Dublin.

CLIENT
Seabren Developments Ltd and
Circle VHA CLG

DRAWING
Existing & Proposed Site Plan

DATE	June 2022	SCALE	1:500 @ A1
DRN.	SG	CHECKED	MF

JOB NO.	DWG NO.	REVISION
P19171D	002	P01

ORIGINAL SHEET SIZE = A1