SOMERVILLE GREEN

SOMERVILLE GREEN

SOMERVILLE DRIVE

SOMERVILLE DRIVE

St. AGNES ROAD

GREEN ROOF

GREEN ROOF

PAVILION A

GLEBE HOUSE

PAVILION B

BLOCK A LIFTS

BLOCK B LIFT LOBBY

Gross Area Fourth Floor Block A 1263 m²

Gross Area Fourth Floor Block B 940 m2

Bulk Storage 17.9m²

STAIR LOBBY


STAIR A1

STAIR A2

Screen

FOURTH FLOOR PLAN

Scale 1:200

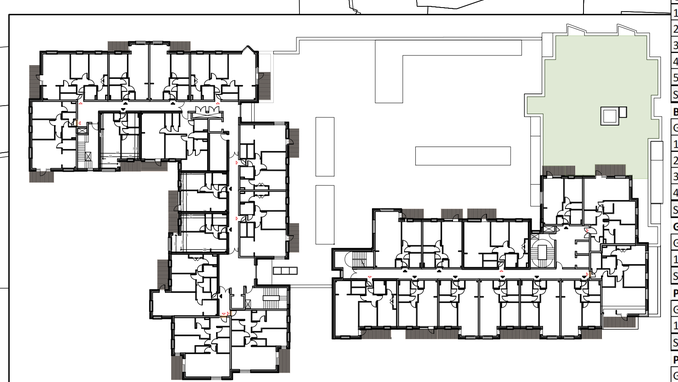

FOURTH FLOOR APARTMENT KEY PLAN

Scale 1:500

Apartment Block A & B, Glebe House and Pavilion 1 & 2

	1 bed	2 bed	3 bed
BLOCK A			
GF	6	6	
1st	7	8	
2nd	7	8	
3rd	5	9	
4th	5	9	
5th	5	4	
Sub Total	35	44	
BLOCK B			
GF	5	1	
1st	7	6	2
2nd	8	7	1
3rd	10	7	
4th	8	4	
Sub Total	38	25	3
Glebe House			
GF		1	
1st			1
Sub Total	0	1	1
Pavilion A			
GF	1		
1st		1	
Sub Total	1	1	0
Pavilion B			
GF			
1st		1	
Sub Total	0	1	0
Totals	74	72	4
	Total	Units	150

REV	DTE	DRN	ISSUE
P01	June 2022	LG	PLANNING ISSUE

reddy architecture+urbanism

Reddy Architecture + Urbanism
Dublin Office,
Dartry Mills, Dartry Road, Dublin 6.

T: +353 (0)1 4987000
W: www.reddyarchitecture.com
E: info@reddyarchitecture.com

3.0 PLANNING

JOB
Glebe House Residential Development
St. Agnes Road, Crumlin, Dublin.

CLIENT
Seabren Developments Ltd and
Circle VHA CLG

DRAWING
FOURTH FLOOR PLAN

DATE	June 2022	SCALE	1:200 @ A1
DRN.	SG	CHECKED	MF

JOB NO.	DWG NO.	REVISION
P19171D	104	P01

ORIGINAL SHEET SIZE = A1

DO NOT SCALE FROM THIS DRAWING. USE FIGURED DIMENSIONS IN ALL CASES. VERIFY DIMENSIONS ON SITE AND REPORT ANY DISCREPANCIES TO THE ARCHITECTS IMMEDIATELY. THIS DRAWING TO BE READ IN CONJUNCTION WITH THE ARCHITECTS SPECIFICATION. © THIS DRAWING IS COPYRIGHT AND MAY ONLY BE REPRODUCED WITH THE ARCHITECTS PERMISSION.