
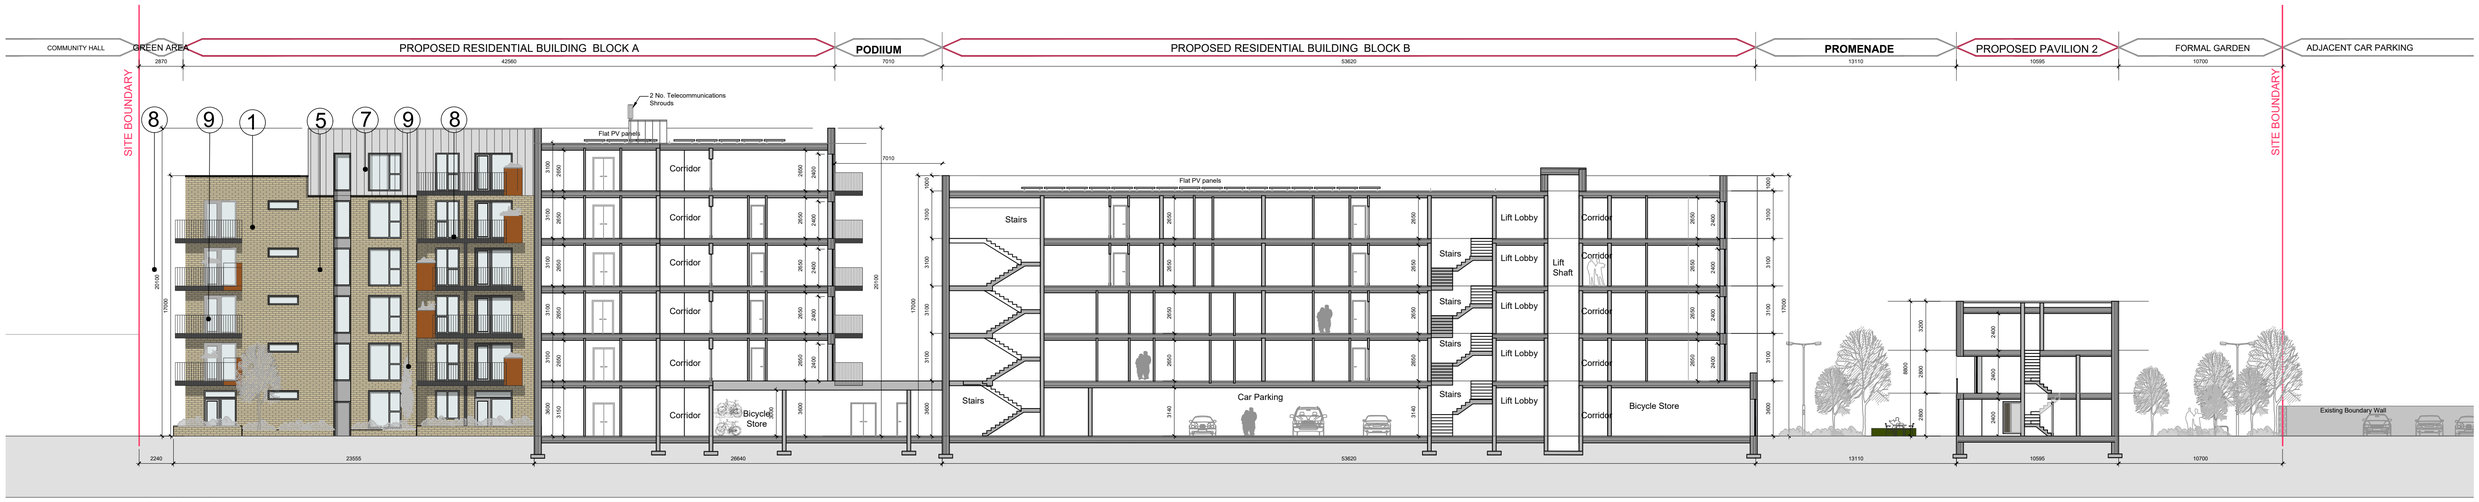


SECTION A-A

Scale 1:200

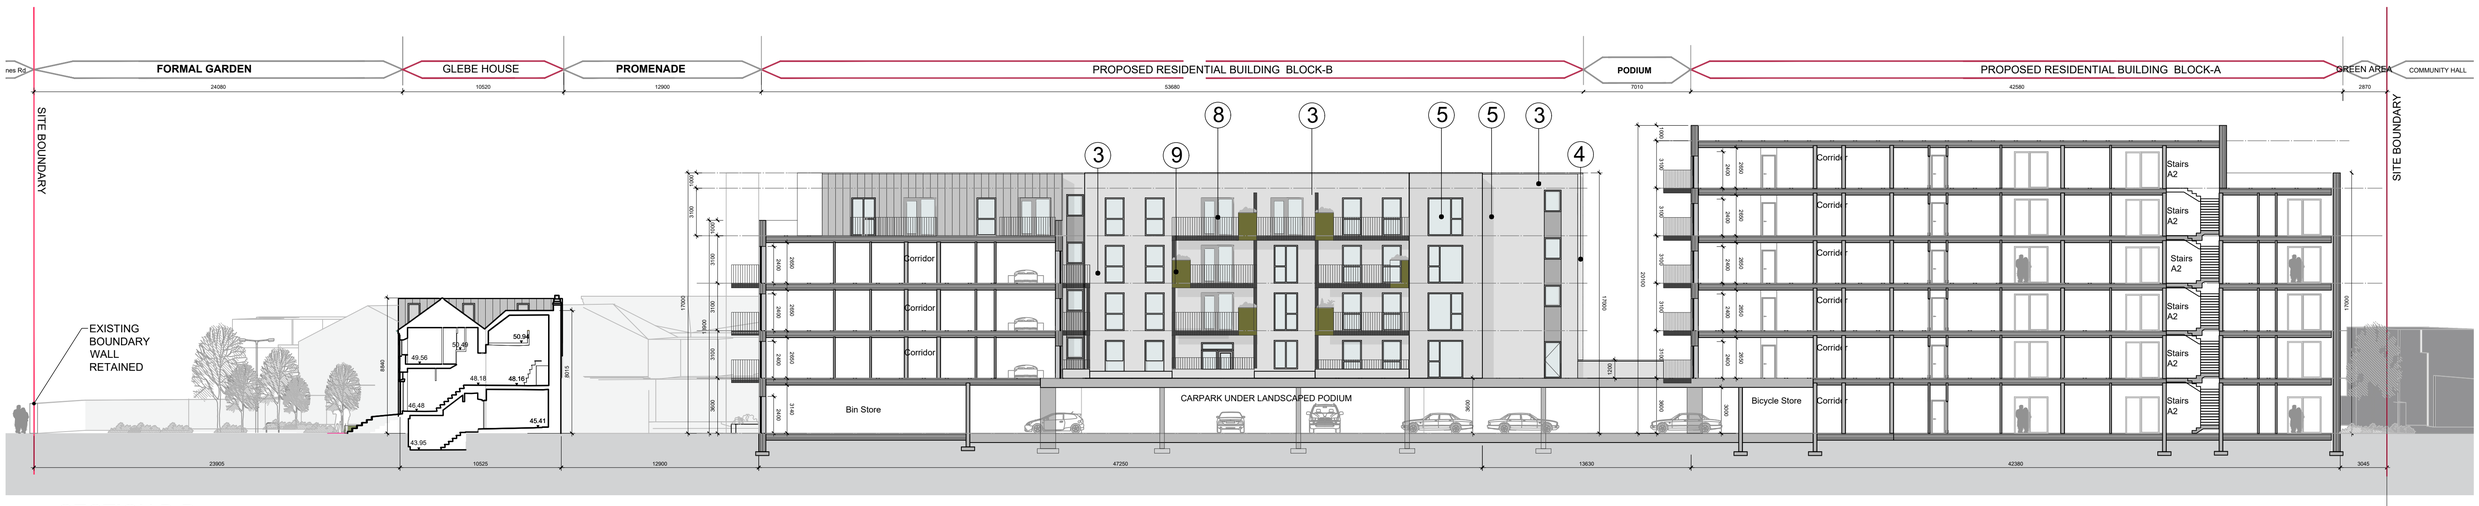



SECTION B-B

Scale 1:200

External Finishes

1. Light buff brick with recessed mortar.
2. White brick with recessed mortar.
3. Light grey nap render finish.
4. Dark grey nap render finish.
5. PPC aluminium window system.
6. PPC aluminium curtain wall system.
7. Polyester Powder Coating aluminium cladding.
8. Painted steel balcony system.
9. Painted steel colour panel fixed to balcony system.
10. Natural slate roof to conservation architect specifications

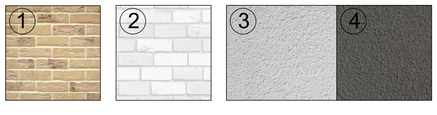

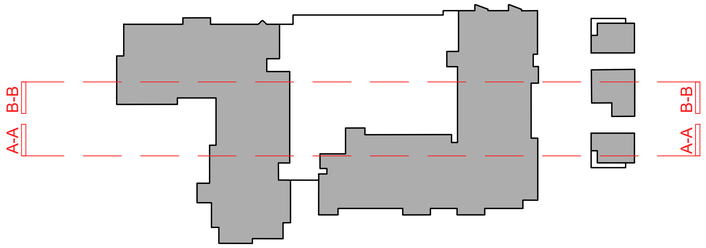

KEY FLOOR PLAN

DO NOT SCALE FROM THIS DRAWING. USE FIGURED DIMENSIONS IN ALL CASES. VERIFY DIMENSIONS ON SITE AND REPORT ANY DISCREPANCIES TO THE ARCHITECTS IMMEDIATELY. THIS DRAWING TO BE READ IN CONJUNCTION WITH THE ARCHITECTS SPECIFICATION. © THIS DRAWING IS COPYRIGHT AND MAY ONLY BE REPRODUCED WITH THE ARCHITECTS PERMISSION.

REV	DTE	DRN	ISSUE
P01	Oct 2021	AN	PLANNING ISSUE

reddy architecture+urbanism
Reddy Architecture + Urbanism
Dublin Office,
Dartry Mills, Dartry Road, Dublin 6.
T: +353 (0)1 4987000
W: www.reddyarchitecture.com
E: info@reddyarchitecture.com

3.0 PLANNING

JOB
Glebe House Residential Development,
St Agnes Road, Crumlin, Dublin

CLIENT
Seabren Developments Ltd and
Circle VHA CLG

DRAWING
SECTIONS - SHEET 01

DATE	October 2021	SCALE	1:200 @ A1
DRN.	M. Smyth	CHECKED	M. Freaney

JOB NO.	DWG NO.	REVISION
P19171D	301	P01

ORIGINAL SHEET SIZE = A1