


Northwest Elevation




Northeast Elevation

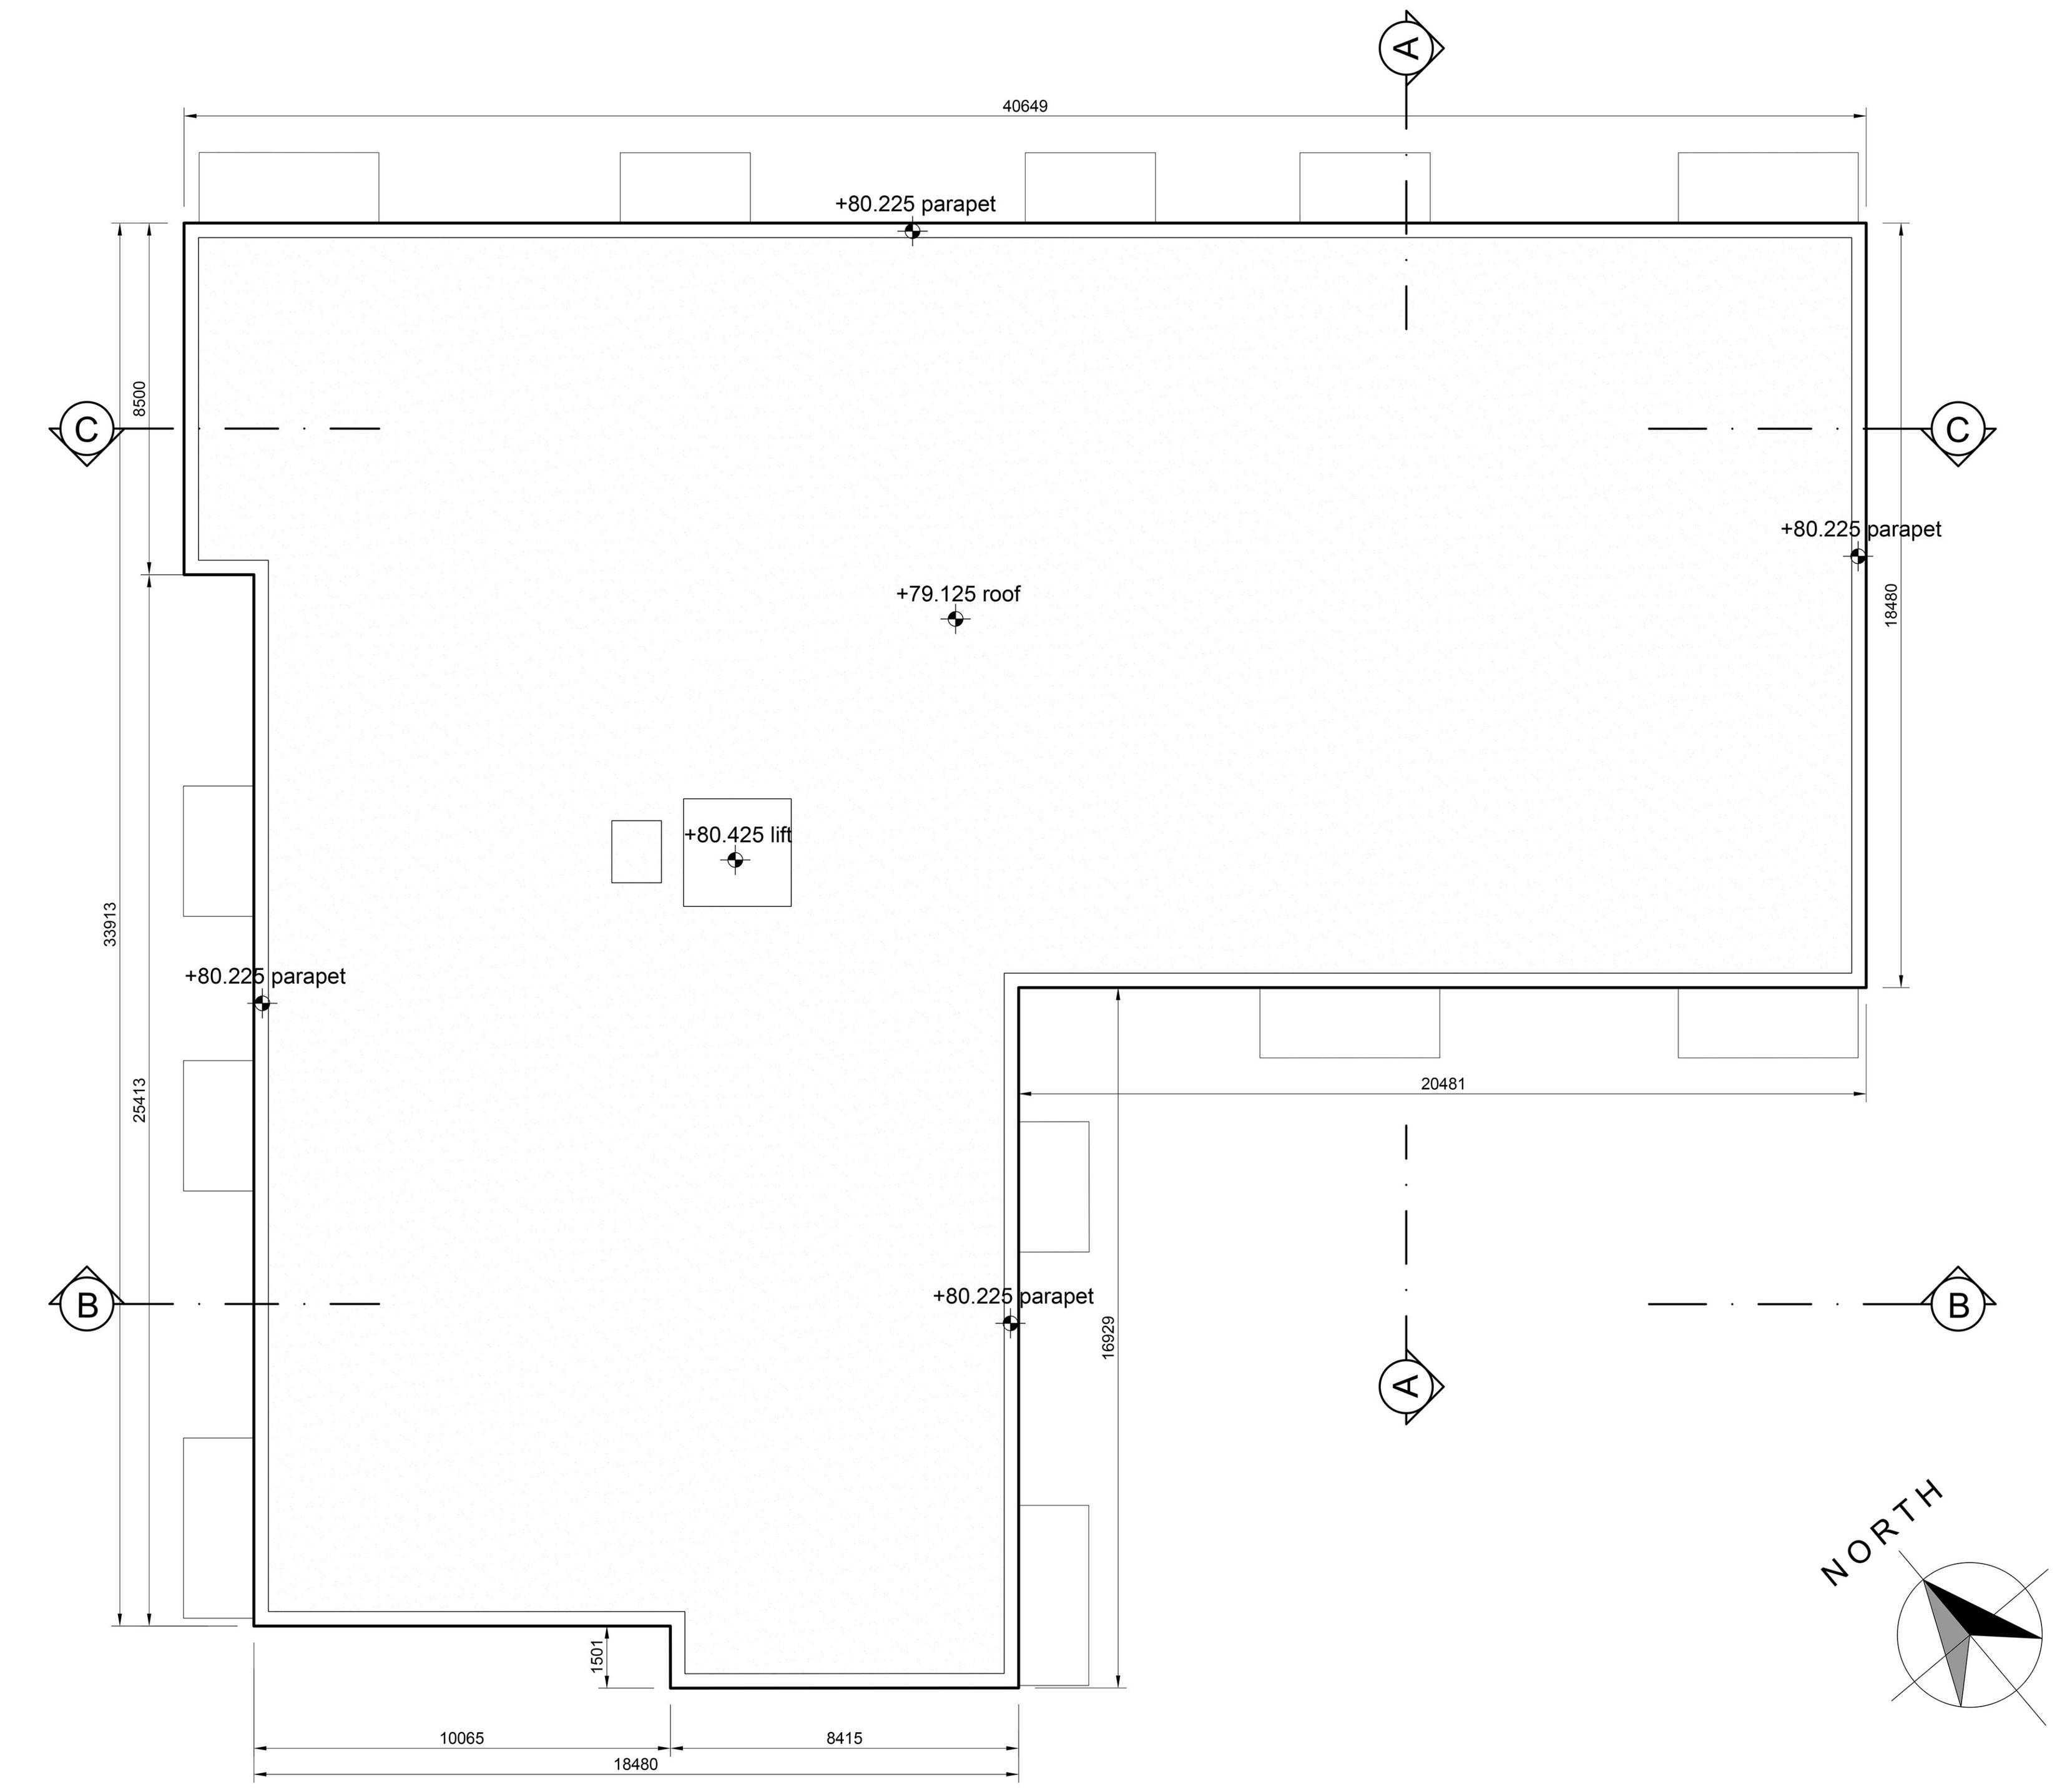

Roof Plan




Southwest Elevation

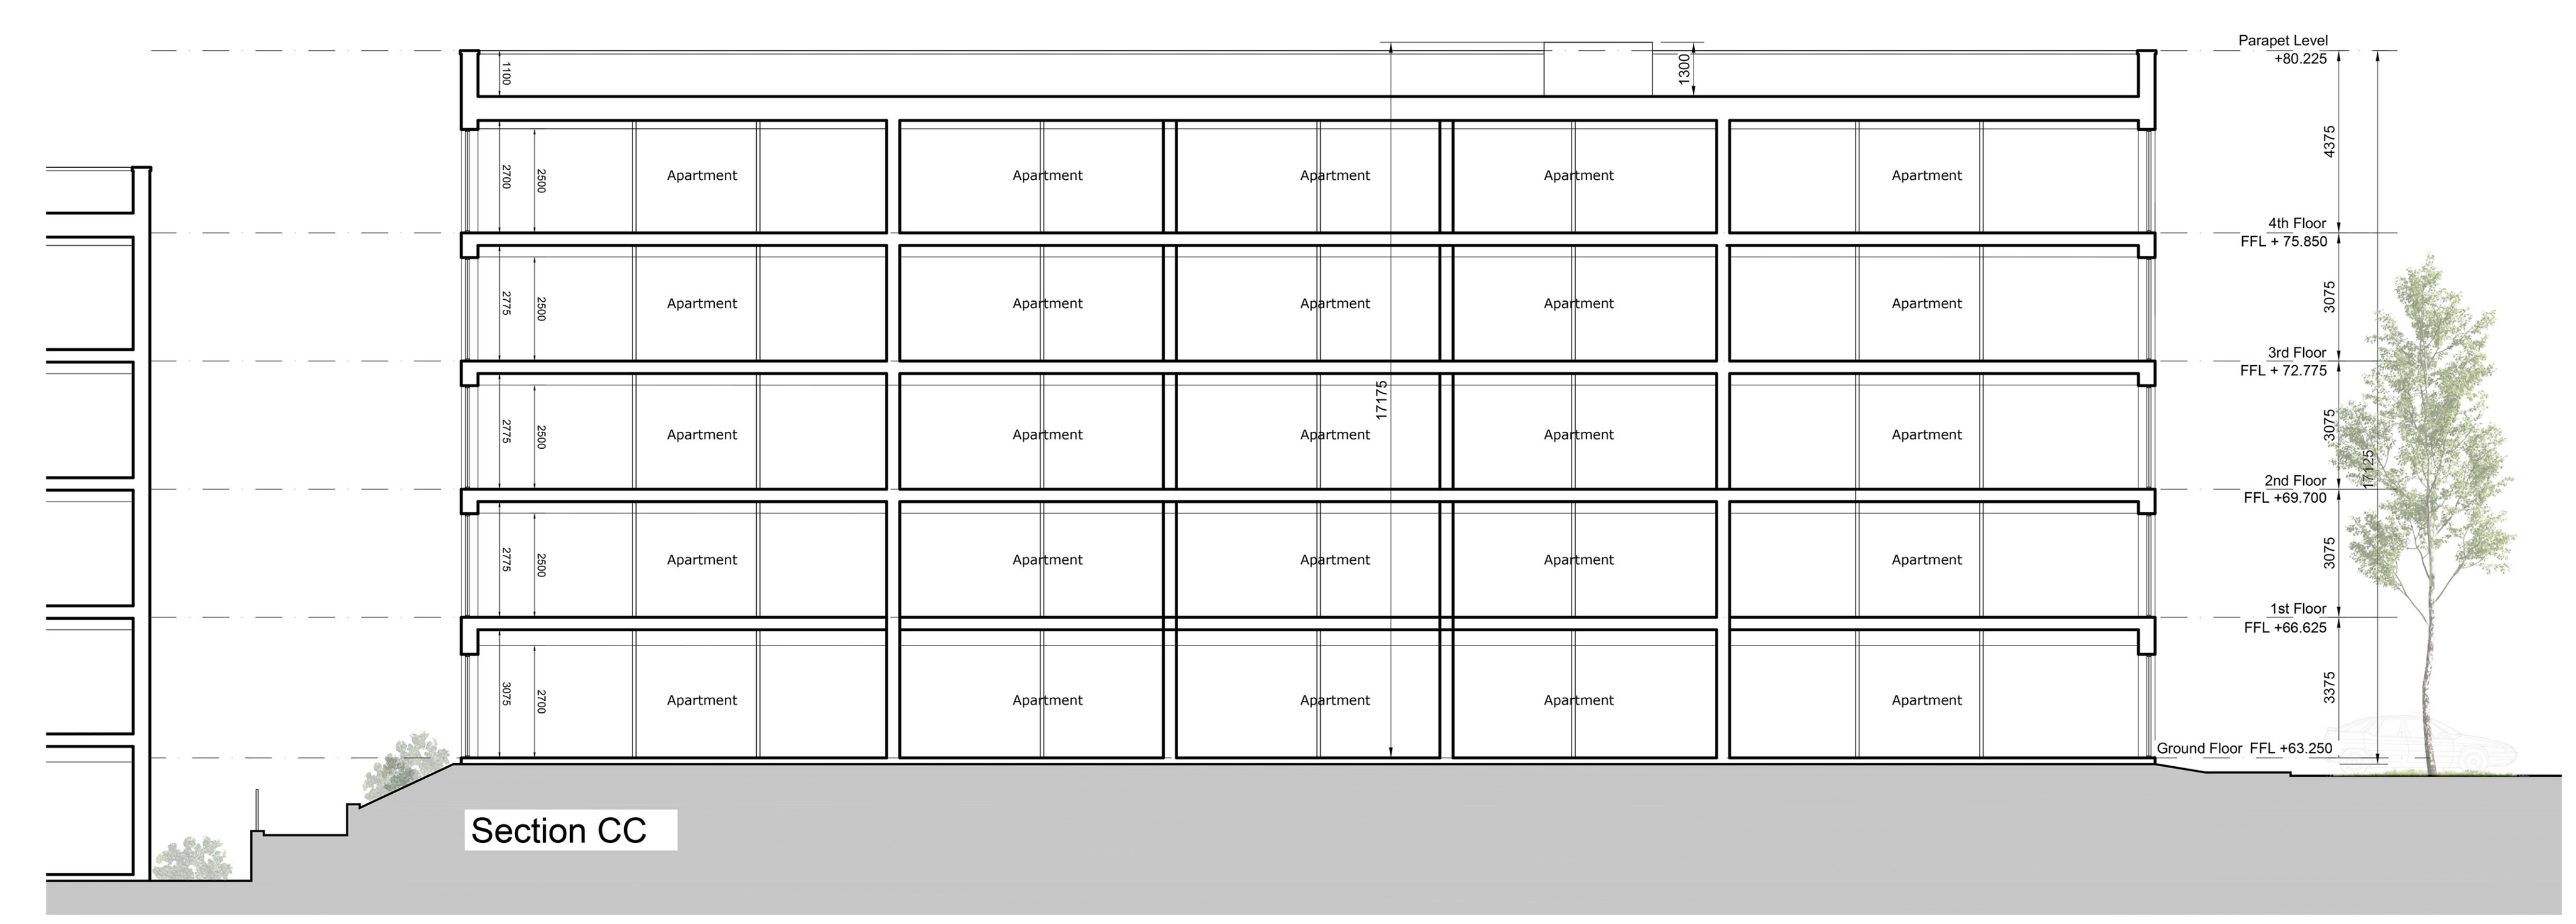


Section CC



Southeast Elevation

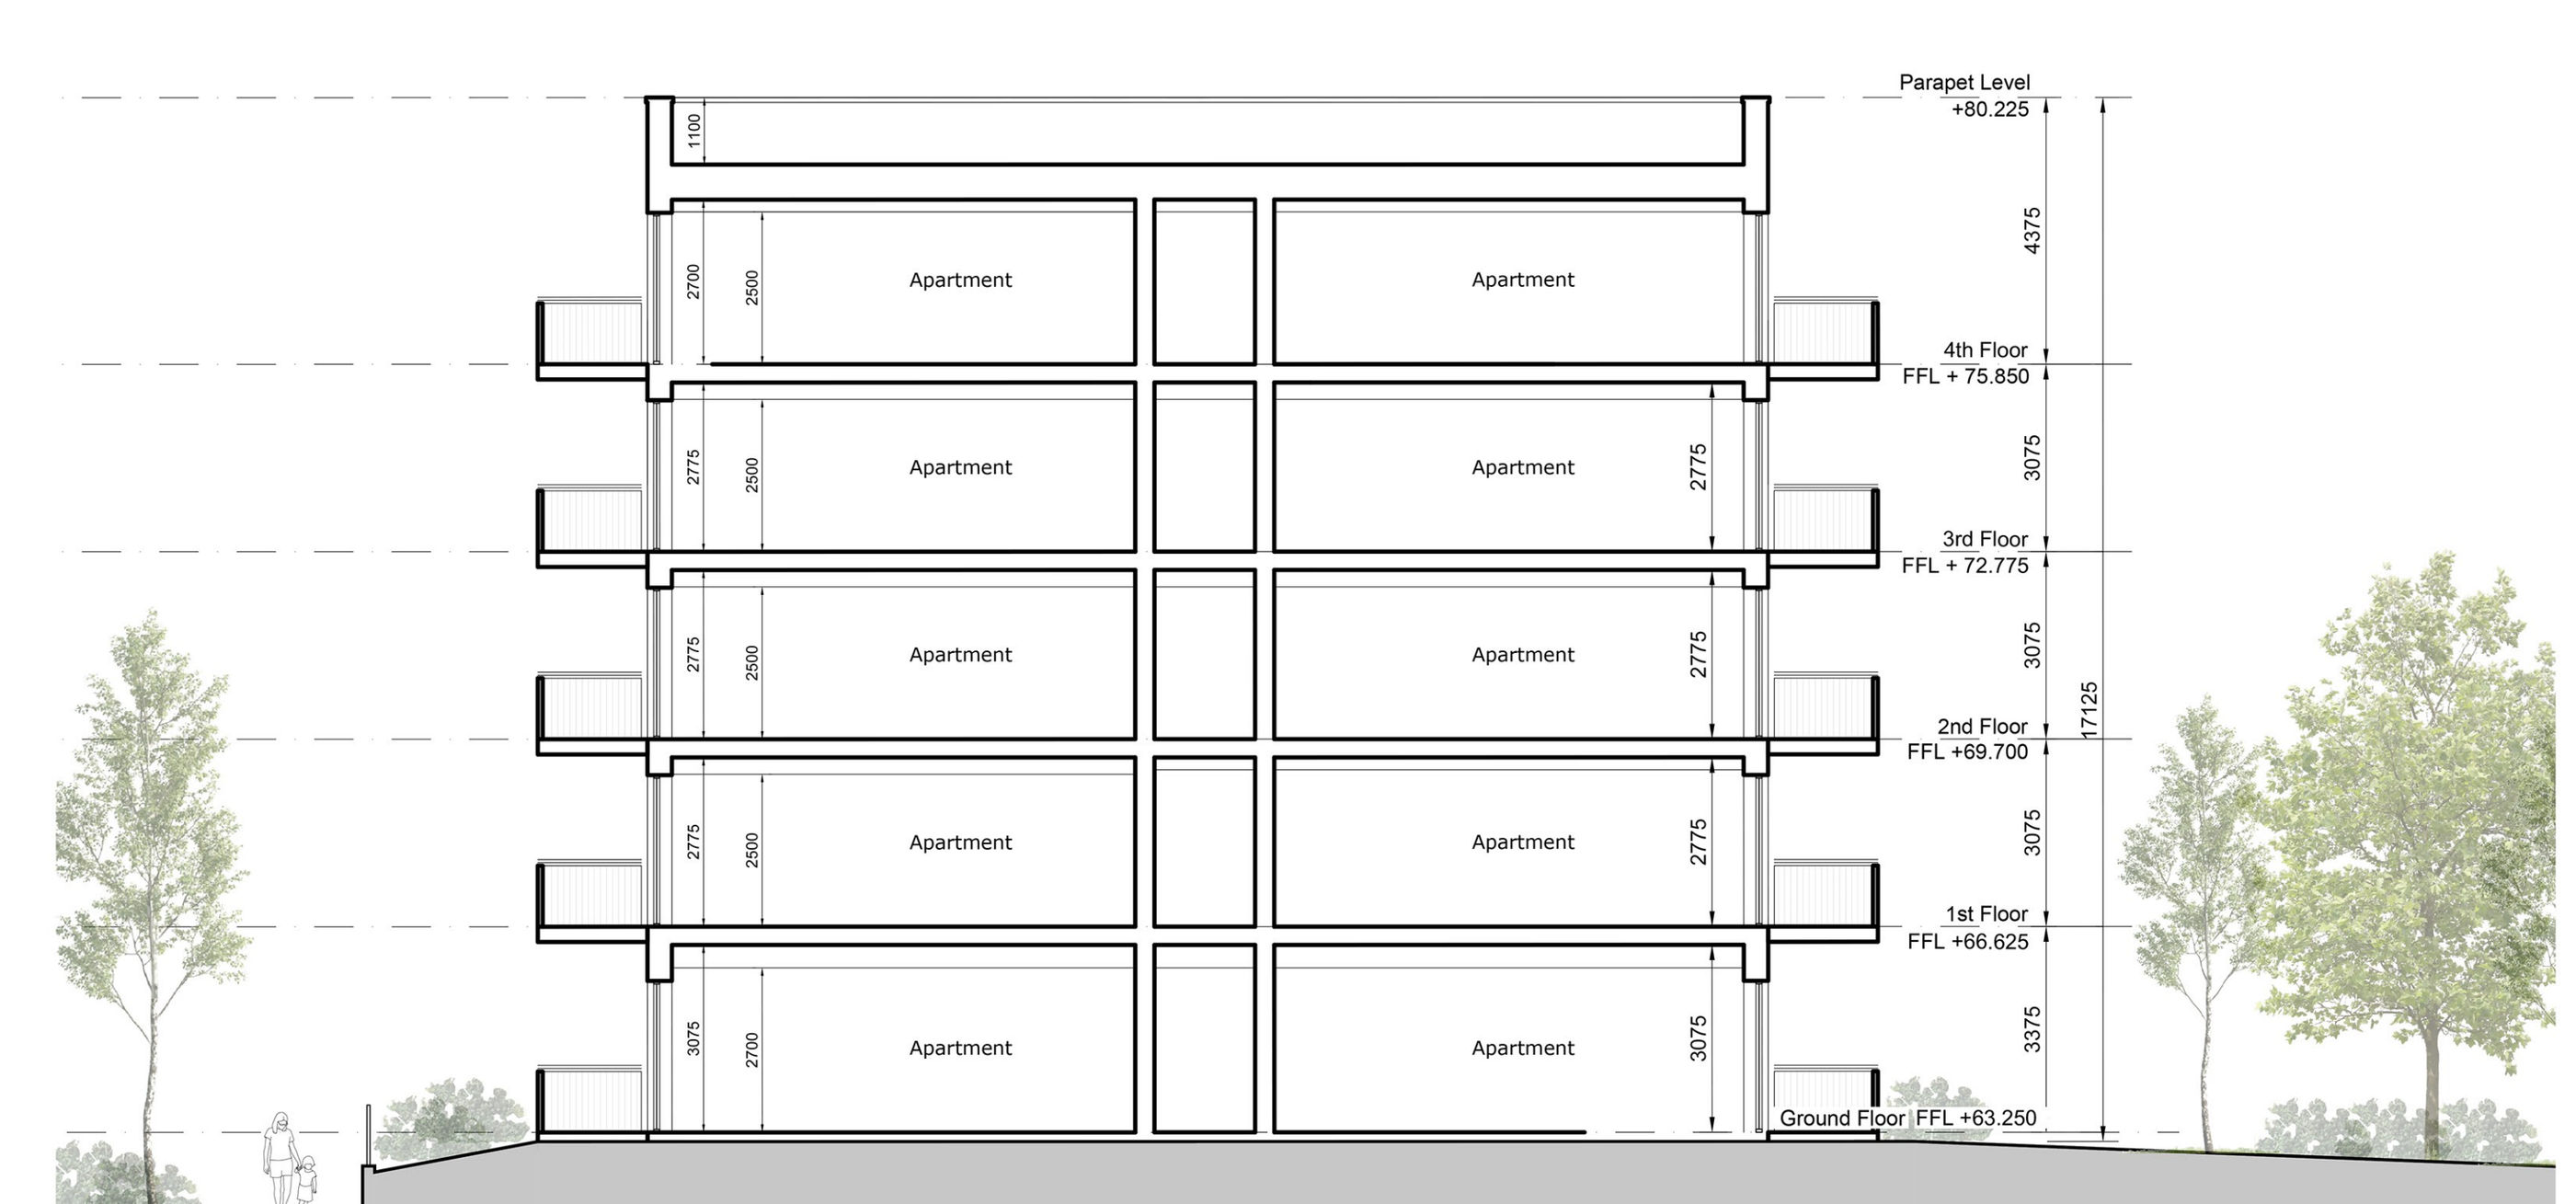

Section AA

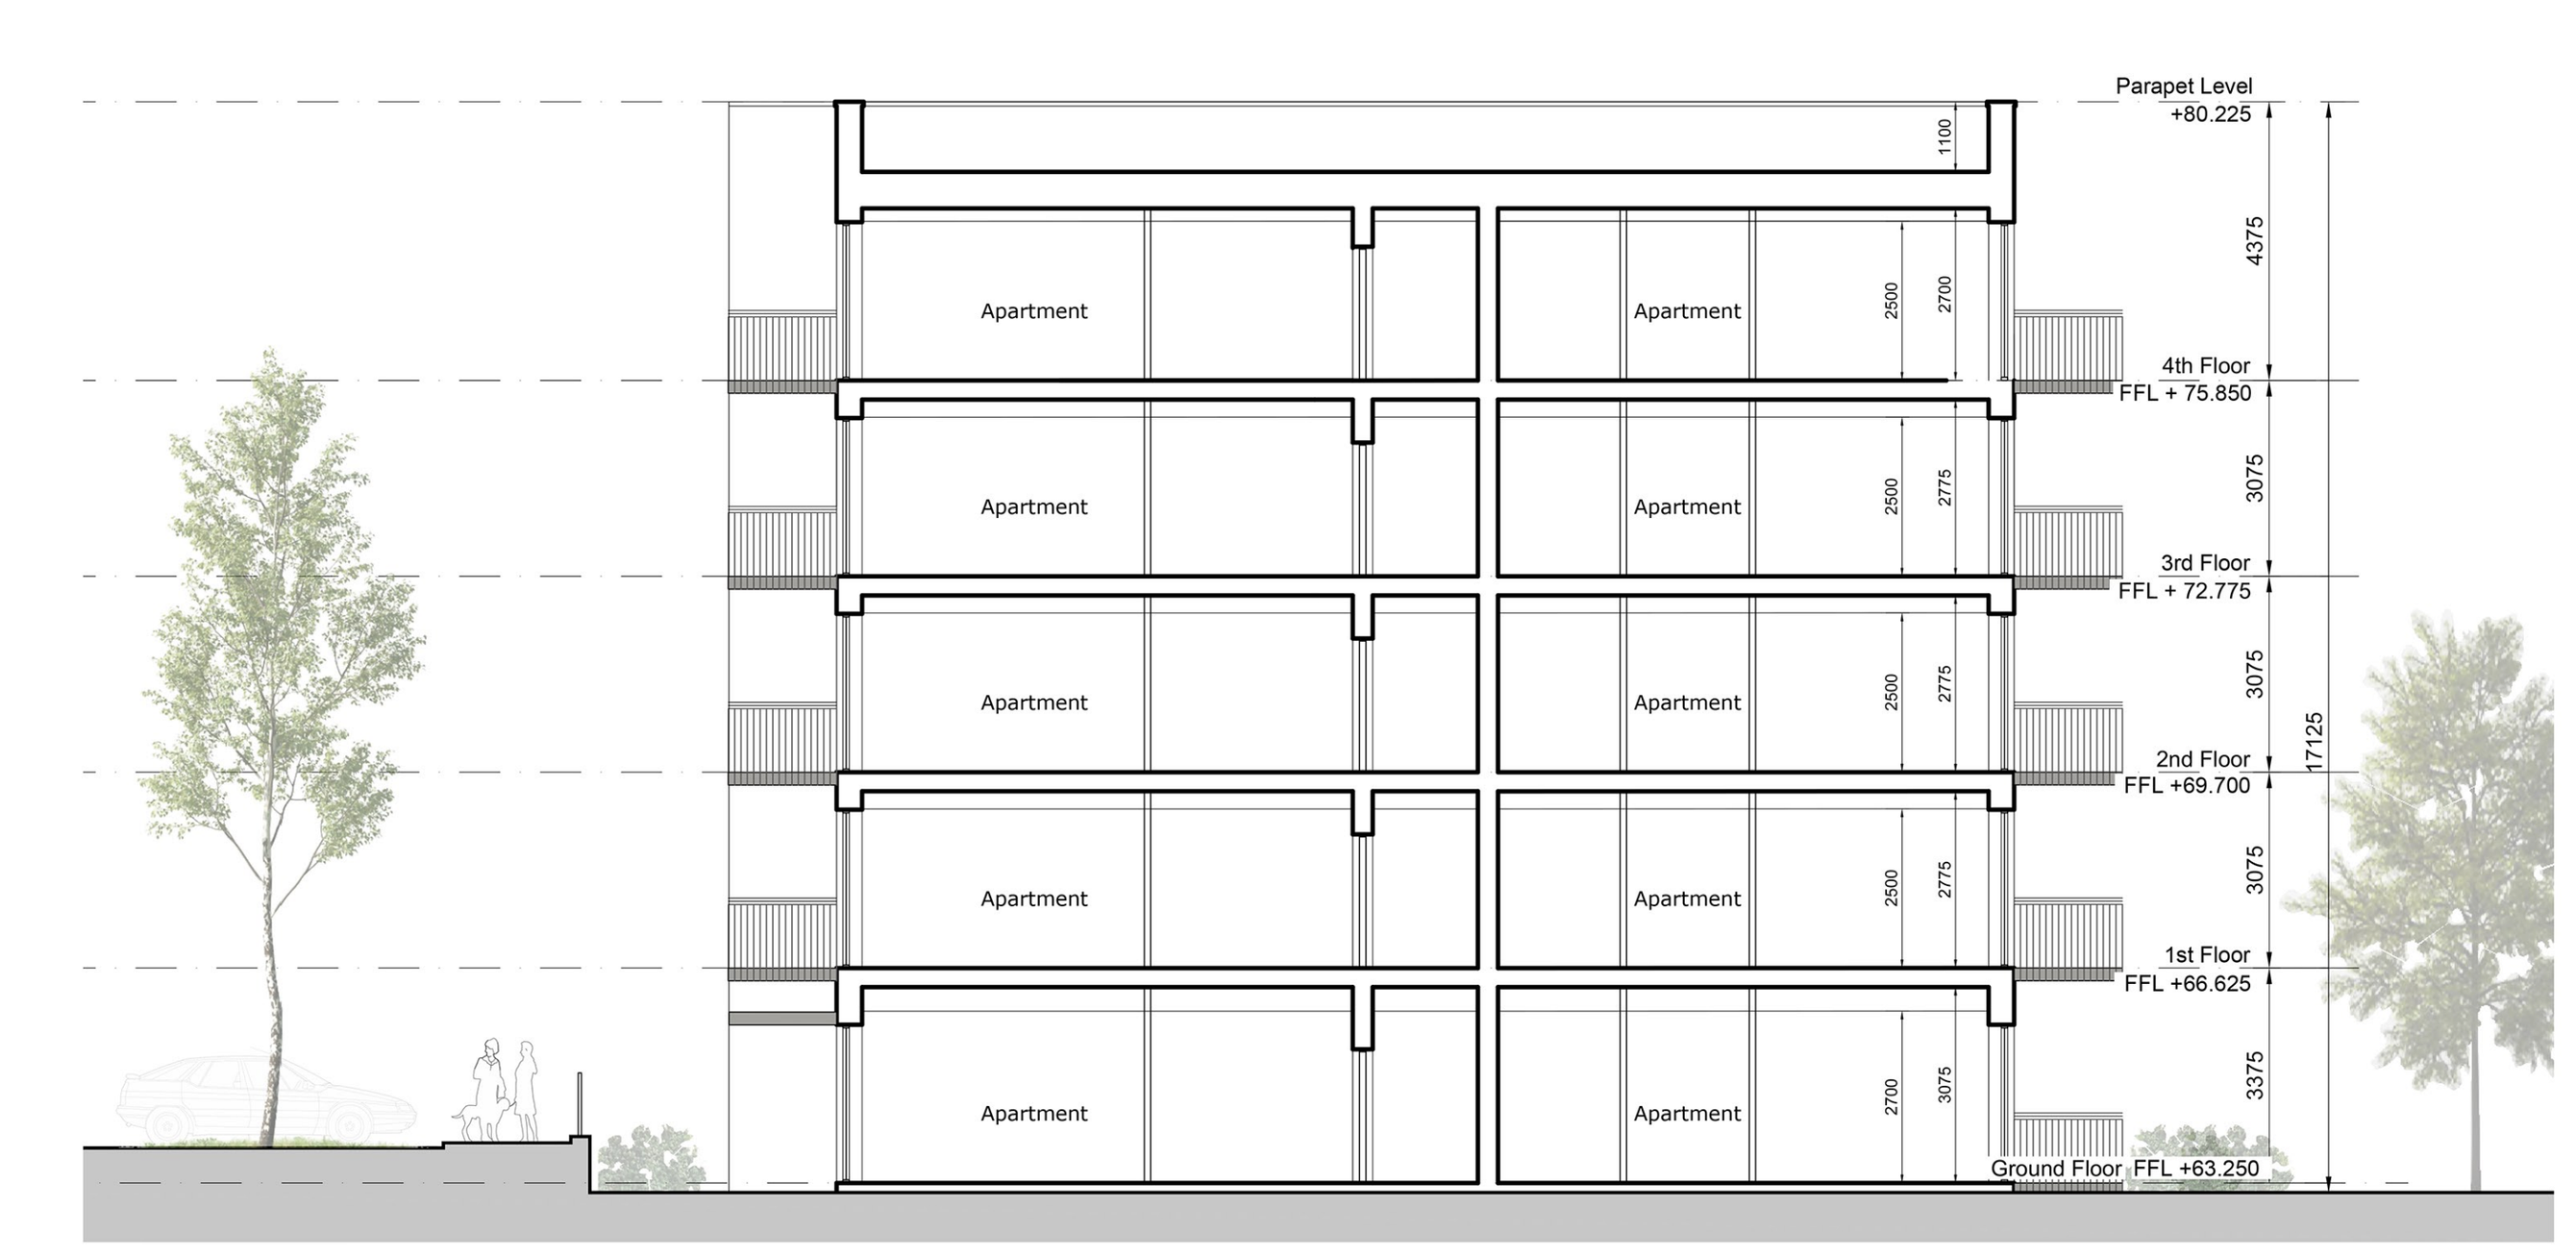

Section BB

(c) This drawing is copyright.

1 Do not scale this drawing.
2 Errors and omissions to be immediately notified to Architect.
3 All dimensions to be checked on site.
4 To be read with relevant Engineers drawings.

External Finishes:

Walls:
Selected brick and painted render where indicated on drawings.

Roof:
Flat roof

Windows/Doors:
Aluminum or uPVC windows/doors.

Balconies: Steel balcony structures with painted steel railing balustrades.

Notes:

All dimensions in millimetres.

For proposed finished floor levels please refer to proposed site layout drawing.

revisions	date	inls

description

Apartment Block B1

Sections & Elevations

Roof Plan

drawing no. BLR-2-02-B1-ZZZ-DR-CCK-AR-301

cad ref.

revn. *

job

Development at
Ringwood
Shean Upper
Blarney, Co Cork

scale 1:200@A1
date Nov 25
drawn RB/CR
checked JK

client

Clockstrike Ltd

issue

Planning

CONROY CROWE KELLY
ARCHITECTS & URBAN DESIGNERS

65 MERRION SQUARE
DUBLIN 2

phone 01 6613990 fax 01 6765715
email info@cck.ie