


Northwest Elevation




Northeast Elevation

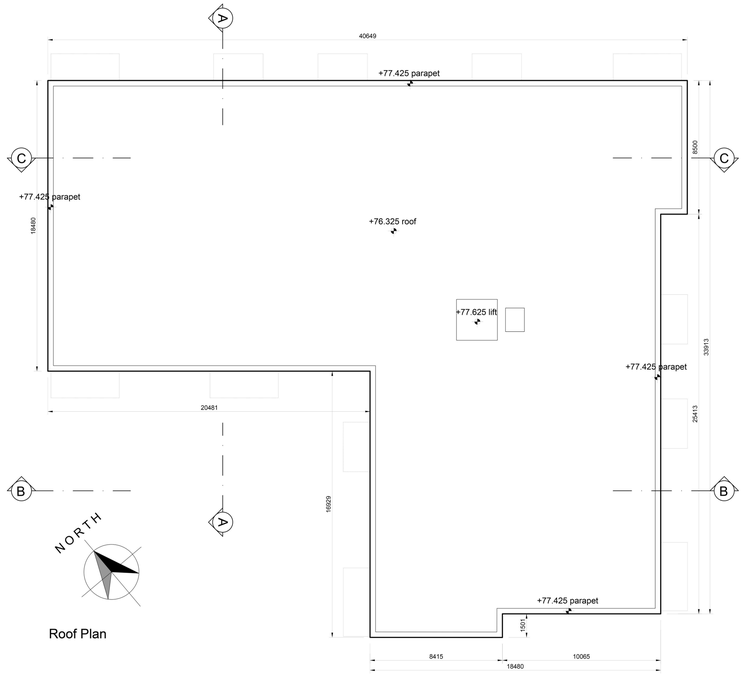

Roof Plan




Southwest Elevation

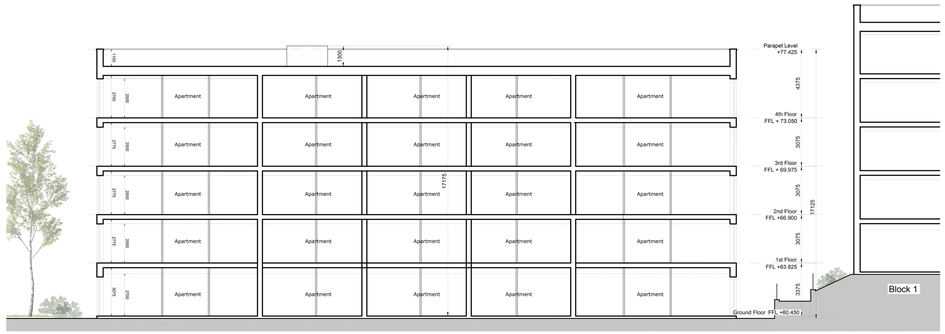


Section CC



Southeast Elevation

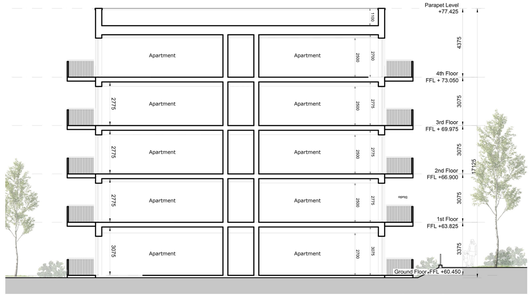

Section AA

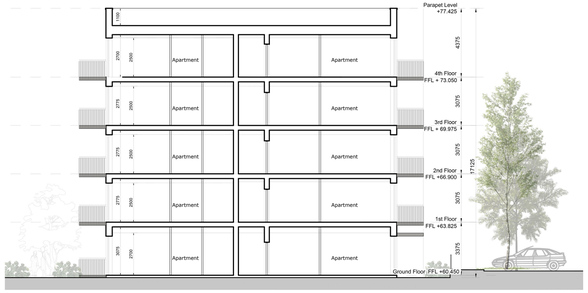

Section BB

© This drawing is copyright.

1 Do not scale this drawing.

2 Errors and omissions to be immediately notified to Architect.

3 All dimensions to be checked on site.

4 To be read with relevant Engineers drawings.

External Finishes:

Walls:
Selected brick and painted render where indicated on drawings.

Roof:
Flat roof

Windows/Doors:
Aluminum or uPVC windows/doors.

Balconies: Steel balcony structures with painted steel railing balustrades.

Notes:

All dimensions in millimetres.

For proposed finished floor levels please refer to proposed site layout drawing.

revisions | date | inls

description: Apartment Block B2

Sections & Elevations

Roof Plan

cad ref.: BLR-2-02-B2-ZZZ-DR-CCK-AR-303

drawing no.

revn.: *

job: Development at Ringwood, Shean Upper, Blarney, Co Cork

scale: 1:200@A1

date: Nov 25

drawn: RB/CR

checked: JK

client: Clockstrike Ltd

issue: Planning

CONROY CROWE KELLY
ARCHITECTS & URBAN DESIGNERS

65 MERRION SQUARE
DUBLIN 2

phone 01 6613990 fax 01 6765715
email info@cck.ie