© This drawing is copyright.

1 Do not scale this drawing.

2 Errors and omissions to be immediately notified to Architect.

3 All dimensions to be checked on site.

4 To be read with relevant Engineers drawings.

Notes:

1. All dimensions in millimetres.
2. For proposed finished floor levels please refer to proposed site layout drawing.

External Finishes:


Roof:
Slate or clay/concrete tiles with solar thermal or photovoltaic panels subject to orientation and detailed design.

Walls:
Painted rendered finish
and/or
selected facing brick where indicated on drawings.

Windows:
uPVC or timber framed


Gutters/downpipes:
uPVC or aluminium

Front Door:
Selected coloured composite or painted timber door with fanlight and/or sidelight and/or glazed light in leaf.

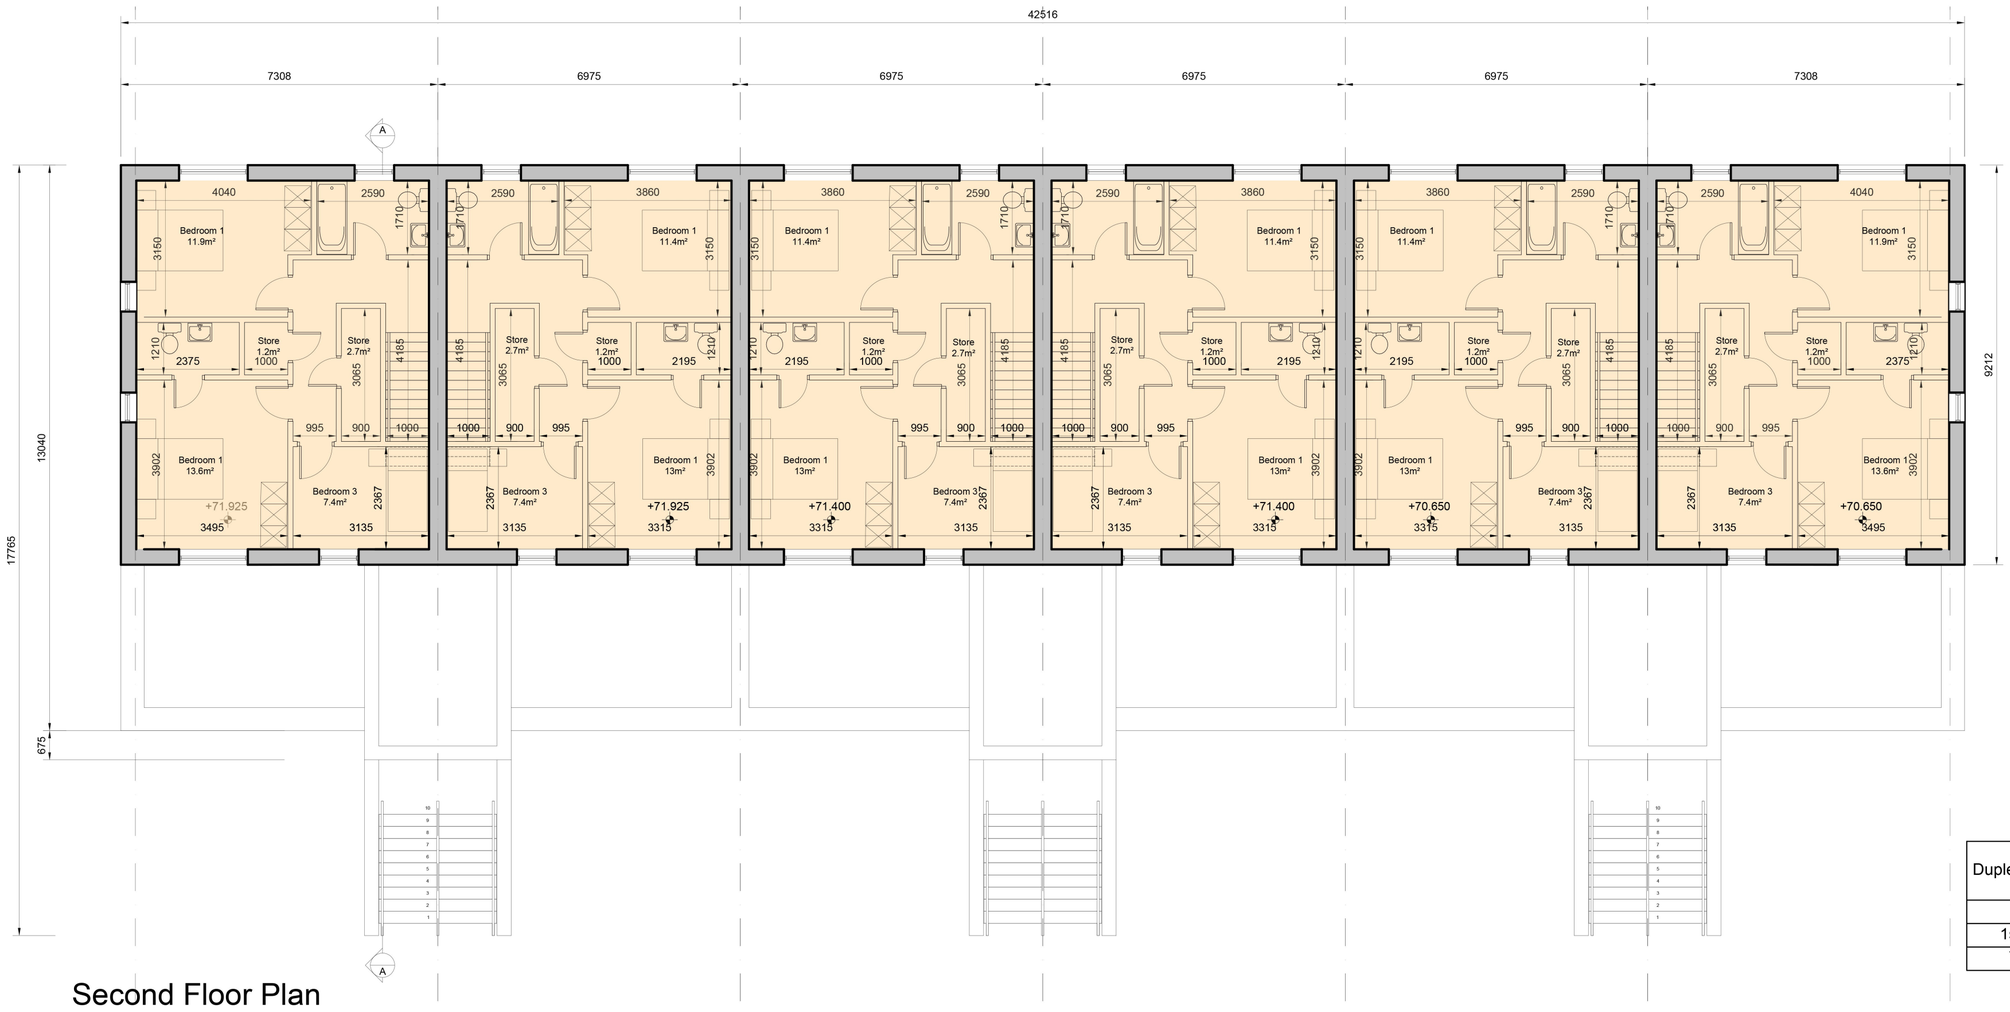

Second Floor Plan

Duplex Type A	3 Bed/5P	2 Bed/ 4P	Total Units
GF	0	6	6
1st/2nd	6	0	6
Total	6	6	12

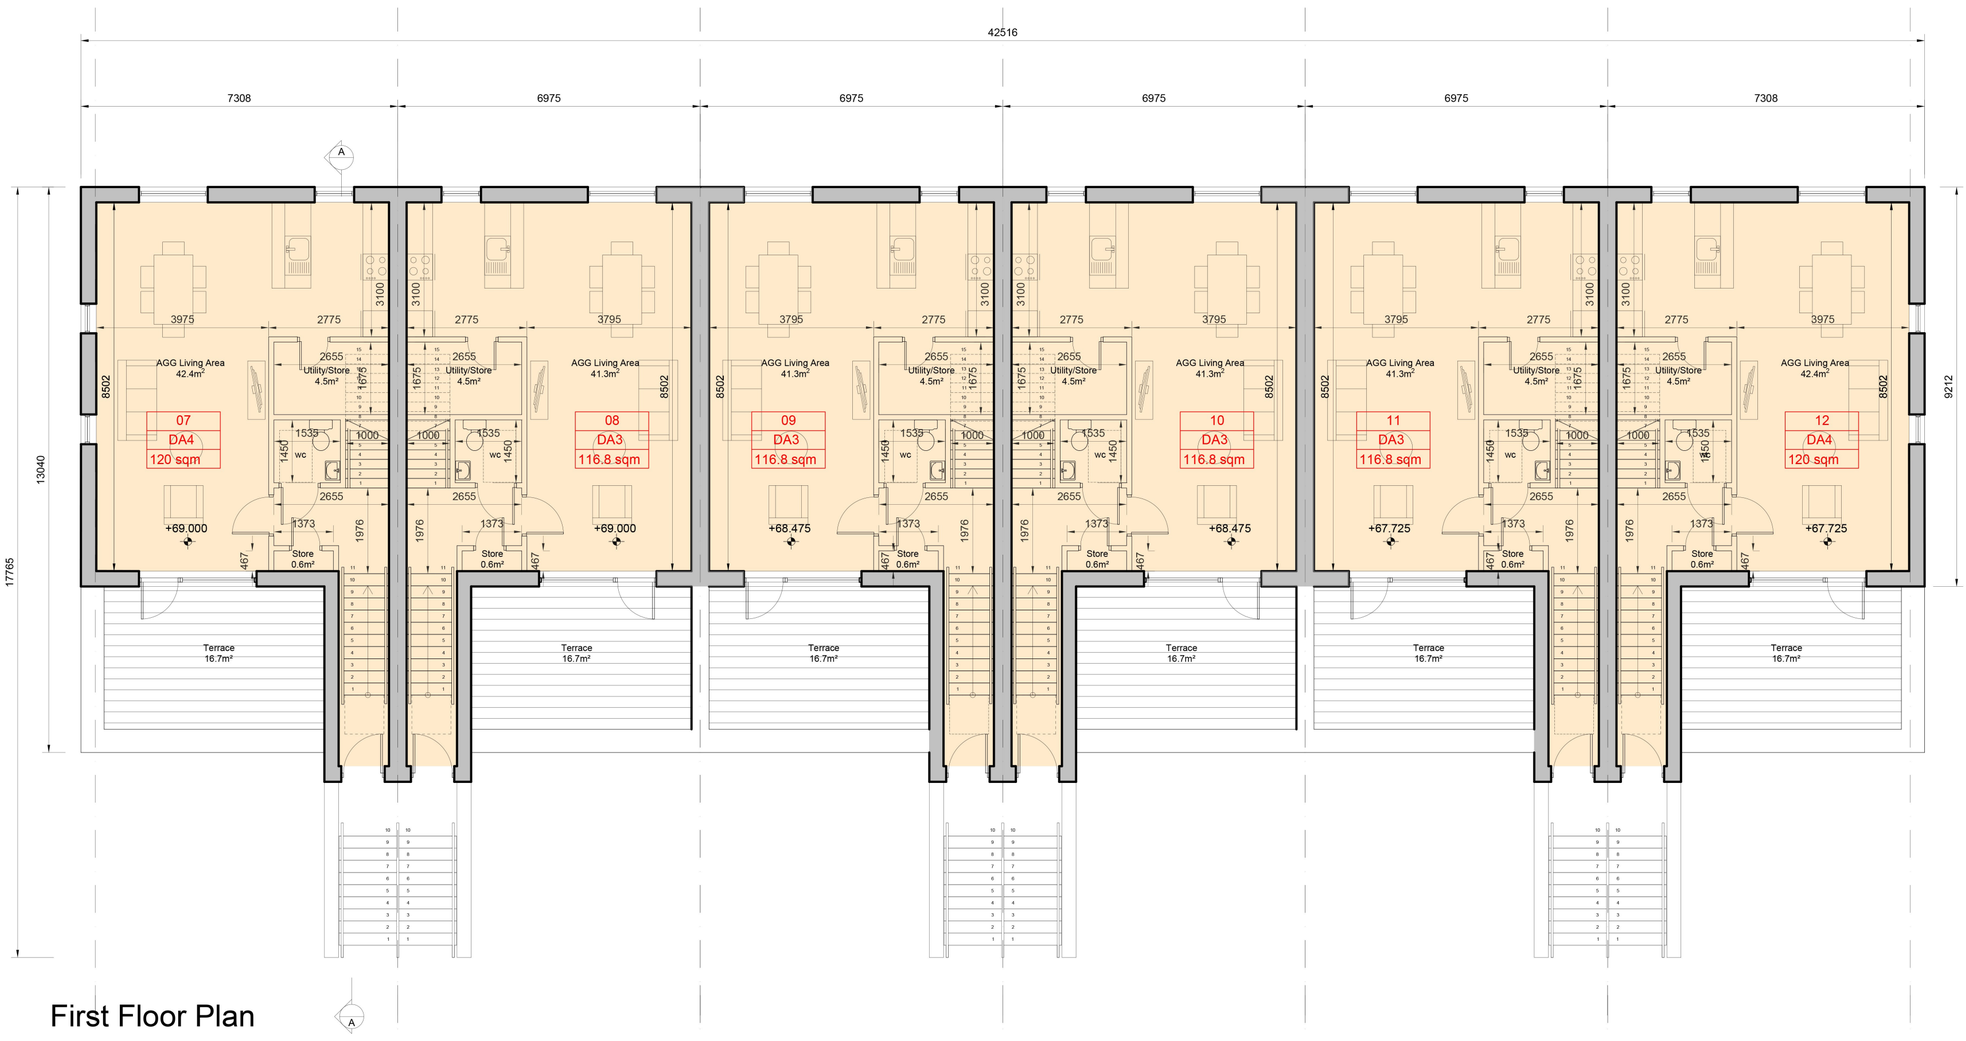

First Floor Plan



Ground Floor Plan

revisions

date	inls

description

Duplex Block A
Plans

cad ref. i2121\05\Planning

drawing no. BLR-2-02-DA-ZZZ-DR-CCK-AR-200

rev. A

job
Development at
Ringwood
Upper Shean
Blarney, Co Cork

scale 1:100 A1
date DEC 25
drawn AOL
checked

client
Clockstrike Ltd

issue
Planning

CONROY CROWE KELLY
ARCHITECTS
65 MERRION SQUARE
DUBLIN 2
PHONE 6613990\1 FAX 6765715
E-MAIL info@cck.ie