

South East Elevation




North West Elevation



North East Elevation



South West Elevation

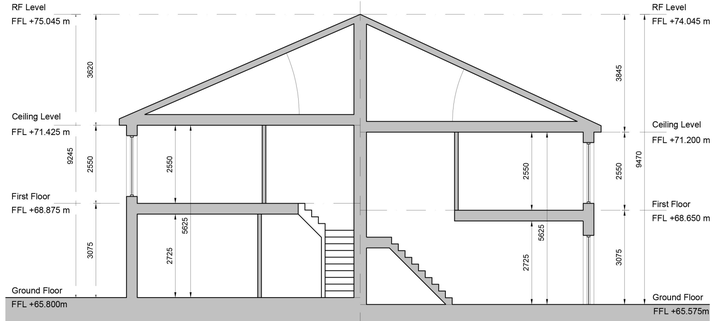

Section A-A

© This drawing is copyright.
1 Do not scale this drawing.
2 Errors and omissions to be immediately notified to Architect.
3 All dimensions to be checked on site.
4 To be read with relevant Engineers drawings.

Notes:

All dimensions in millimetres.

For proposed finished floor levels please refer to proposed site layout drawing.

External Finishes:

Roof:
Slate or clay/concrete tiles with solar thermal or photovoltaic panels subject to orientation and detailed design.

Walls:
Painted rendered finish
and/or
selected facing brick where indicated on drawings.

Windows:
uPVC or timber framed

Gutters/downpipes:
uPVC or aluminium

Front Door:
Selected coloured composite or painted timber door with fanlight and/or sidelight and/or glazed light in leaf.

Front Door Canopy:
Pressed or standing seam metal on Timber framing.

revisions | date | inls

description

Duplex Block A
Elevations &
Section

cad ref.: 121209\Planning\3 Phase 2 RFI

drawing no.: BLR-2-02-DA-ZZZ-DR-CCK-AR-201

rev'n.

job

Development at
Ringwood
Upper Shean,
Blarney, Co Cork

scale: 1:100 A1
date: MAY 26
drawn: AK
checked: JK

client

Clockstrike Ltd

issue

Planning

CONROY CROWE KELLY
ARCHITECTS
65 MERRION SQUARE
DUBLIN 2
PHONE 6613990\1 FAX 6765715
E-MAIL info@cck.ie