

Front Elevation (South East)




Gable Elevation (North East)




Rear Elevation (North West)



Gable Elevation (South West)

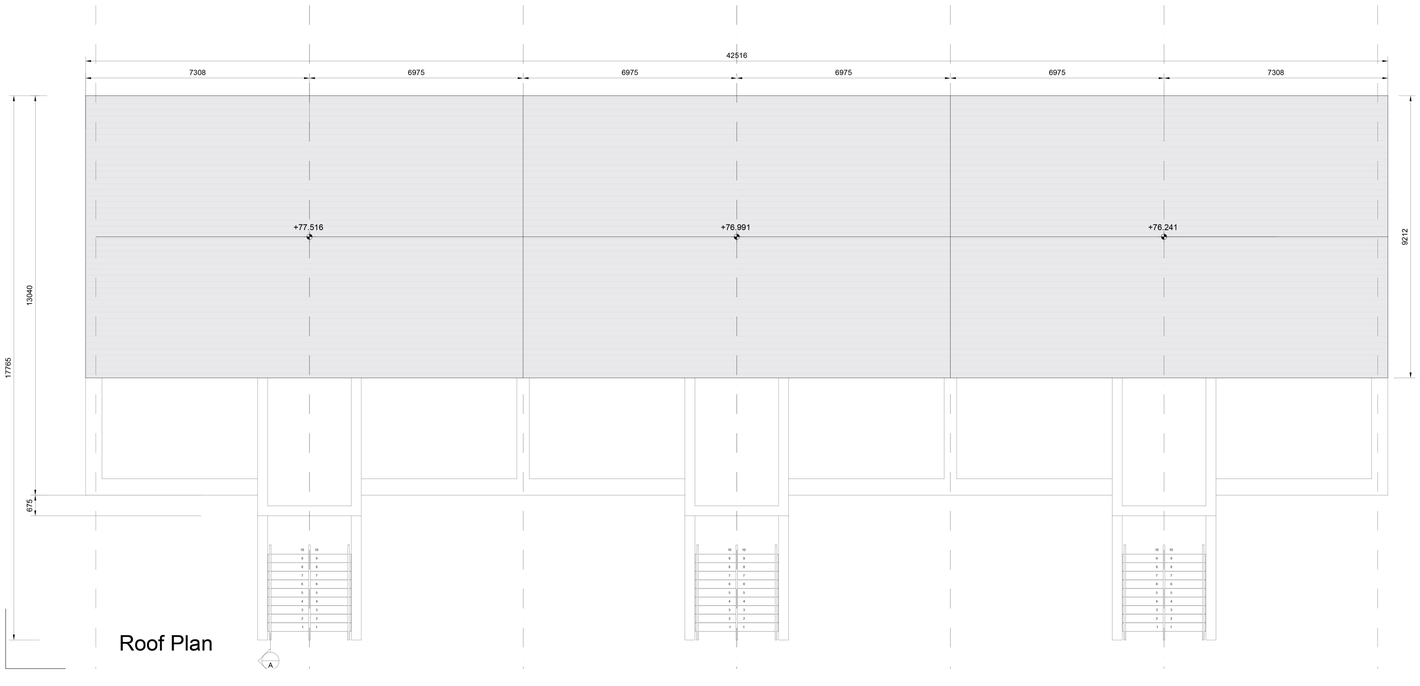

Roof Plan

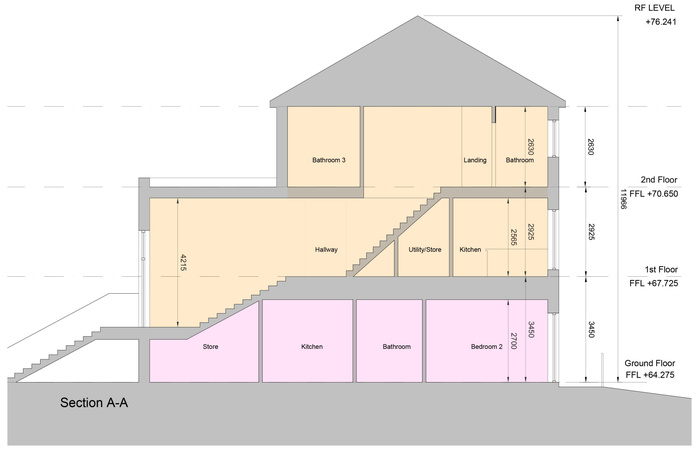

Section A-A

© This drawing is copyright.

1 Do not scale this drawing.

2 Errors and omissions to be immediately notified to Architect.

3 All dimensions to be checked on site.

4 To be read with relevant Engineers drawings.

Notes:

1. All dimensions in millimetres.
2. For proposed finished floor levels please refer to proposed site layout drawing.

External Finishes:

Roof:
Slate or clay/concrete tiles with solar thermal or photovoltaic panels subject to orientation and detailed design.

Walls:
Painted rendered finish
and/or
selected facing brick where indicated on drawings.

Windows:
uPVC or timber framed

Gutters/downpipes:
uPVC or aluminium

Front Door:
Selected coloured composite or painted timber door with fanlight and/or sidelight and/or glazed light in leaf.

Unit Type

- 3 Bed Apartment - 5 Person
- 2 Bed Apartment - 4 Person

revisions	date	inls

description: Duplex Block A Elevations Section AA + Roof Plan	drawing no.: BLR-2-02-DA-ZZZ-DR-CCK-AR-201 cad ref.: rev'n.: A
job: Development at Ringwood Shean Upper Blarney, Co Cork	scale: 1:100@A1 date: DEC 25 drawn: RB checked:
client: Clockstrike Ltd	
issue: Planning	

CONROY CROWE KELLY
ARCHITECTS & URBAN DESIGNERS

65 MERRION SQUARE
DUBLIN 2

phone 01 6613990 fax 01 6765715
email info@cck.ie