

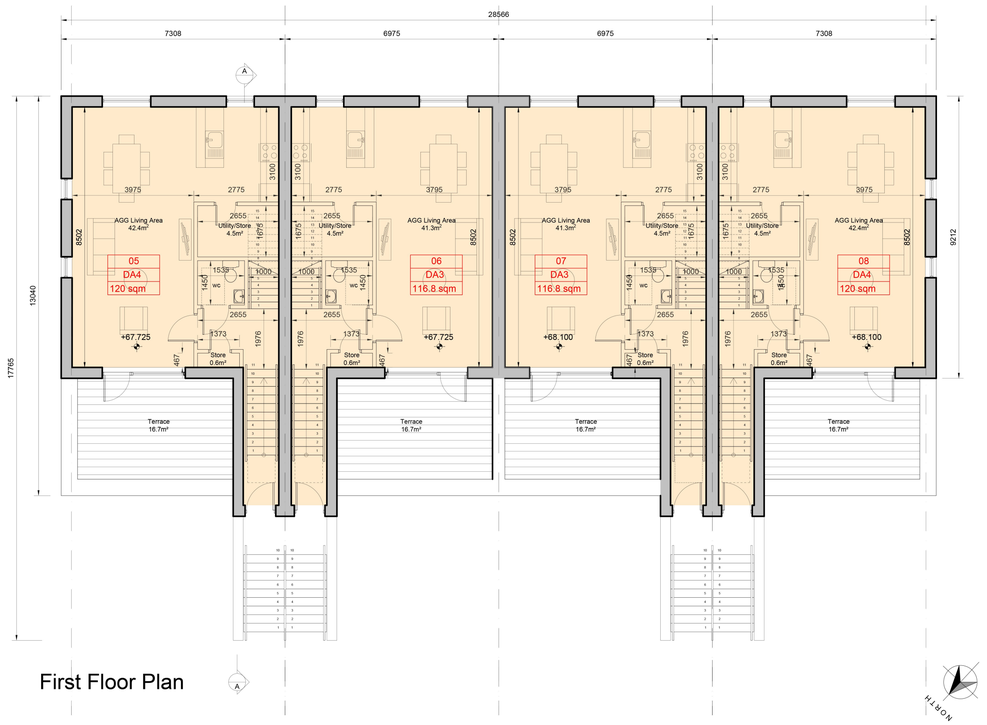



First Floor Plan

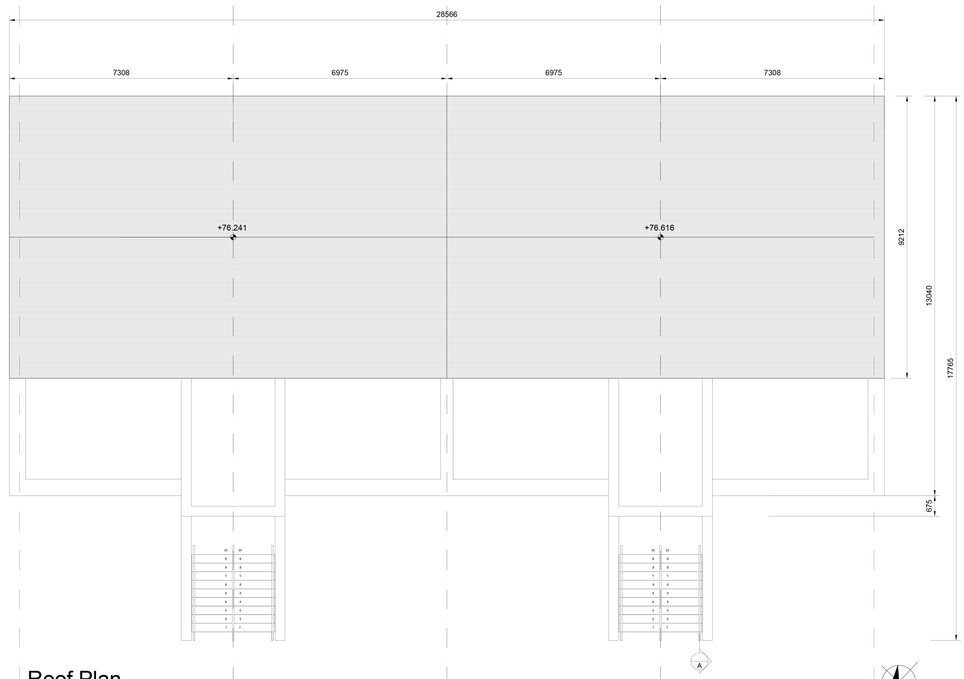

Roof Plan

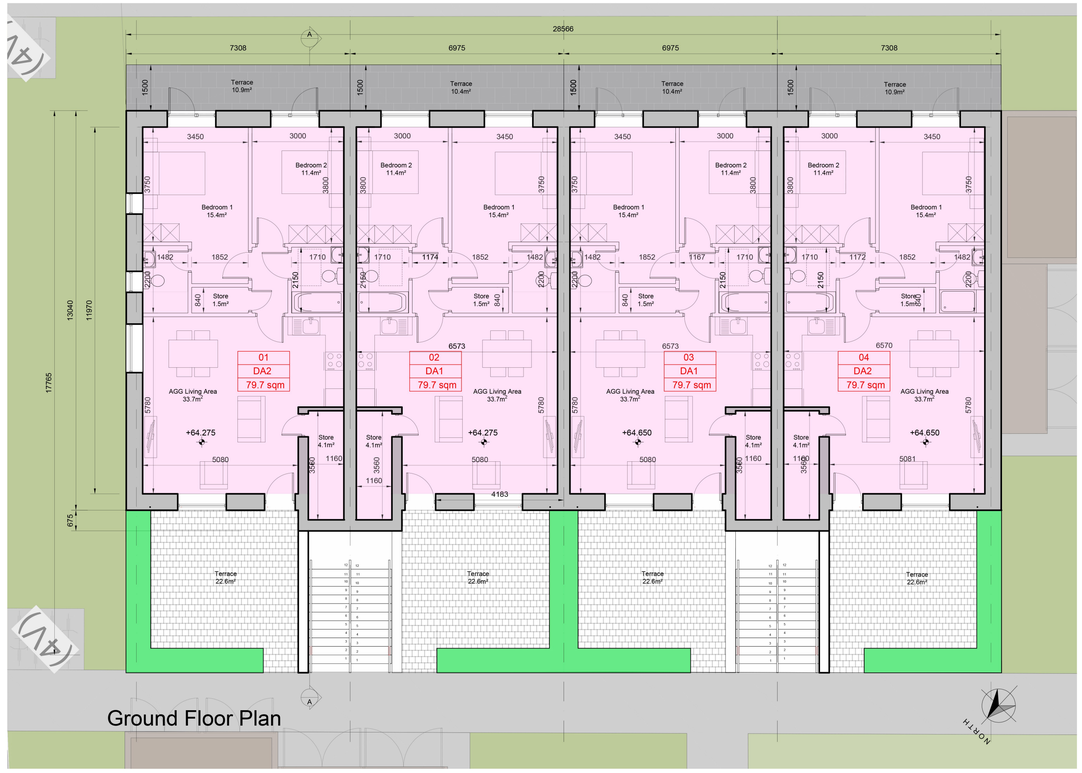

Ground Floor Plan

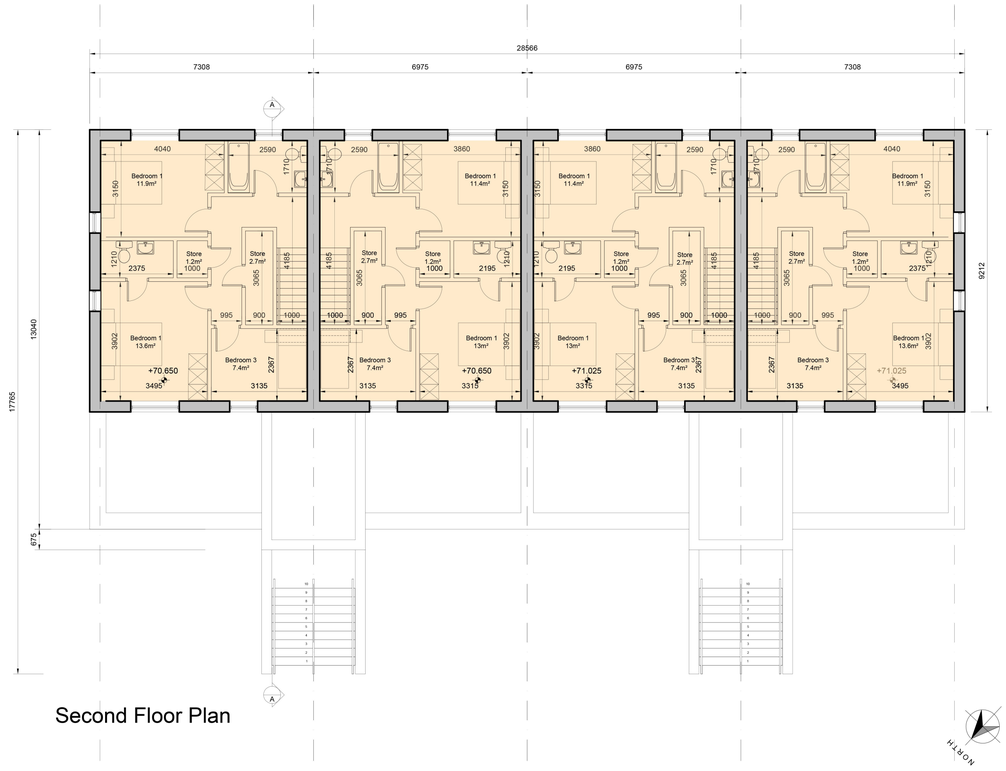

Second Floor Plan

(c) This drawing is copyright.

1 Do not scale this drawing.

2 Errors and omissions to be immediately notified to Architect.

3 All dimensions to be checked on site.

4 To be read with relevant Engineers drawings.

Notes:

1. All dimensions in millimetres.
2. For proposed finished floor levels please refer to proposed site layout drawing.

External Finishes:

Roof:
Slate or clay/concrete tiles with solar thermal or photovoltaic panels subject to orientation and detailed design.

Walls:
Painted rendered finish
and/or
selected facing brick where indicated on drawings.

Windows:
uPVC or timber framed

Gutters/downpipes:
uPVC or aluminium

Front Door:
Selected coloured composite or painted timber door with fanlight and/or sidelight and/or glazed light in leaf.

Front Door Canopy:
Pressed or standing seam metal on Timber framing.

Unit Type

- 3 Bed Apartment - 5 Person
- 2 Bed Apartment - 4 Person

Duplex Block C	3 Bed/ 5P	2 Bed/ 4P	Total Units
GF	0	4	4
1st/2nd	4	0	4
Total	4	4	8

revisions | date | inls

description: Duplex Block C Plans

cad ref.: BLR-2-02-DC-ZZZ-DR-CCK-AR-204

drawing no.

rev.n.: *

job: Development at Ringwood Shean Upper Blarney, Co Cork

scale: 1:100@A1

date: DEC 25

drawn: RB

checked

client: Clockstrike Ltd

issue: Planning

CONROY CROWE KELLY
ARCHITECTS & URBAN DESIGNERS

65 MERRION SQUARE
DUBLIN 2

phone 01 6613990 fax 01 6765715
email info@cck.ie