

Front Elevation (North West)




Gable Elevation (South West)



Rear Elevation (South East)



Gable Elevation (North East)

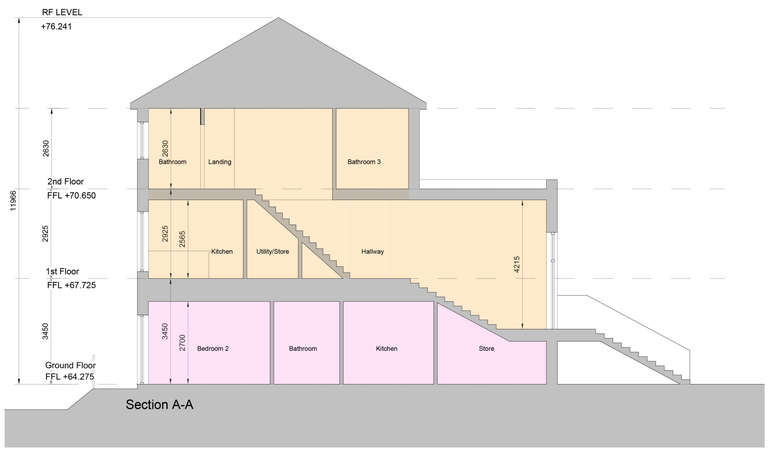

Section A-A

© This drawing is copyright.

1 Do not scale this drawing.

2 Errors and omissions to be immediately notified to Architect.

3 All dimensions to be checked on site.

4 To be read with relevant Engineers drawings.

Notes:

1. All dimensions in millimetres.
2. For proposed finished floor levels please refer to proposed site layout drawing.

External Finishes:

Roof:
Slate or clay/concrete tiles with solar thermal or photovoltaic panels subject to orientation and detailed design.

Walls:
Painted rendered finish
and/or
selected facing brick where indicated on drawings.

Windows:
uPVC or timber framed

Gutters/downpipes:
uPVC or aluminium

Front Door:
Selected coloured composite or painted timber door with fanlight and/or sidelight and/or glazed light in leaf.

Front Door Canopy:
Pressed or standing seam metal on Timber framing.

Unit Type

- 3 Bed Apartment - 5 Person
- 2 Bed Apartment - 4 Person

revisions | date | inls

description

Duplex Block C
Elevations and
Section AA

cad ref.: BLR-2-02-DC-ZZZ-DR-CCK-AR-205

drawing no.

revn.: *

job

Development at
Ringwood
Shean Upper
Blarney, Co Cork

scale: 1:100@A1

date: DEC 25

drawn: RB

checked

client

Clockstrike Ltd

issue

Planning

CONROY CROWE KELLY
ARCHITECTS & URBAN DESIGNERS

65 MERRION SQUARE
DUBLIN 2

phone 01 6613990 fax 01 6765715
email info@cck.ie