

Front Elevation (South West)




Gable Elevation (South East)




Rear Elevation (North East)



Gable Elevation (North West)

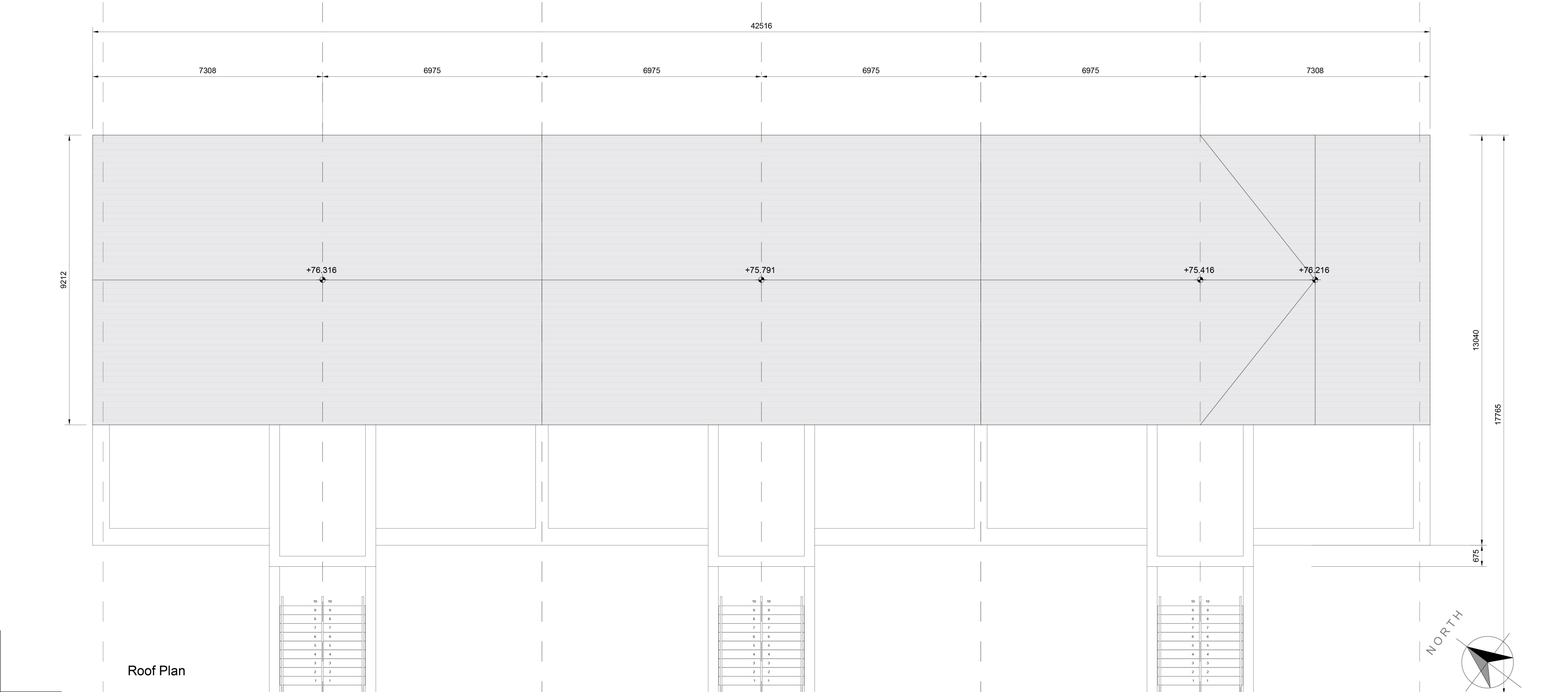

Roof Plan

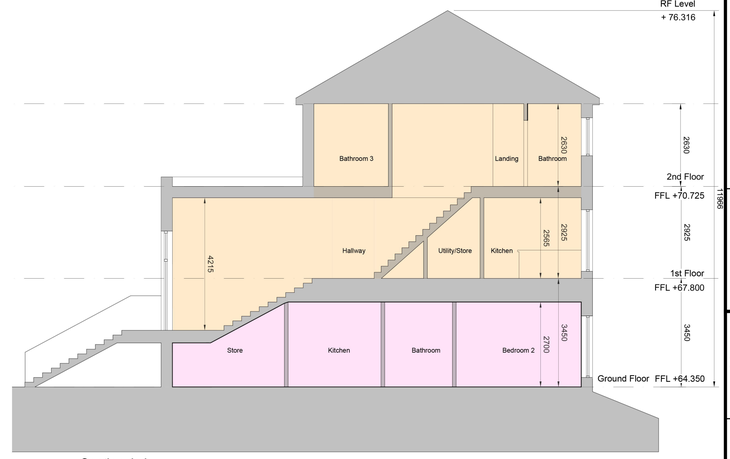

Section A-A

© This drawing is copyright.

1 Do not scale this drawing.

2 Errors and omissions to be immediately notified to Architect.

3 All dimensions to be checked on site.

4 To be read with relevant Engineers drawings.

Notes:

1. All dimensions in millimetres.
2. For proposed finished floor levels please refer to proposed site layout drawing.

External Finishes:

Roof:
Slate or clay/concrete tiles with solar thermal or photovoltaic panels subject to orientation and detailed design.

Walls:
Painted rendered finish
and/or
selected facing brick where indicated on drawings.

Windows:
uPVC or timber framed

Gutters/downpipes:
uPVC or aluminium

Front Door:
Selected coloured composite or painted timber door with fanlight and/or sidelight and/or glazed light in leaf.

Front Door Canopy:
Pressed or standing seam metal on Timber framing.

revisions	date	inls

description

Duplex Blocks E

Elevations
Section A-A
+ Roof Plan

drawing no. BLR-2-02-DE-ZZZ-DR-CCK-AR-209

cad ref. d210105Planning

rev'n. A

job

Development at
Ringwood
Upper Shean,
Blarney, Co Cork

scale 1:100 A1

date DEC '25

drawn AOL

checked

client

Clockstrike Ltd

issue

Planning

CONROY CROWE KELLY
ARCHITECTS
65 MERRION SQUARE
DUBLIN 2
PHONE 6613990\1 FAX 6765715
E-MAIL info@cck.ie