

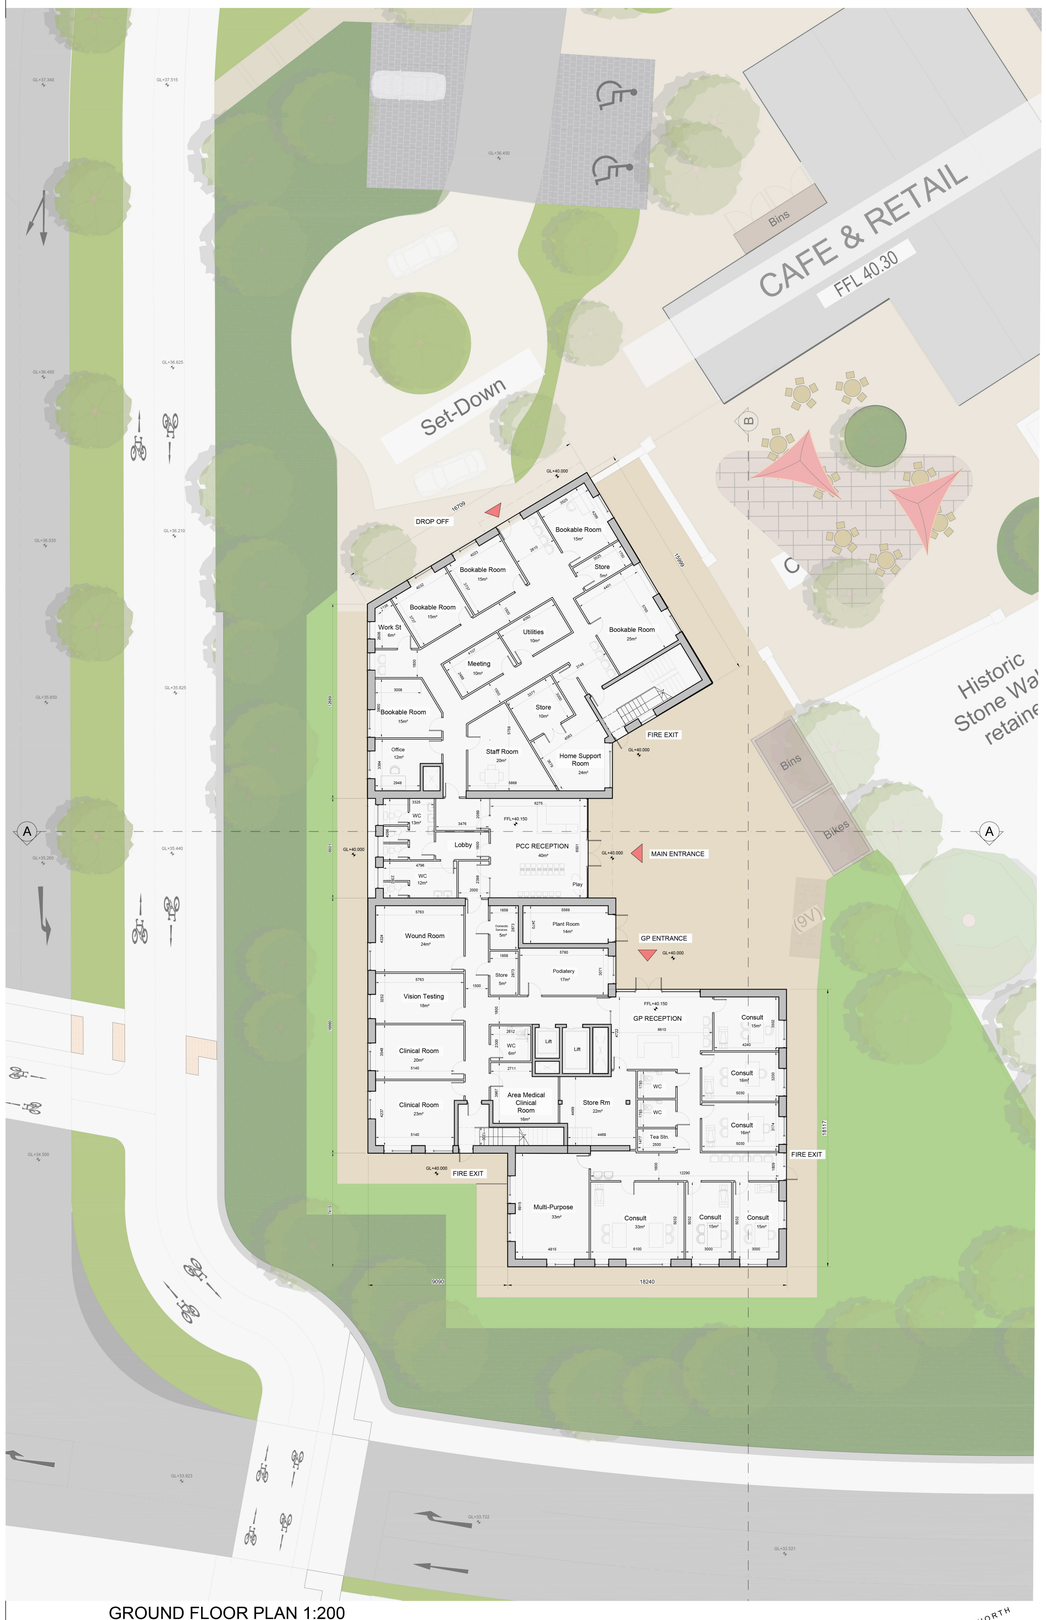


GROUND FLOOR PLAN 1:200
Area 862 sqm
Total Area 1724 sqm

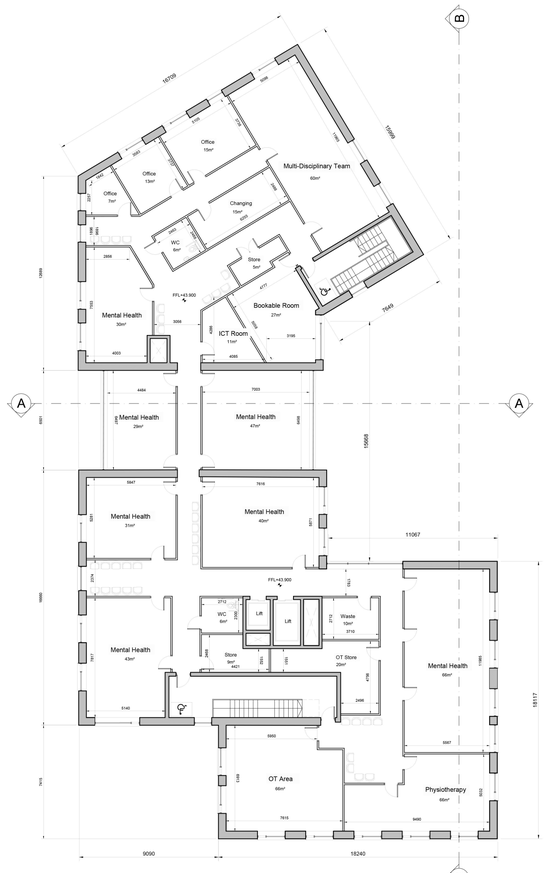

FIRST FLOOR PLAN 1:200 Area 862 sqm

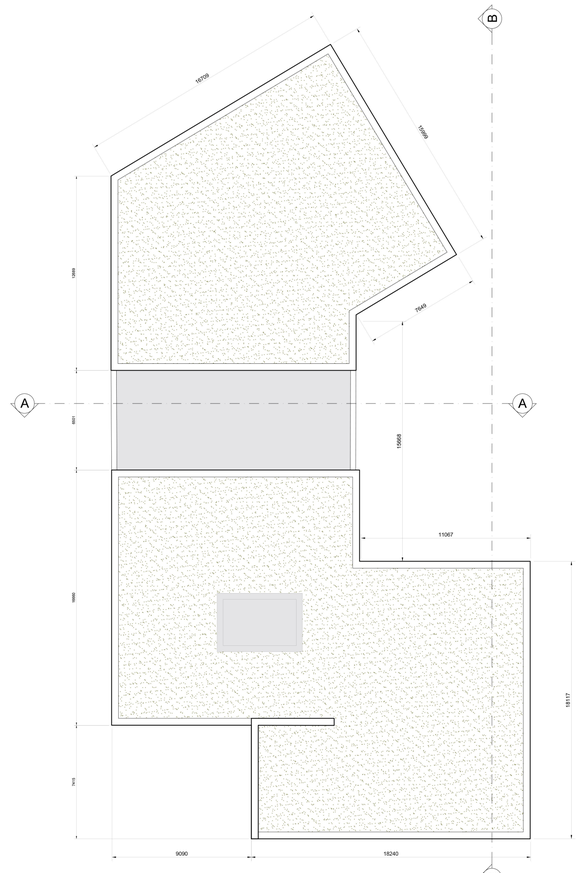

ROOF PLAN 1:200

(c) This drawing is copyright.
1 Do not scale this drawing.
2 Errors and omissions to be immediately notified to Architect.
3 All dimensions to be checked on site.
4 To be read with relevant Engineers drawings.

revisions	date	inls

description: Primary Health Care Centre Plans and Roof Plan	cad ref.: BLR-2-02-MC-ZZZ-DR-CCK-AR-400 drawing no. rev'n: *
job: Development at Ringwood Shean Upper Blarney, Co Cork	scale: 1:200@A1 date: Dec 25 drawn: AK checked
client: Clockstrike Ltd	
issue: Planning	

CONROY CROWE KELLY
ARCHITECTS & URBAN DESIGNERS

65 MERRION SQUARE
DUBLIN 2

phone 01 6613990 fax 01 6765715
email info@cck.ie